


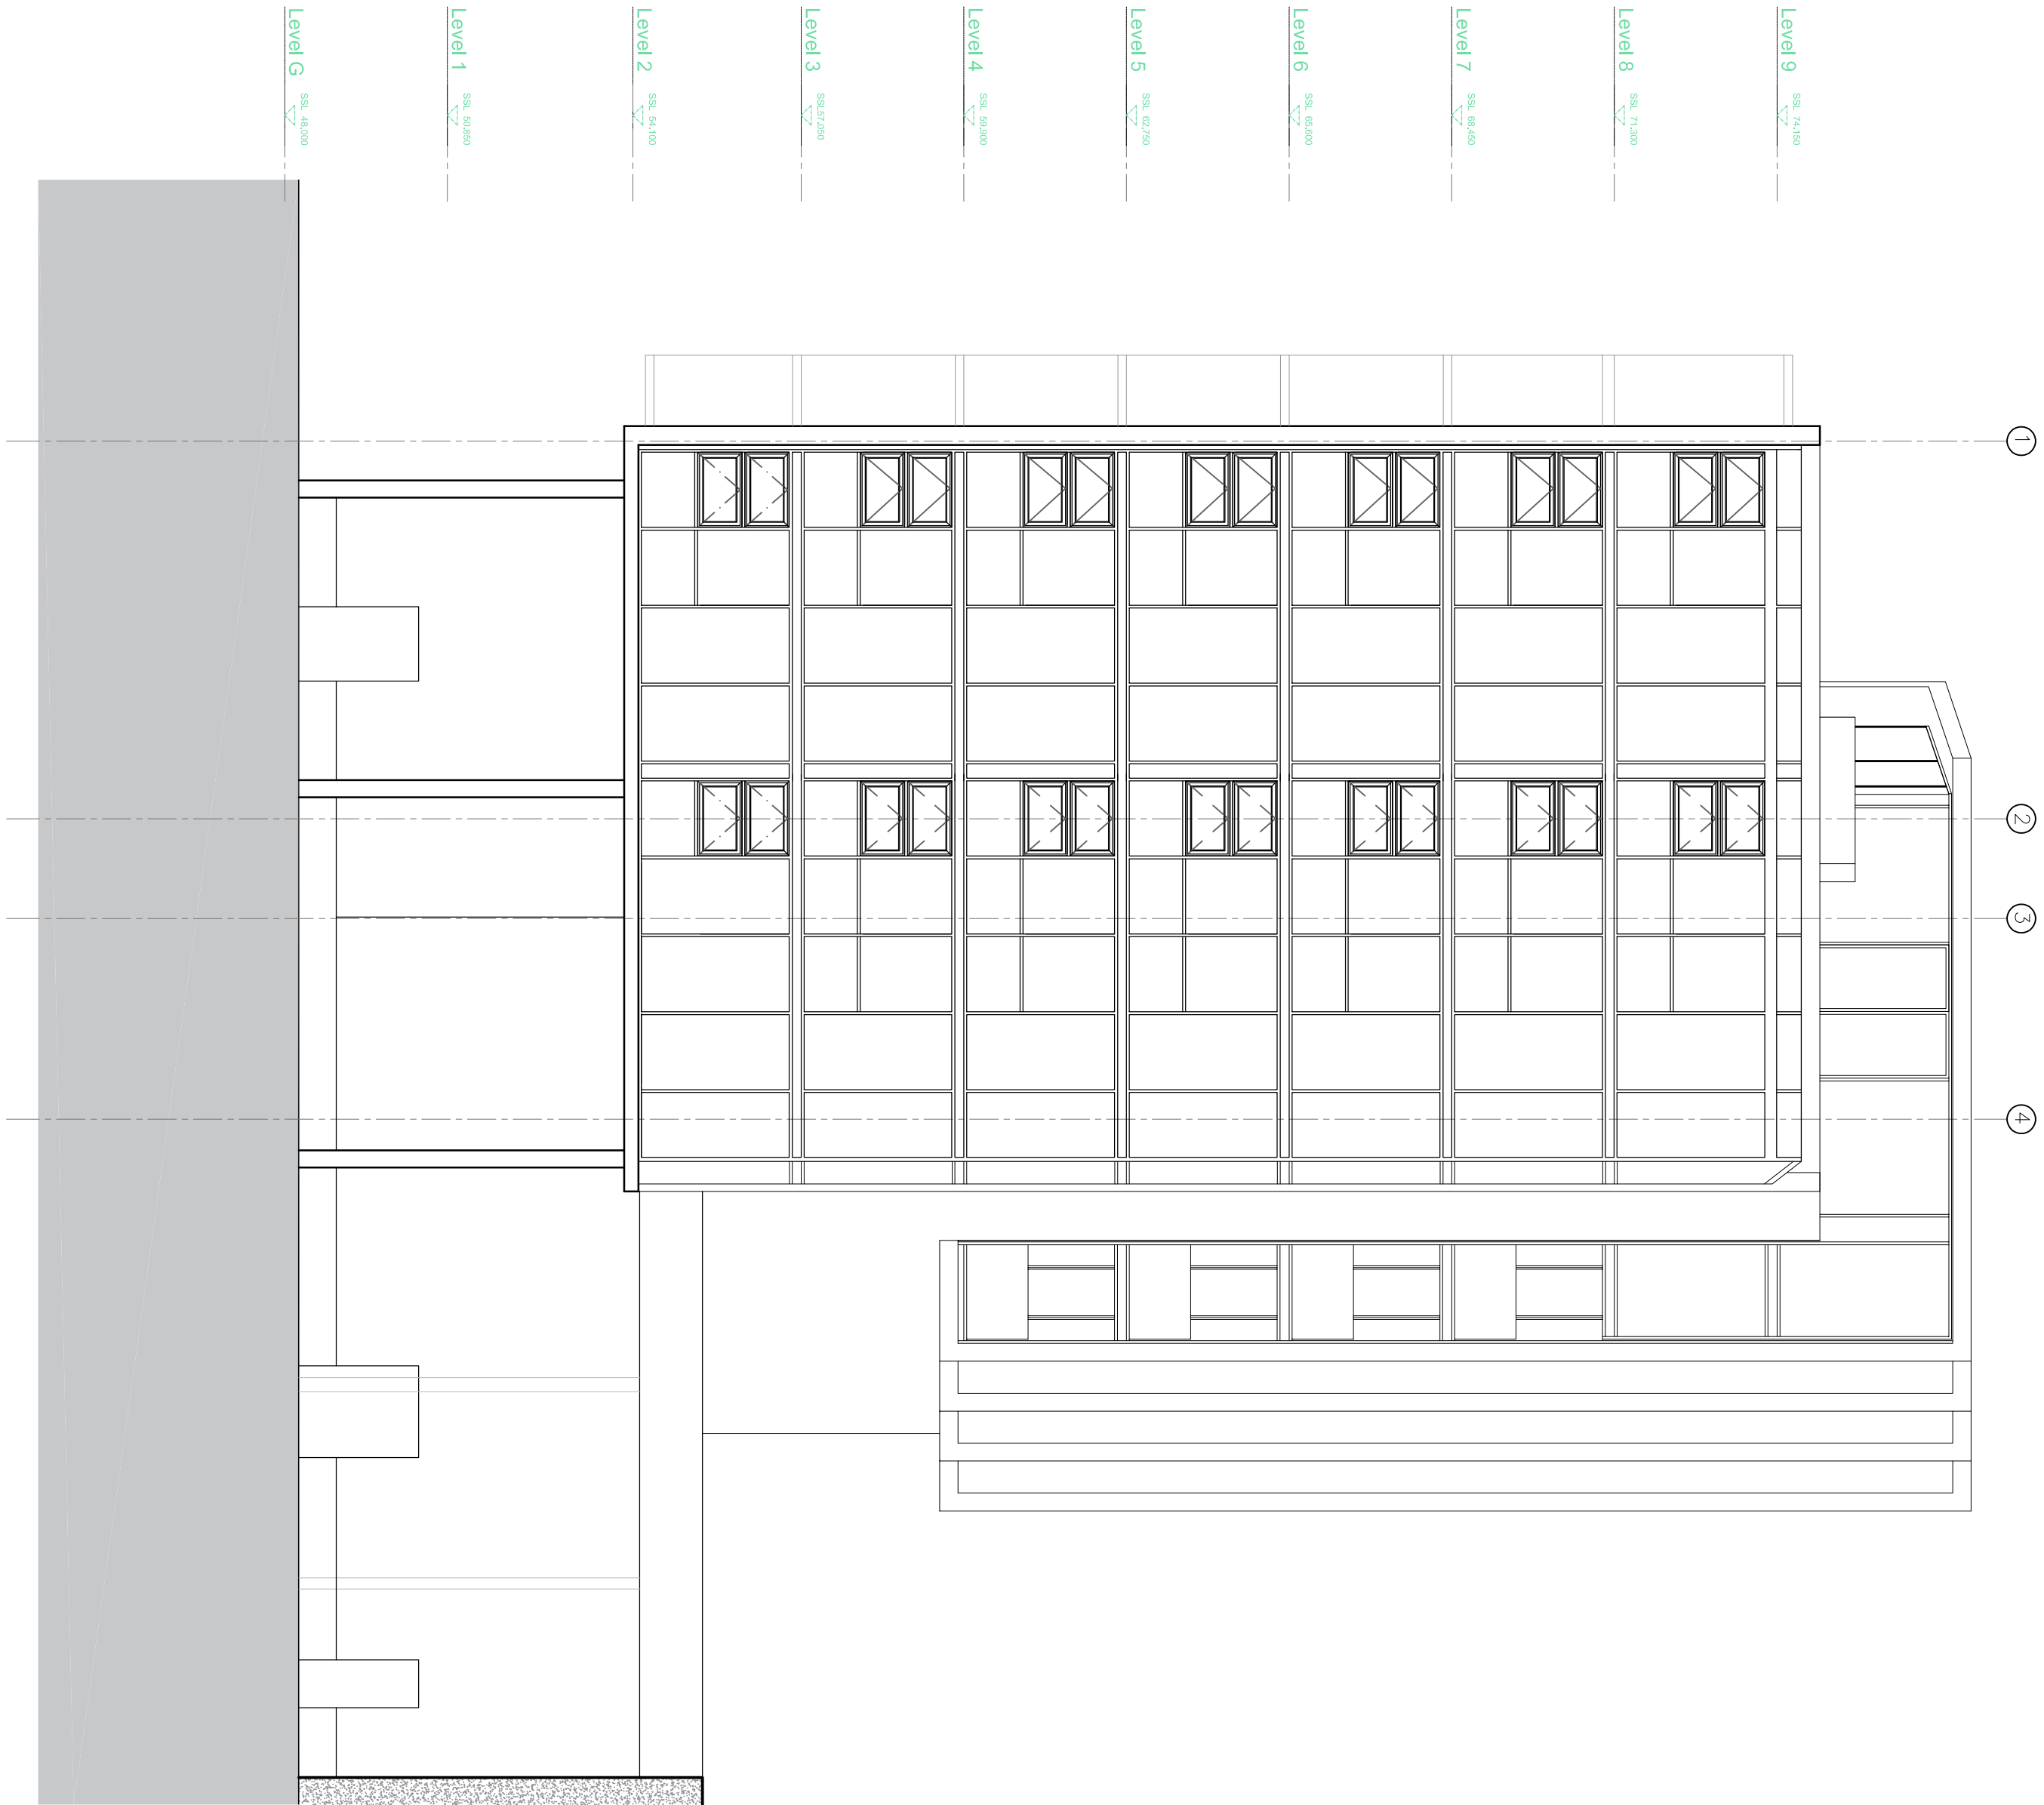


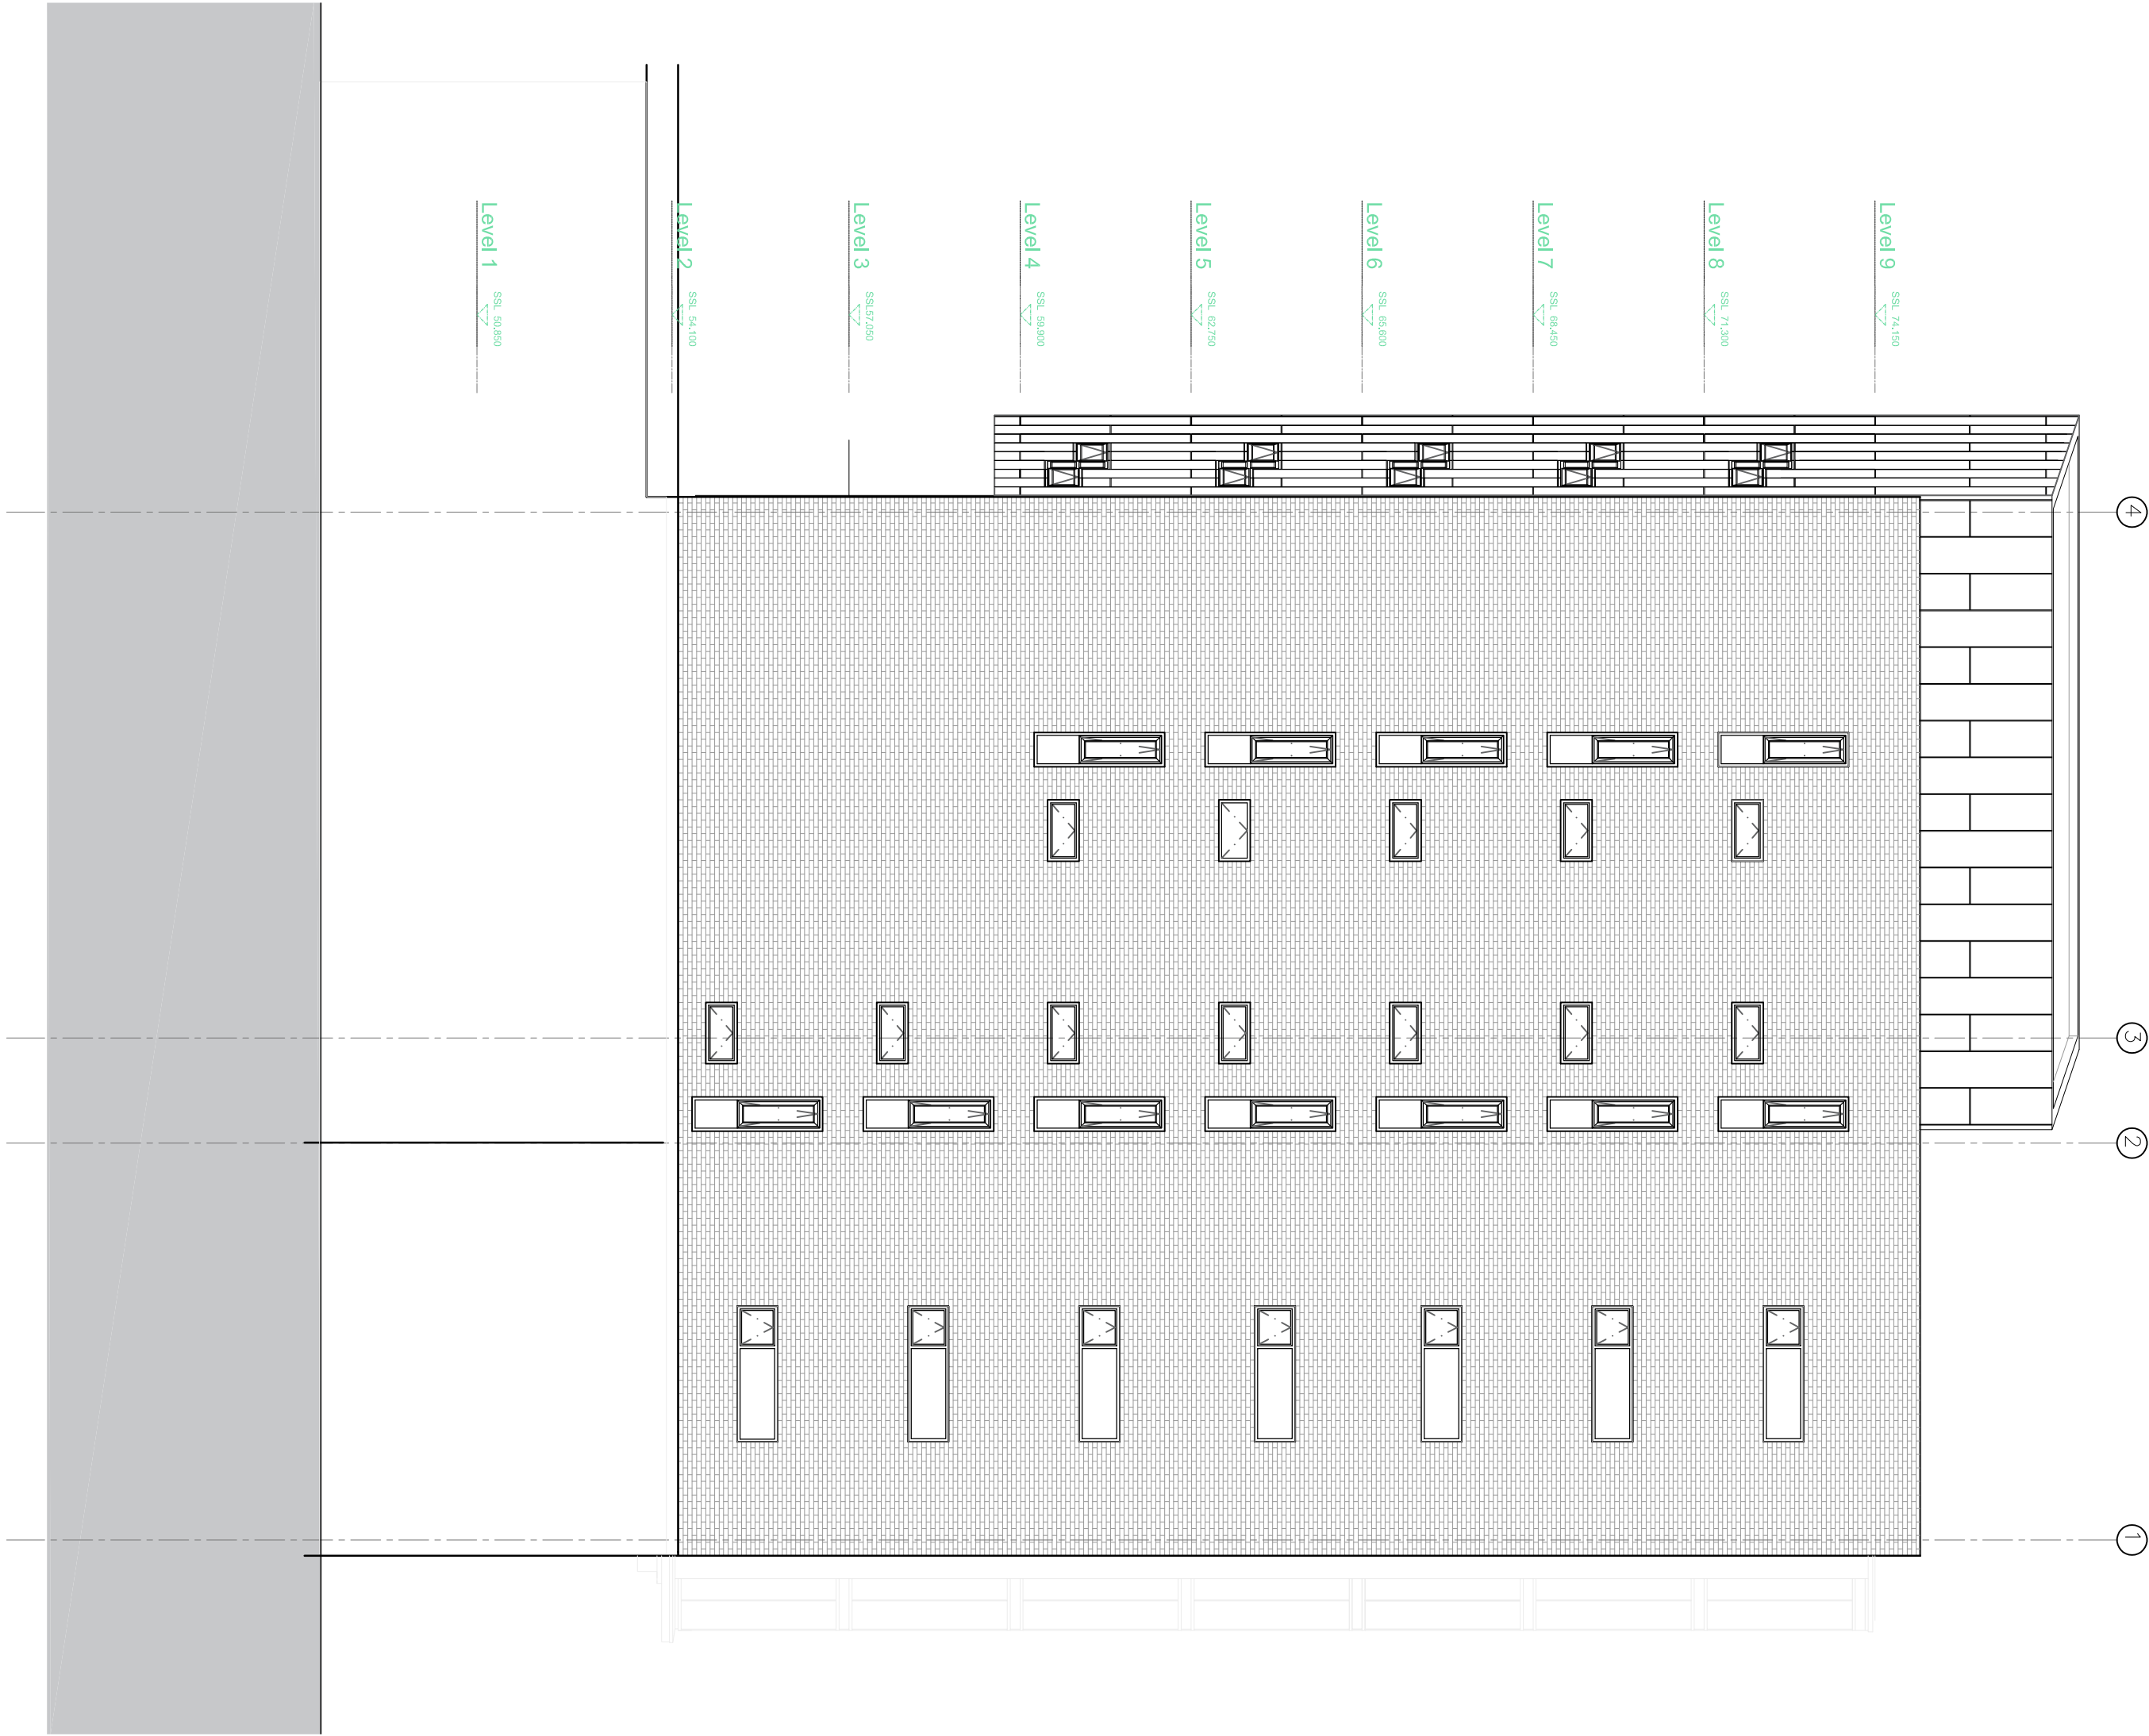

BLOCK A - Elevation B as existing

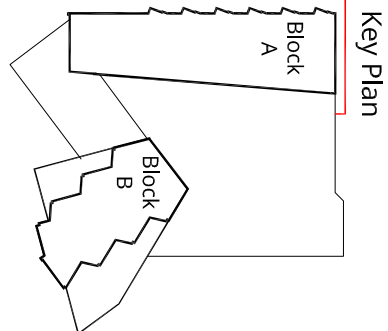

BLOCK A - Elevation D as existing

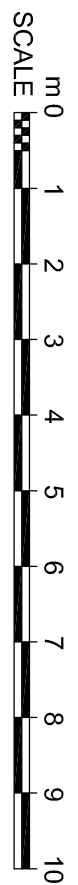

6	10/05/20	PLANNING PERMIT	1:1	1:1
5	08/05/20	PLANNING PERMIT	1:1	1:1
4	08/05/20	PLANNING PERMIT	1:1	1:1
3	08/05/20	PLANNING PERMIT	1:1	1:1
2	08/05/20	PLANNING PERMIT	1:1	1:1
1	08/05/20	PLANNING PERMIT	1:1	1:1
REV	DATE	REVISION NOTE	BY	CHECK

6	10/05/20	PLANNING PERMIT	1:1	1:1
5	08/05/20	PLANNING PERMIT	1:1	1:1
4	08/05/20	PLANNING PERMIT	1:1	1:1
3	08/05/20	PLANNING PERMIT	1:1	1:1
2	08/05/20	PLANNING PERMIT	1:1	1:1
1	08/05/20	PLANNING PERMIT	1:1	1:1
REV	DATE	REVISION NOTE	BY	CHECK