



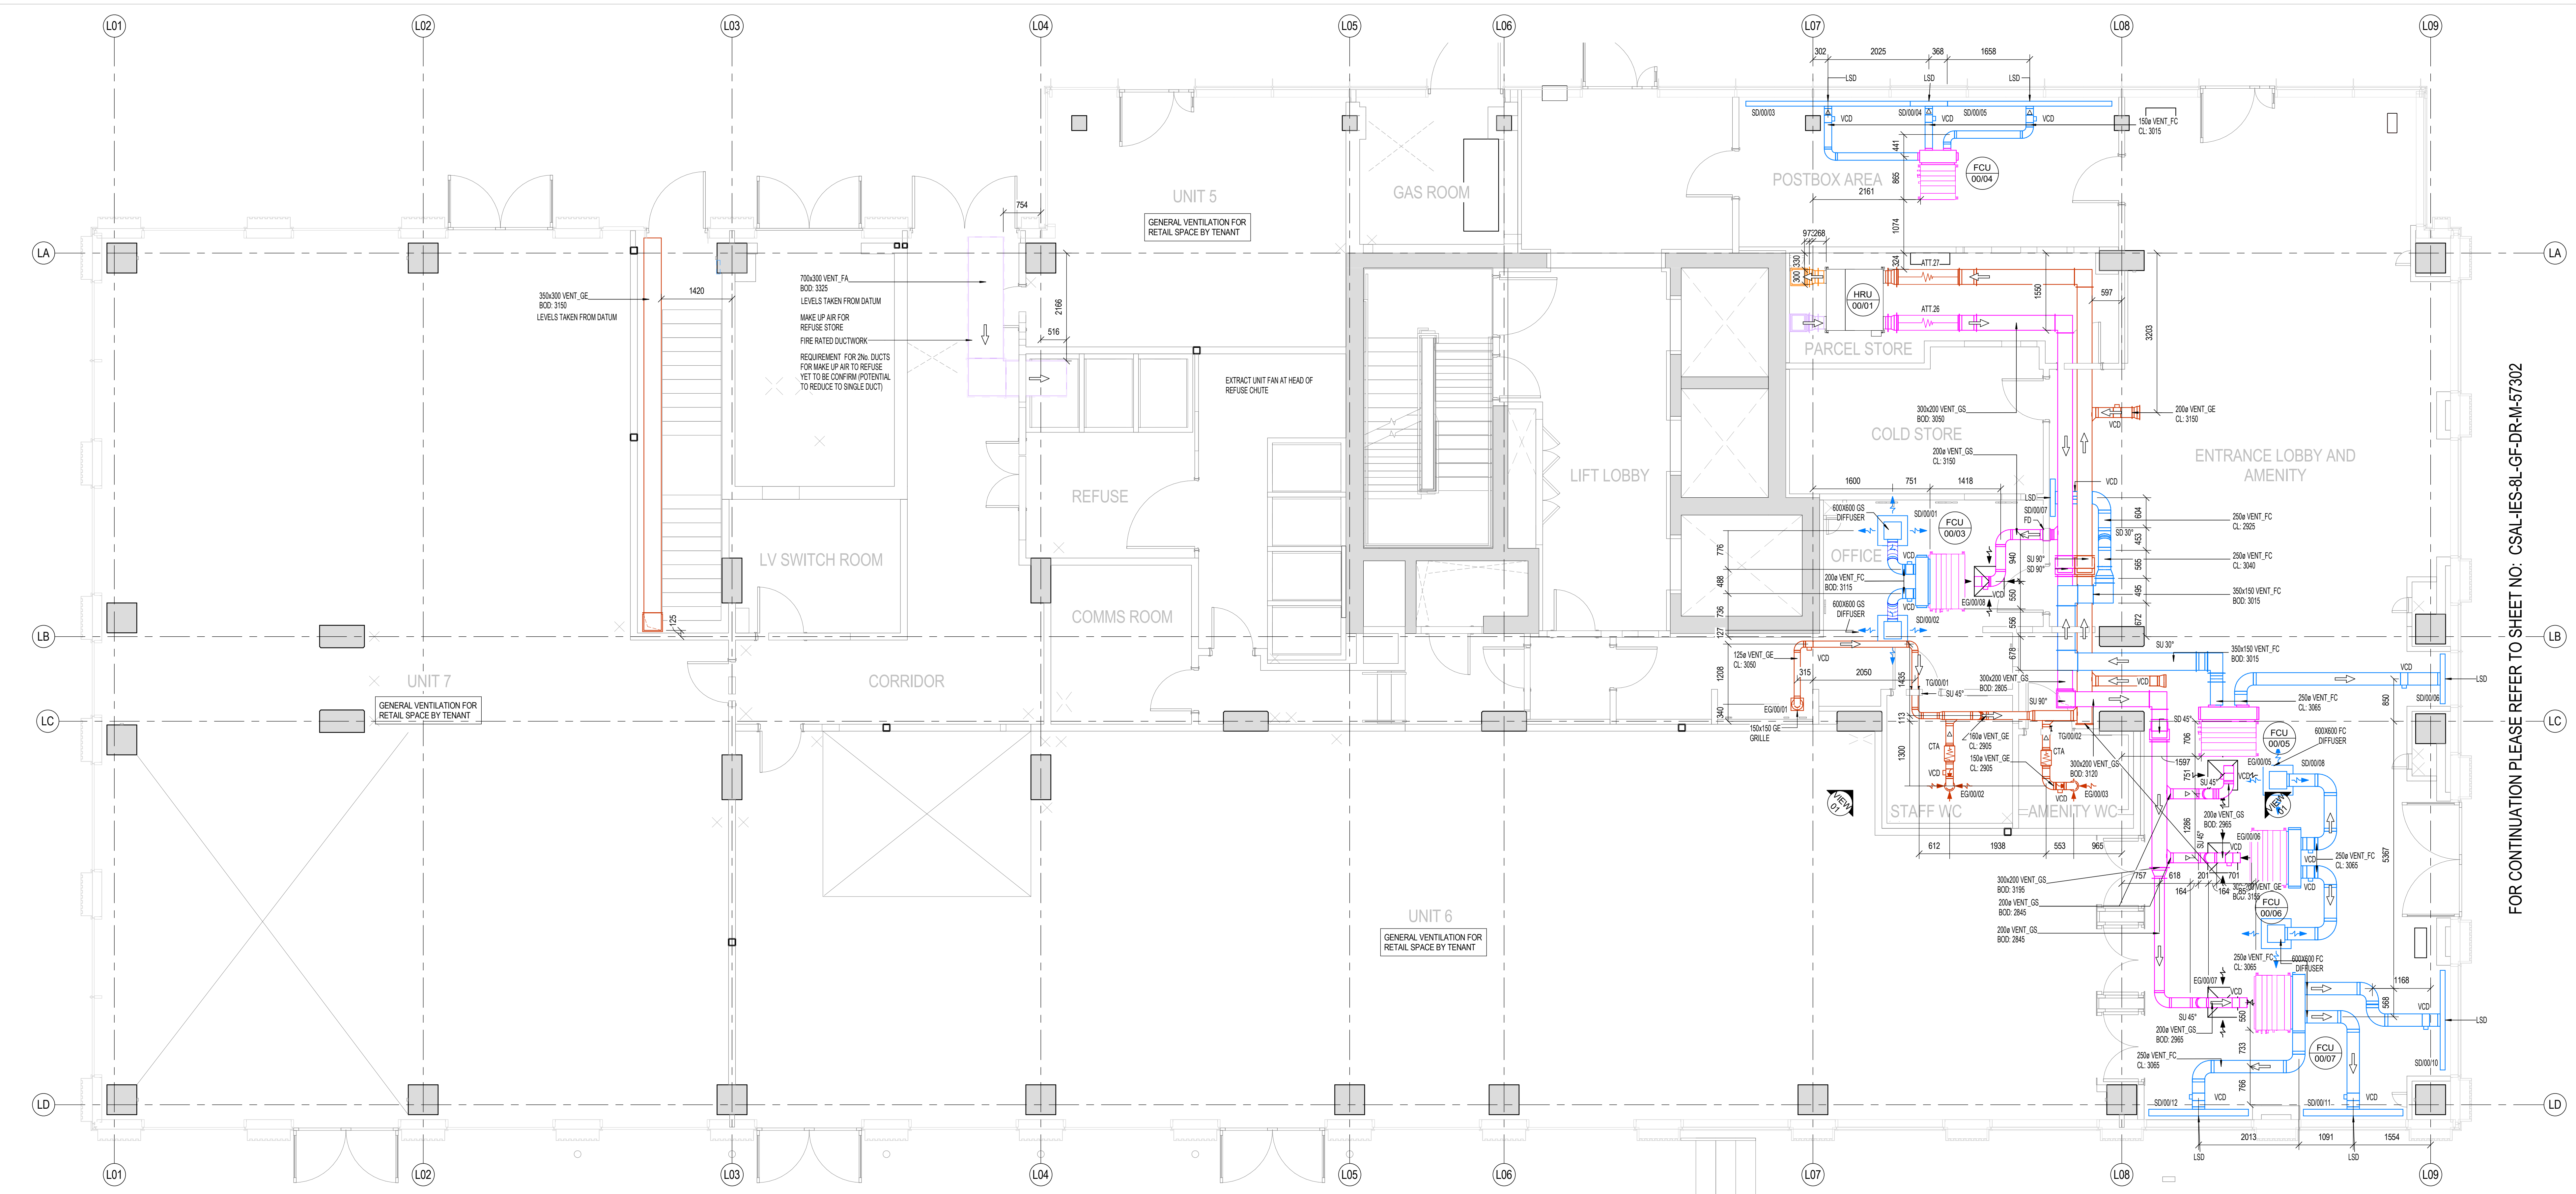


- GENERAL:**
- FA FROM ABOVE
 - TA TO ABOVE
 - FB FROM BELOW
 - TB TO BELOW
 - HL HIGH LEVEL
 - LL LOW LEVEL
 - ML MID LEVEL
 - RTLL DROP TO LOW LEVEL
 - RTHL RISE TO HIGH LEVEL
 - SU SET UP
 - SD SET DOWN
 - FFL FINISHED FLOOR LEVEL
 - SSL STRUCTURAL SLAB LEVEL
 - AFFL ABOVE FINISHED FLOOR LEVEL
 - L LEVEL TO UNDERSIDE FROM FFL
 - CL LEVEL TO CENTRE FROM FFL
 - BOD BOTTOM OF DUCT FROM FFL
 - BOCT BOTTOM OF CONTAMINANT FROM FFL
- VENTILATION:**
- GS GENERAL SUPPLY
 - GE GENERAL EXTRACT
 - FA FRESH AIR
 - FE EXHAUST
 - SE SMOKE EXTRACT
 - FC FAN COIL
 - KE KITCHEN EXTRACT
 - CECD CIRCULAR CEILING EXTRACT DIFFUSER
 - CEVJ CEILING SUPPLY & EXTRACT VALVE
 - F FILTER
 - ATT ATTENUATOR
 - MCDR MOTORIZED OPPOSED BLADE DAMPER
 - VCD VOLUME CONTROL DAMPER
 - MD MOTORIZED CONTROL DAMPER
 - SD FIRE & SMOKE DAMPER
 - HC HEAT COIL
 - FAN FAN
 - CPEX CROSS-FLOW PLATE HEAT EXCHANGER
 - CFD DIRECTION OF FLOW
 - LSD LINEAR SLOT DIFFUSER
 - CTA CROSS TALK ATTENUATOR
 - EXLSD PASSIVE LINEAR SLOT FOR RETURN AIR PATH

FOR CONTINUATION PLEASE REFER TO SHEET NO: CSAL-IES-8L-GF-DR-M-57302

GF 7L - VENTILATION - LEVEL GROUND FLOOR
1:50


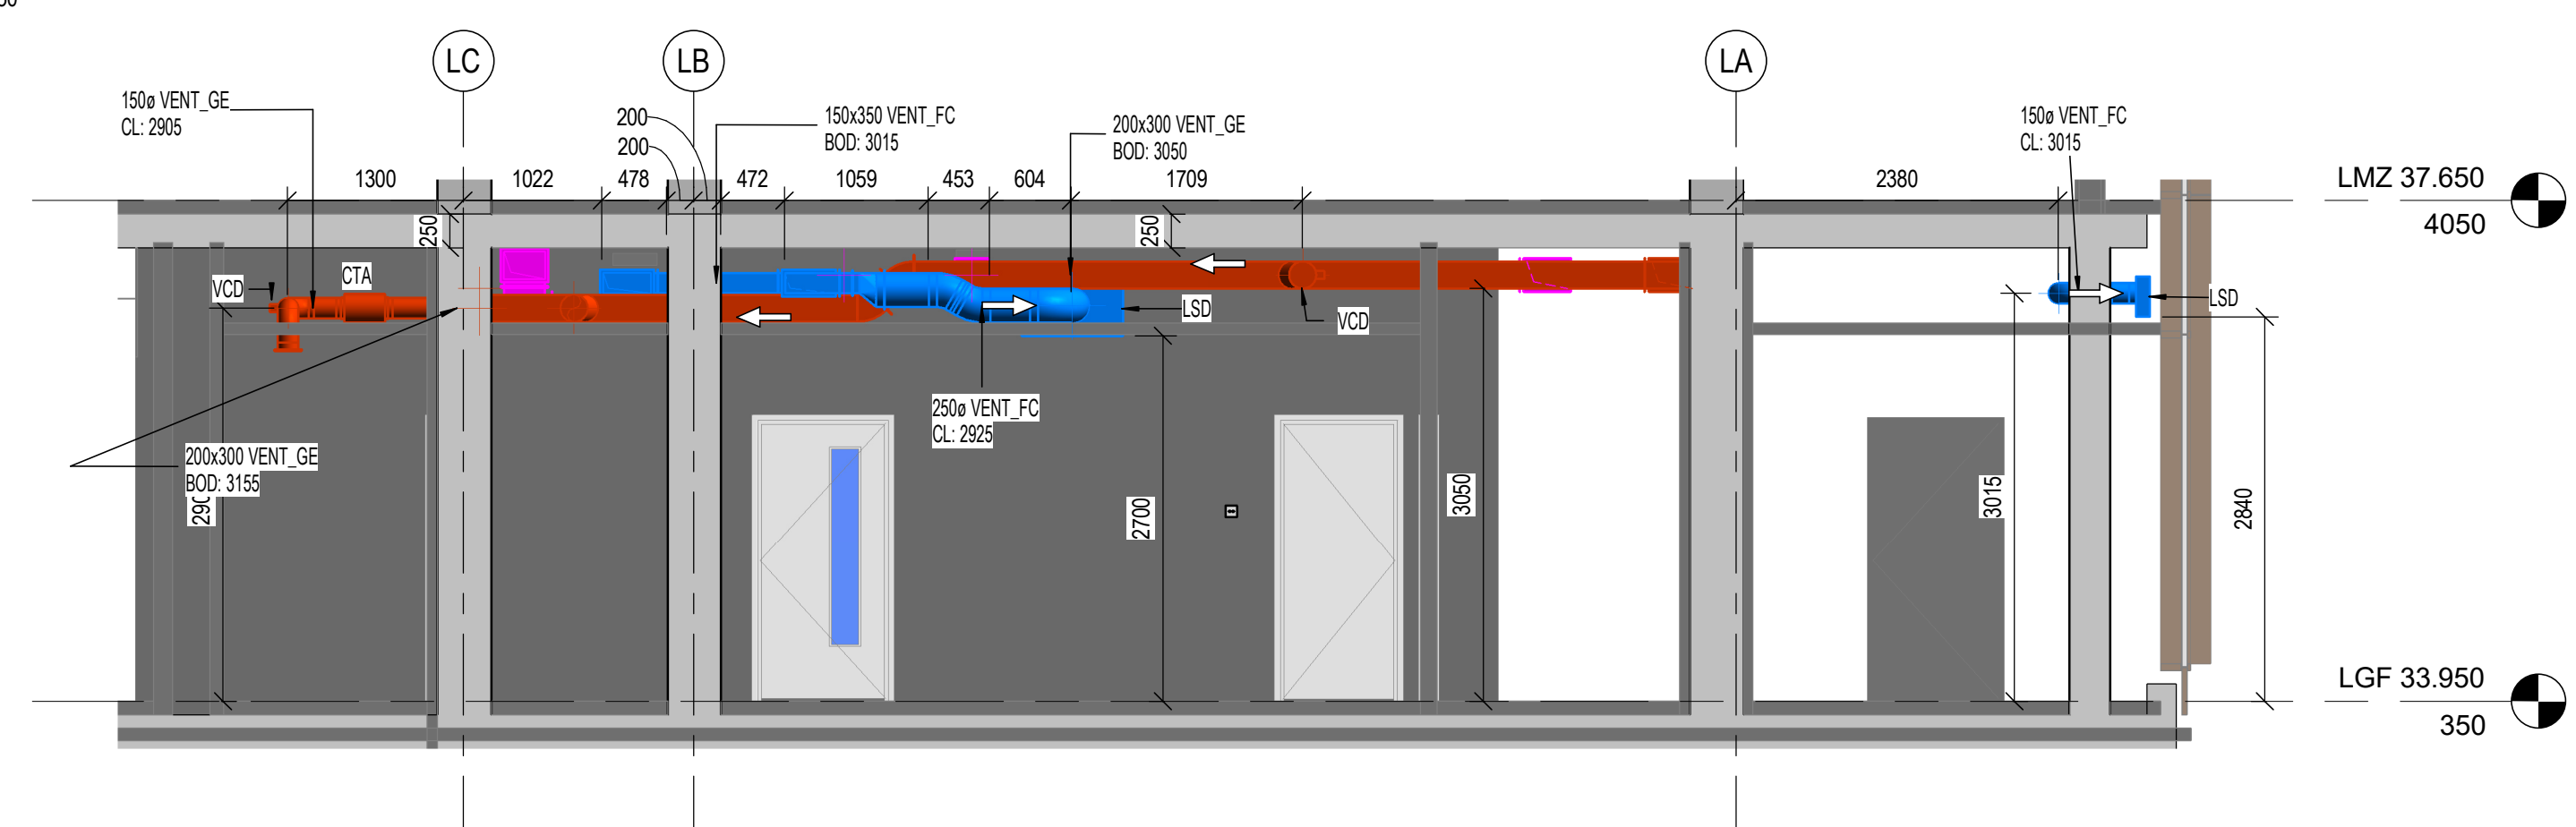


A 7L - VENTILATION - LEVEL GROUND FLOOR - SECTION A
1:50

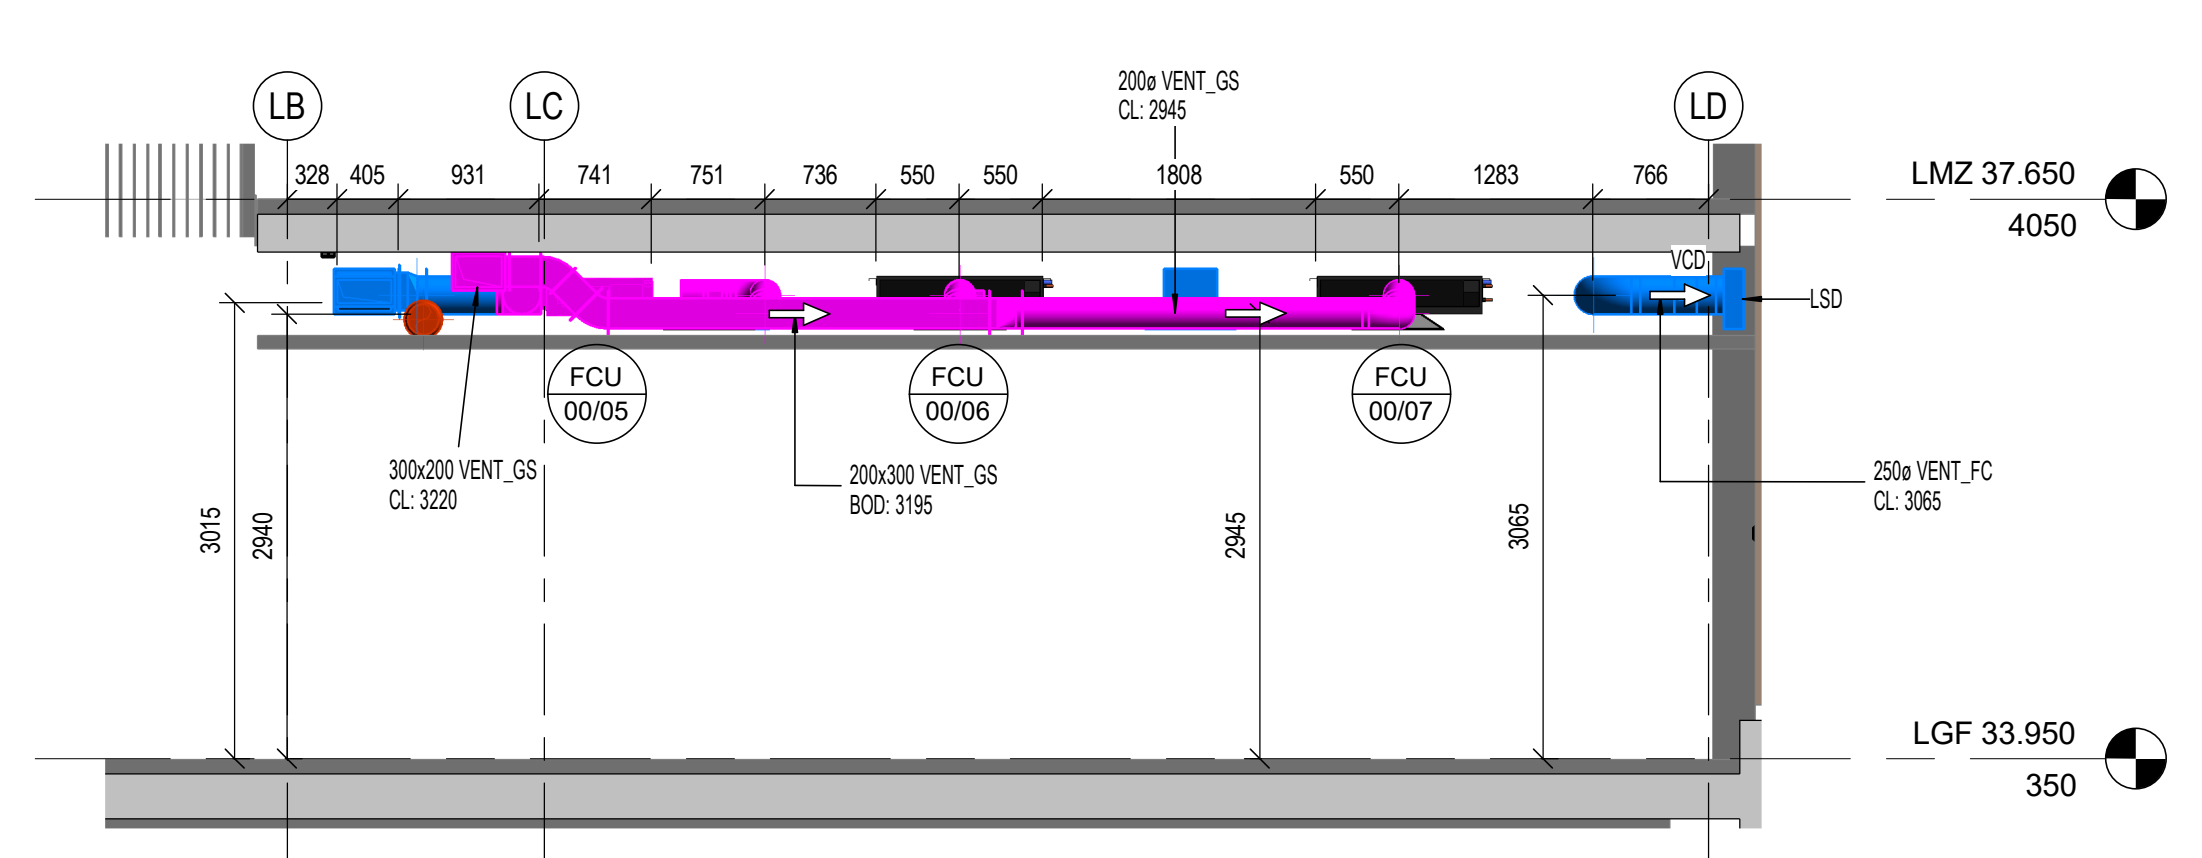

B 7L - VENTILATION - LEVEL GROUND FLOOR - SECTION B
1:50

C 7L - VENTILATION - LEVEL GROUND FLOOR - SECTION C
1:50

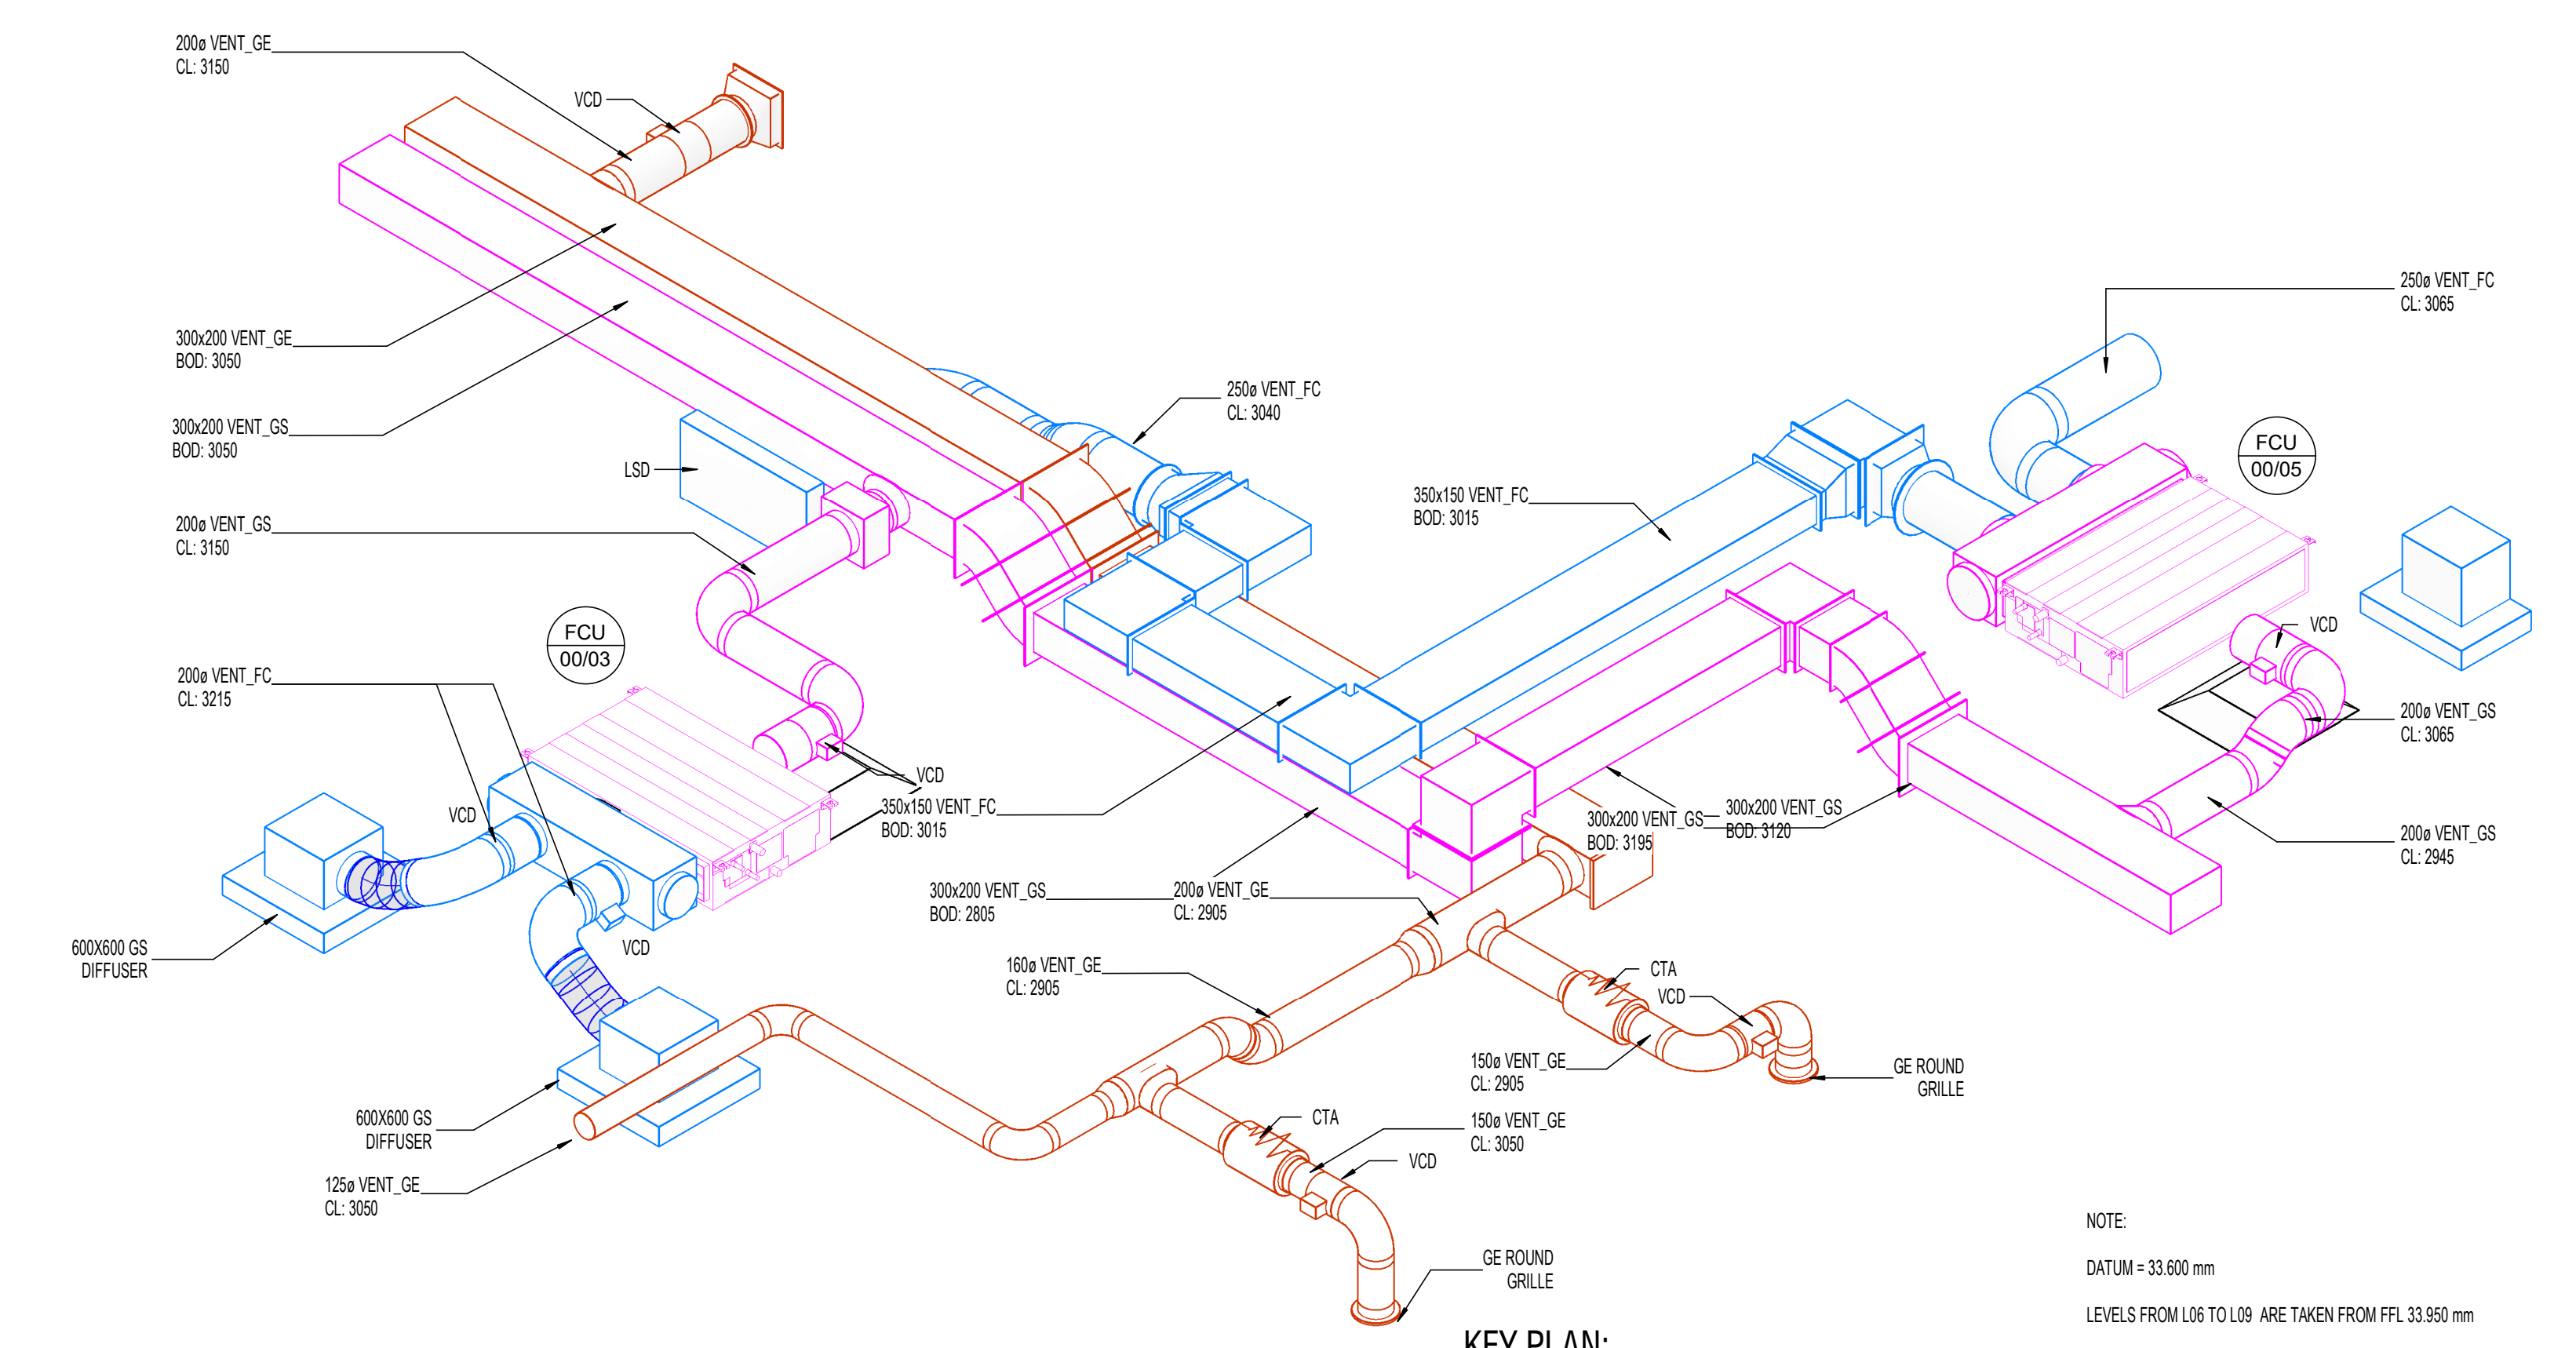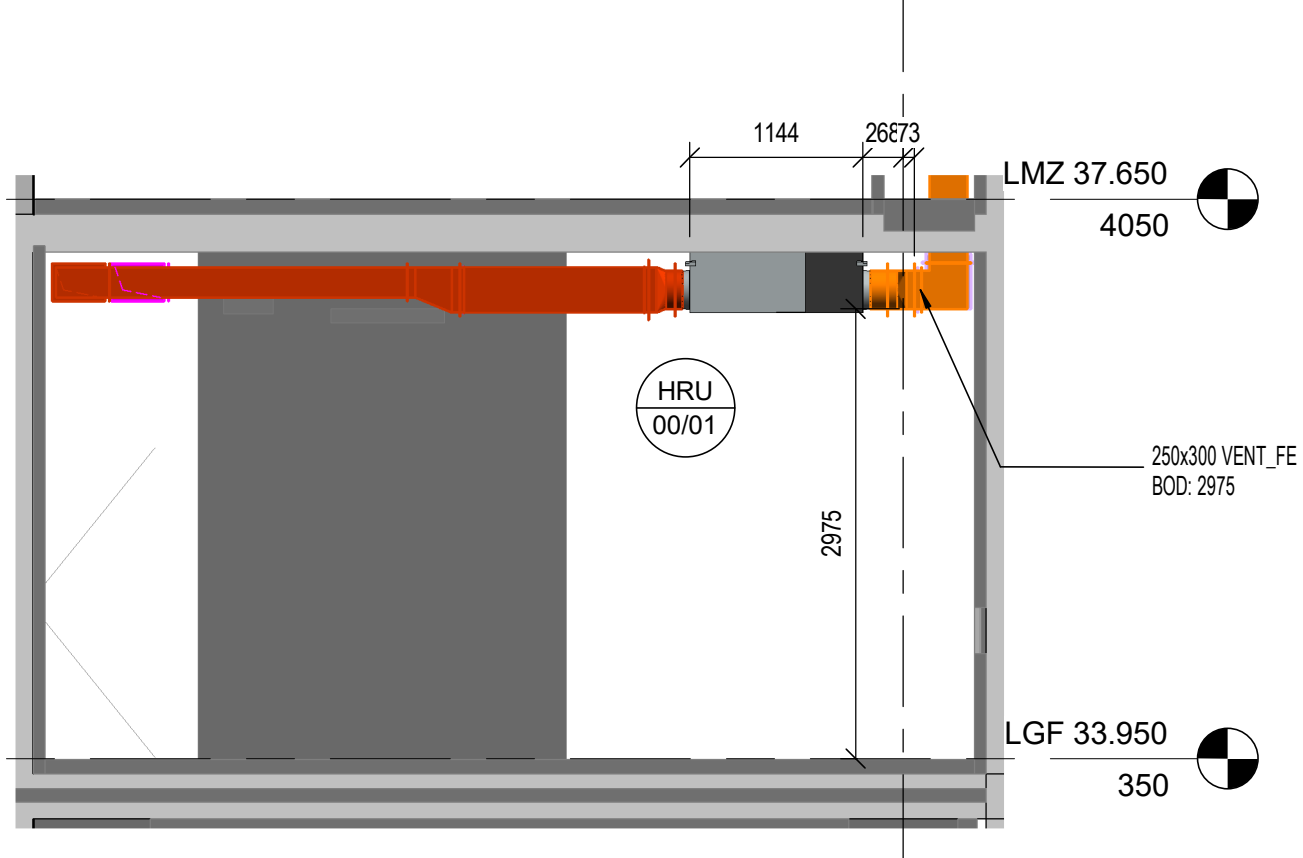

01 7L - VENTILATION - LEVEL GROUND FLOOR - 3D VIEW 01

C05	ATTENUATOR UPDATES	GT	BH	24.06.20
C04	AMENITIES AREA UPDATE	BH	BW	13.03.20
C03	INTECH COMMENTS	MG	BH	06.12.19
C02	GRILLE REFERENCES ADDED	SW	IES	20.06.19
C01	CONTRACT ISSUE	SW	IES	31.01.19
Rev	Revision Description	DRN	CHK	Date
drawn by	drawn date	checked by	checked date	approved by
CWC	24.06.20	MM	24.04.18	MM

CHECK PLOT	
UNCONTROLLED DRAWING	
A	OK
B	Minor Comments
C	Major Comments

Intech
Intech Engineering Services North
Caldor House, St George's Park
Kirkham, Lancashire PR4 2DZ
T +44 (0)1772 471 111
www.intech.co.uk

client approval	A Approved	client approval, initials and date
	B Approved with Comments	
	C Not Approved	
client/main contractor		
consultant/structural		
project	Circle Square	
	Affinity Living	
drawing title		
Zone: 7L	Level: GF	
Service: Mechanical Services - Ventilation		
Ground Floor		
drawing date	previous date of issue	
For Comment	S3	
scale: all paper size	project number	drawn by
As indicated @ A0	P0700090	CWC
drawing title		
CSAL-IES-7L-GF-DR-M-57202		
Project/Client/Engineer/Drawn/Checked/Issue/Revision/Date		

Contract Issue