


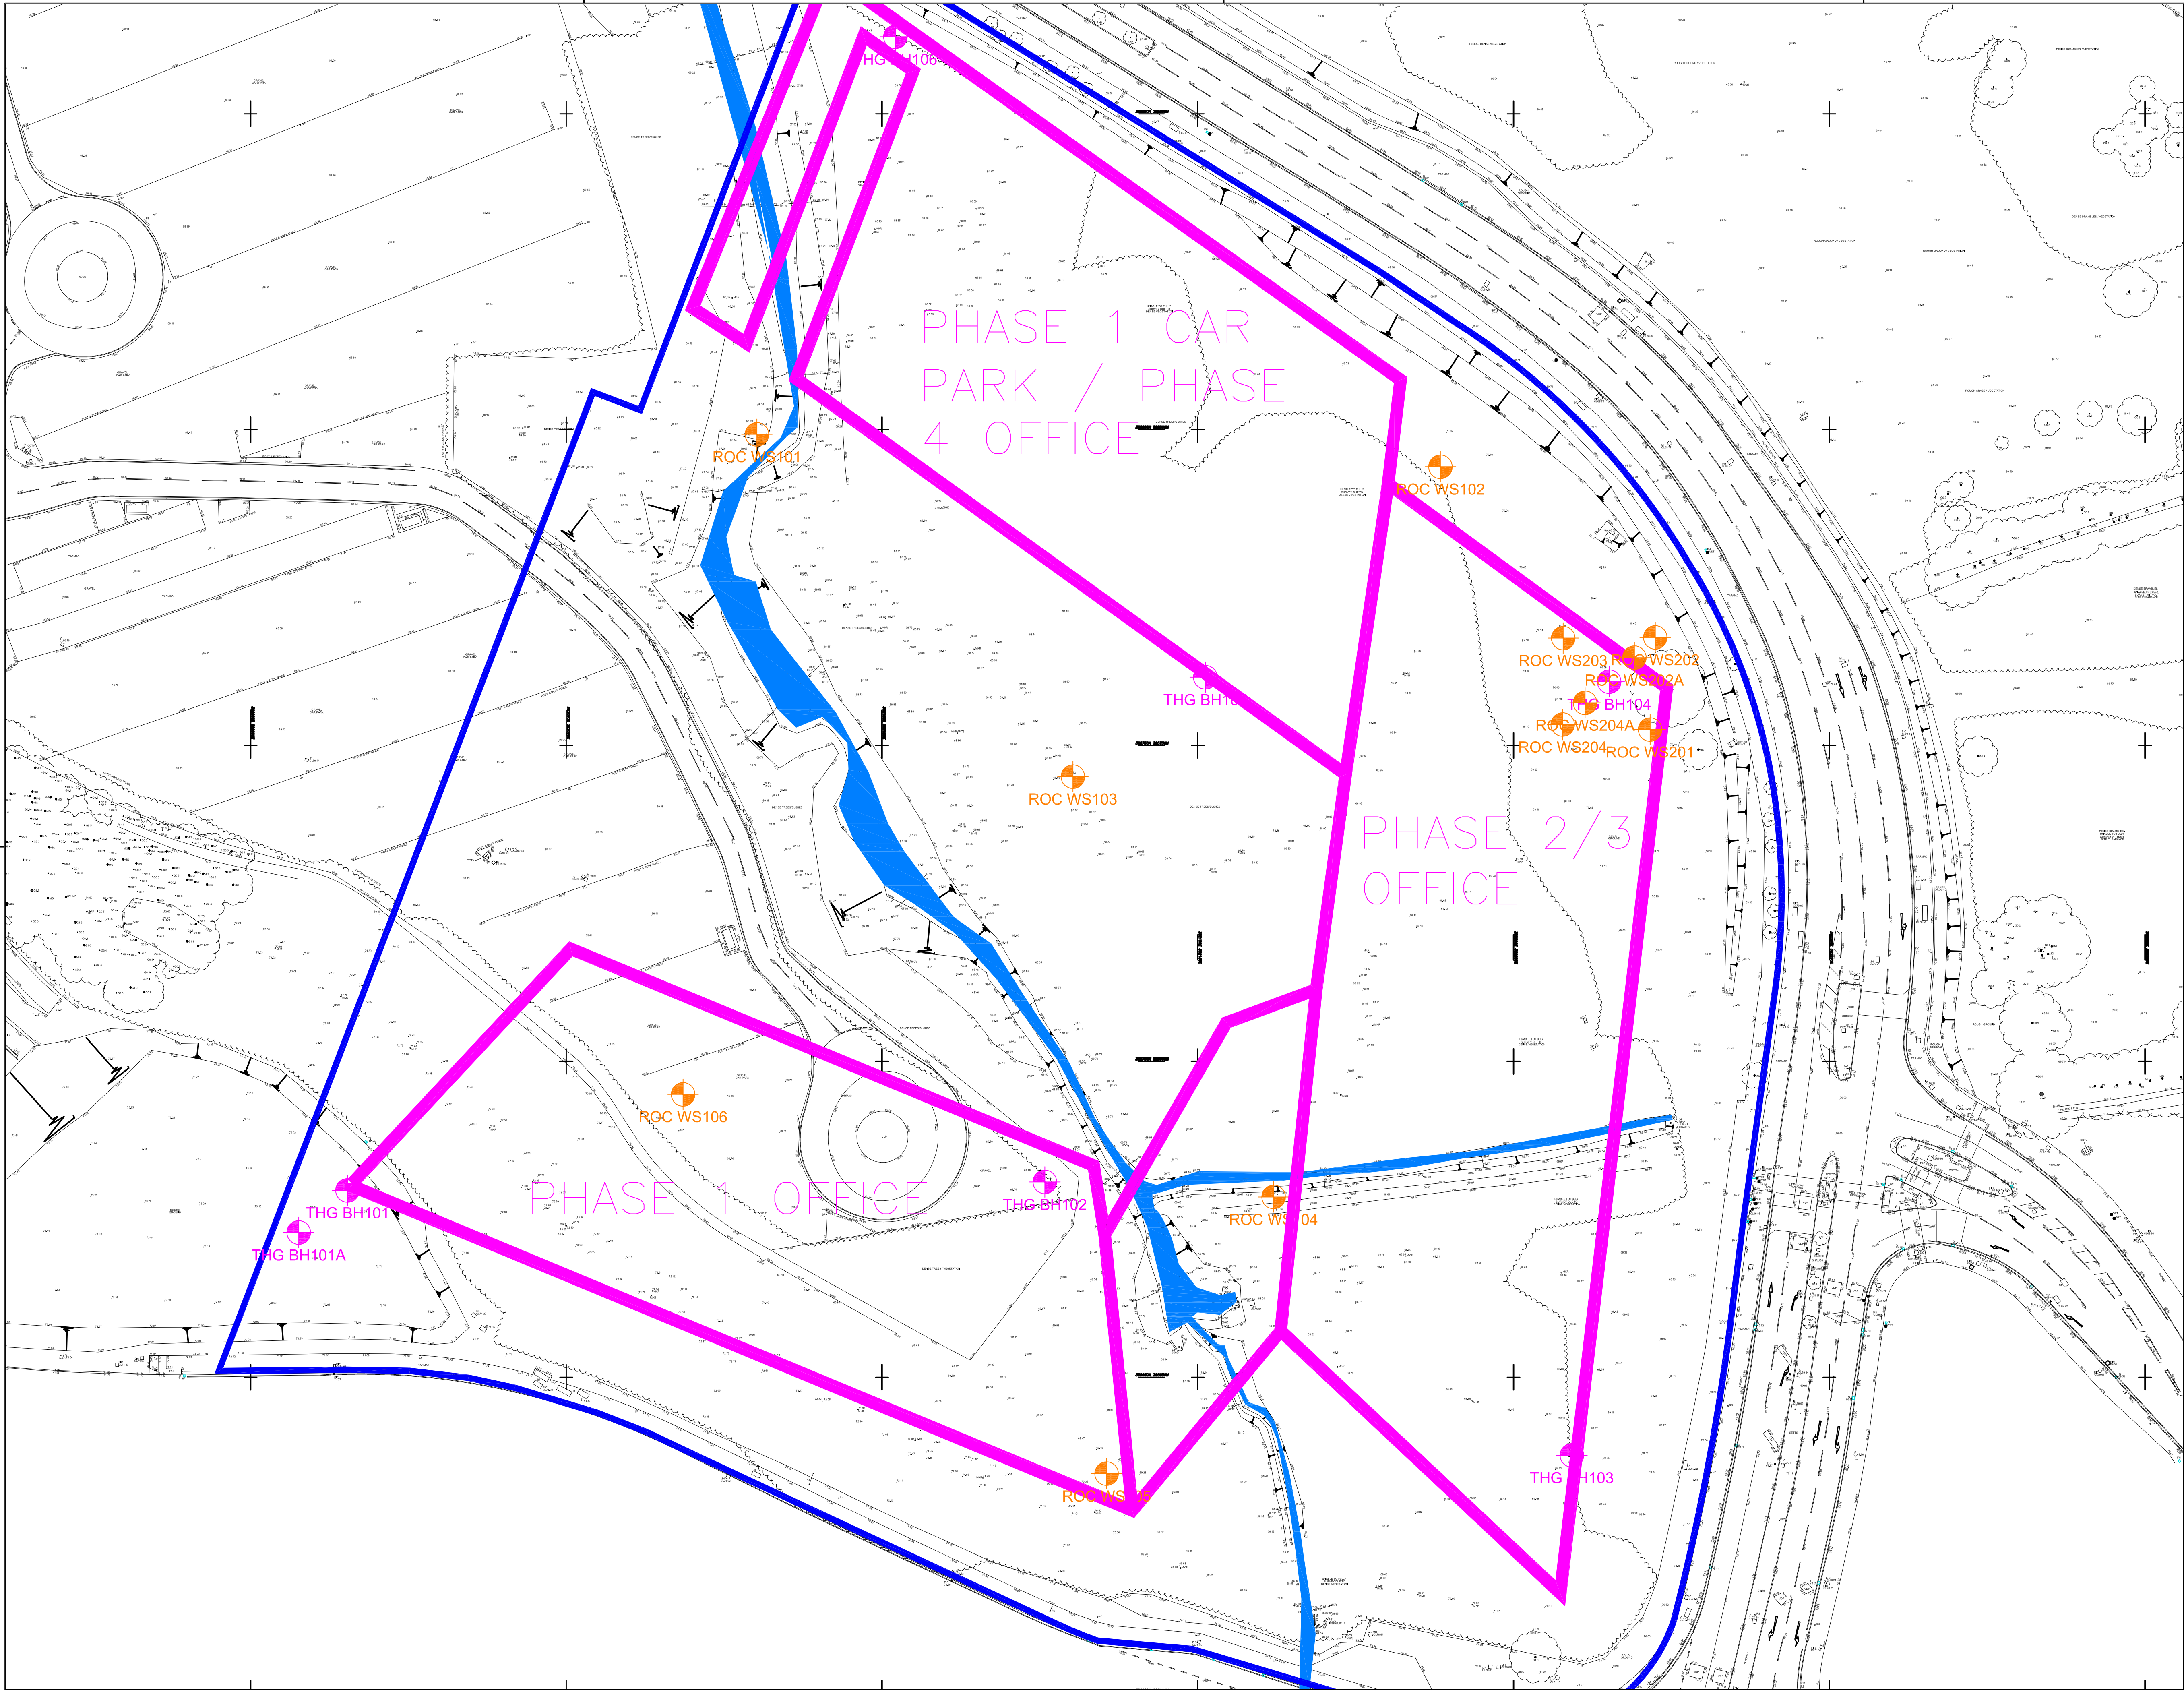

THIS DRAWING IS THE PROPERTY OF R&Cp. COPYRIGHT IS RESERVED BY THEM AND THE DRAWING IS ISSUED ON THE CONDITION THAT IT IS NOT COPIED, REPRODUCED, RETAINED OR DISCLOSED TO ANY UNAUTHORISED PERSON EITHER WHOLLY OR IN PART WITHOUT THE WRITTEN CONSENT OF R&Cp

NOTES

KEY TO SYMBOLS

- APPROXIMATE SITE BOUNDARY
- SURFACE WATER FEATURE
- 2018 ROC ROTARY BOREHOLE
- 2018 ROC WINDOW SAMPLE BOREHOLE
- PROPOSED DEVELOPMENT FOOTPRINT

DRAWING NOTES

- EXPLORATORY HOLE LOCATIONS SHOWN AT APPROXIMATE EXTENTS.
- ROC CONSULTING ACCEPTS NO RESPONSIBILITY FOR ANY DAMAGES OR LOSS ARISING AS A RESULT OF THE USE OF THIS DRAWING.
- SITE FEATURES AND WATER COURSES ARE SHOWN AT APPROXIMATE EXTENTS FOR INDICATIVE PURPOSES ONLY AND SHOULD NOT BE USED FOR DETAILED DESIGN OR CONSTRUCTION.
- TOPO AND UTILITY INFORMATION FROM SURVEY OPERATIONS (DRAWING REF: 18F100).
- PROPOSED DEVELOPMENT FOOTPRINT TAKEN FROM EXTERIOR ARCHITECTS (DRAWING REF: 1827-EXA-00-XX-SK-L100 F).

REV.	DATE	DETAILS	DRN.	CHK.

DRAWING STATUS

INFORMATION

ROC
CONSULTING

Commercial Wharf
6 Commercial Street
Manchester M15 4PZ
T 0161 214 5390
W rocconsulting.com

DRAWN ES	DATE 13/12/18	SCALES NTS
CHECKED AS	DATE 13/12/18	THE ABOVE SCALES APPLY WHEN PLOTTED AT A1 SIZE --DO NOT SCALE--
APPRVD. AS	DATE 13/12/18	EMAIL FOR DRAWINGS info@rocconsulting.com

CLIENT
**AIRPORT CITY
LIMITED PARTNERSHIP**

PROJECT TITLE
**AIRPORT CITY NORTH:
THE HUT GROUP**


DRAWING TITLE
**EXPLORATORY HOLE
LOCATION PLAN &
PROP. DEVELOPMENT**

PROJECT No. 3647	DRAWING No. ES102	REV. S1
----------------------------	-----------------------------	-------------------

© R&Cp Ltd.

ACADFILE

PLOTDATE

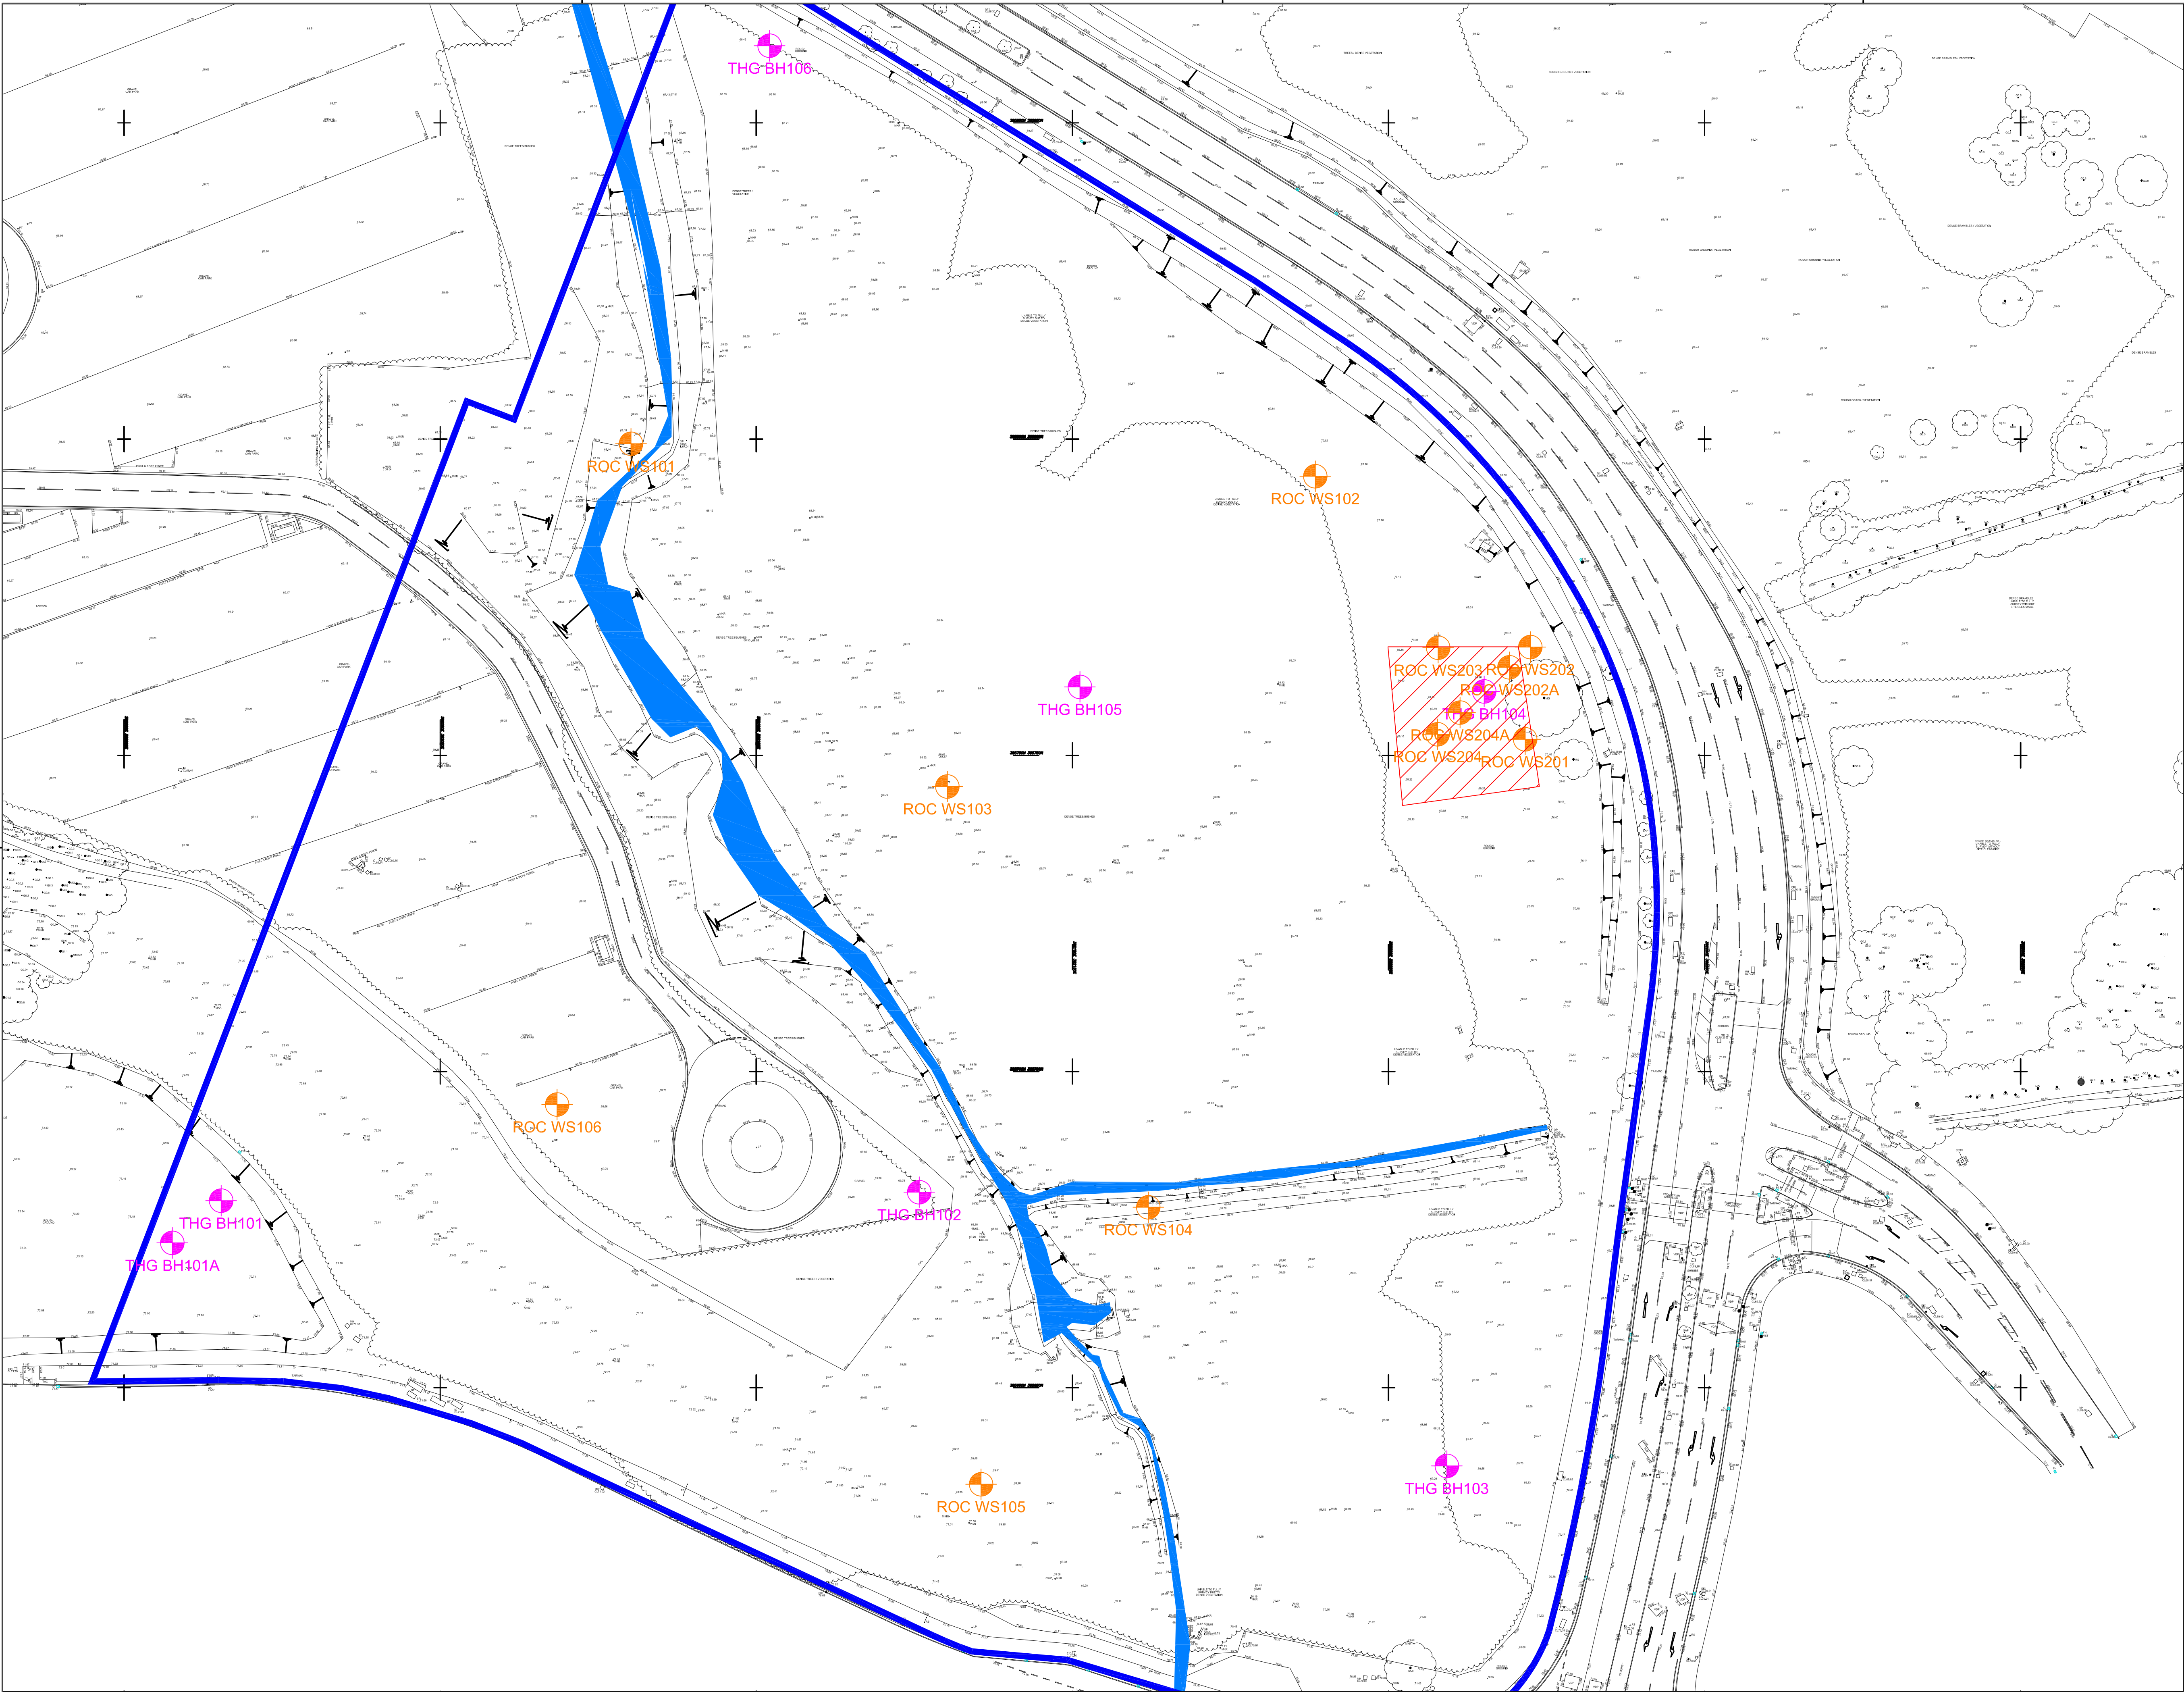

THIS DRAWING IS THE PROPERTY OF R&Cp. COPYRIGHT IS RESERVED BY THEM AND THE DRAWING IS ISSUED ON THE CONDITION THAT IT IS NOT COPIED, REPRODUCED, RETAINED OR DISCLOSED TO ANY UNAUTHORISED PERSON EITHER WHOLLY OR IN PART WITHOUT THE WRITTEN CONSENT OF R&Cp

NOTES

KEY TO SYMBOLS

- APPROXIMATE SITE BOUNDARY
- SURFACE WATER FEATURE
- AREA IMPACTED BY CONTAMINATION
- 2018 ROTARY BOREHOLE
- 2018 ROC WINDOW SAMPLE BOREHOLE

DRAWING NOTES

- EXPLORATORY HOLE LOCATIONS SHOWN AT APPROXIMATE EXTENTS.
- ROC CONSULTING ACCEPTS NO RESPONSIBILITY FOR ANY DAMAGES OR LOSS ARISING AS A RESULT OF THE USE OF THIS DRAWING.
- SITE FEATURES AND WATER COURSES ARE SHOWN AT APPROXIMATE EXTENTS FOR INDICATIVE PURPOSES ONLY AND SHOULD NOT BE USED FOR DETAILED DESIGN OR CONSTRUCTION.
- TOPO AND LEVELS FROM SURVEY OPERATIONS (DRAWING REF: 18F106.A)
- FOR FULL DETAILS OF AREA OF SITE IMPACTED BY CONTAMINATION PLEASE SEE ROC CONSULTING PHASE 2 & 3 REPORT (REF: ESIAS3647 P2) SECTION 8.1

REV.	DATE	DETAILS	DRN.	CHK.
------	------	---------	------	------

DRAWING STATUS INFORMATION

ROC
CONSULTING

Commercial Wharf
6 Commercial Street
Manchester M15 4PZ
T 0161 214 5390
W rocconsulting.com

DRAWN ES	DATE 14/01/19	SCALES NTS
CHECKED AS	DATE 14/01/19	THE ABOVE SCALES APPLY WHEN PLOTTED AT A1 SIZE --DO NOT SCALE--
APPRVD. AS	DATE 14/01/19	EMAIL FOR DRAWINGS info@rocconsulting.com

CLIENT
**AIRPORT CITY
LIMITED PARTNERSHIP**

PROJECT TITLE
**AIRPORT CITY NORTH:
THE HUT GROUP**

DRAWING TITLE
**EXPLORATORY HOLE
LOCATION PLAN &
AREA OF CONTAM.**

PROJECT No. 3647	DRAWING No. ES103	REV. S1
----------------------------	-----------------------------	-------------------