


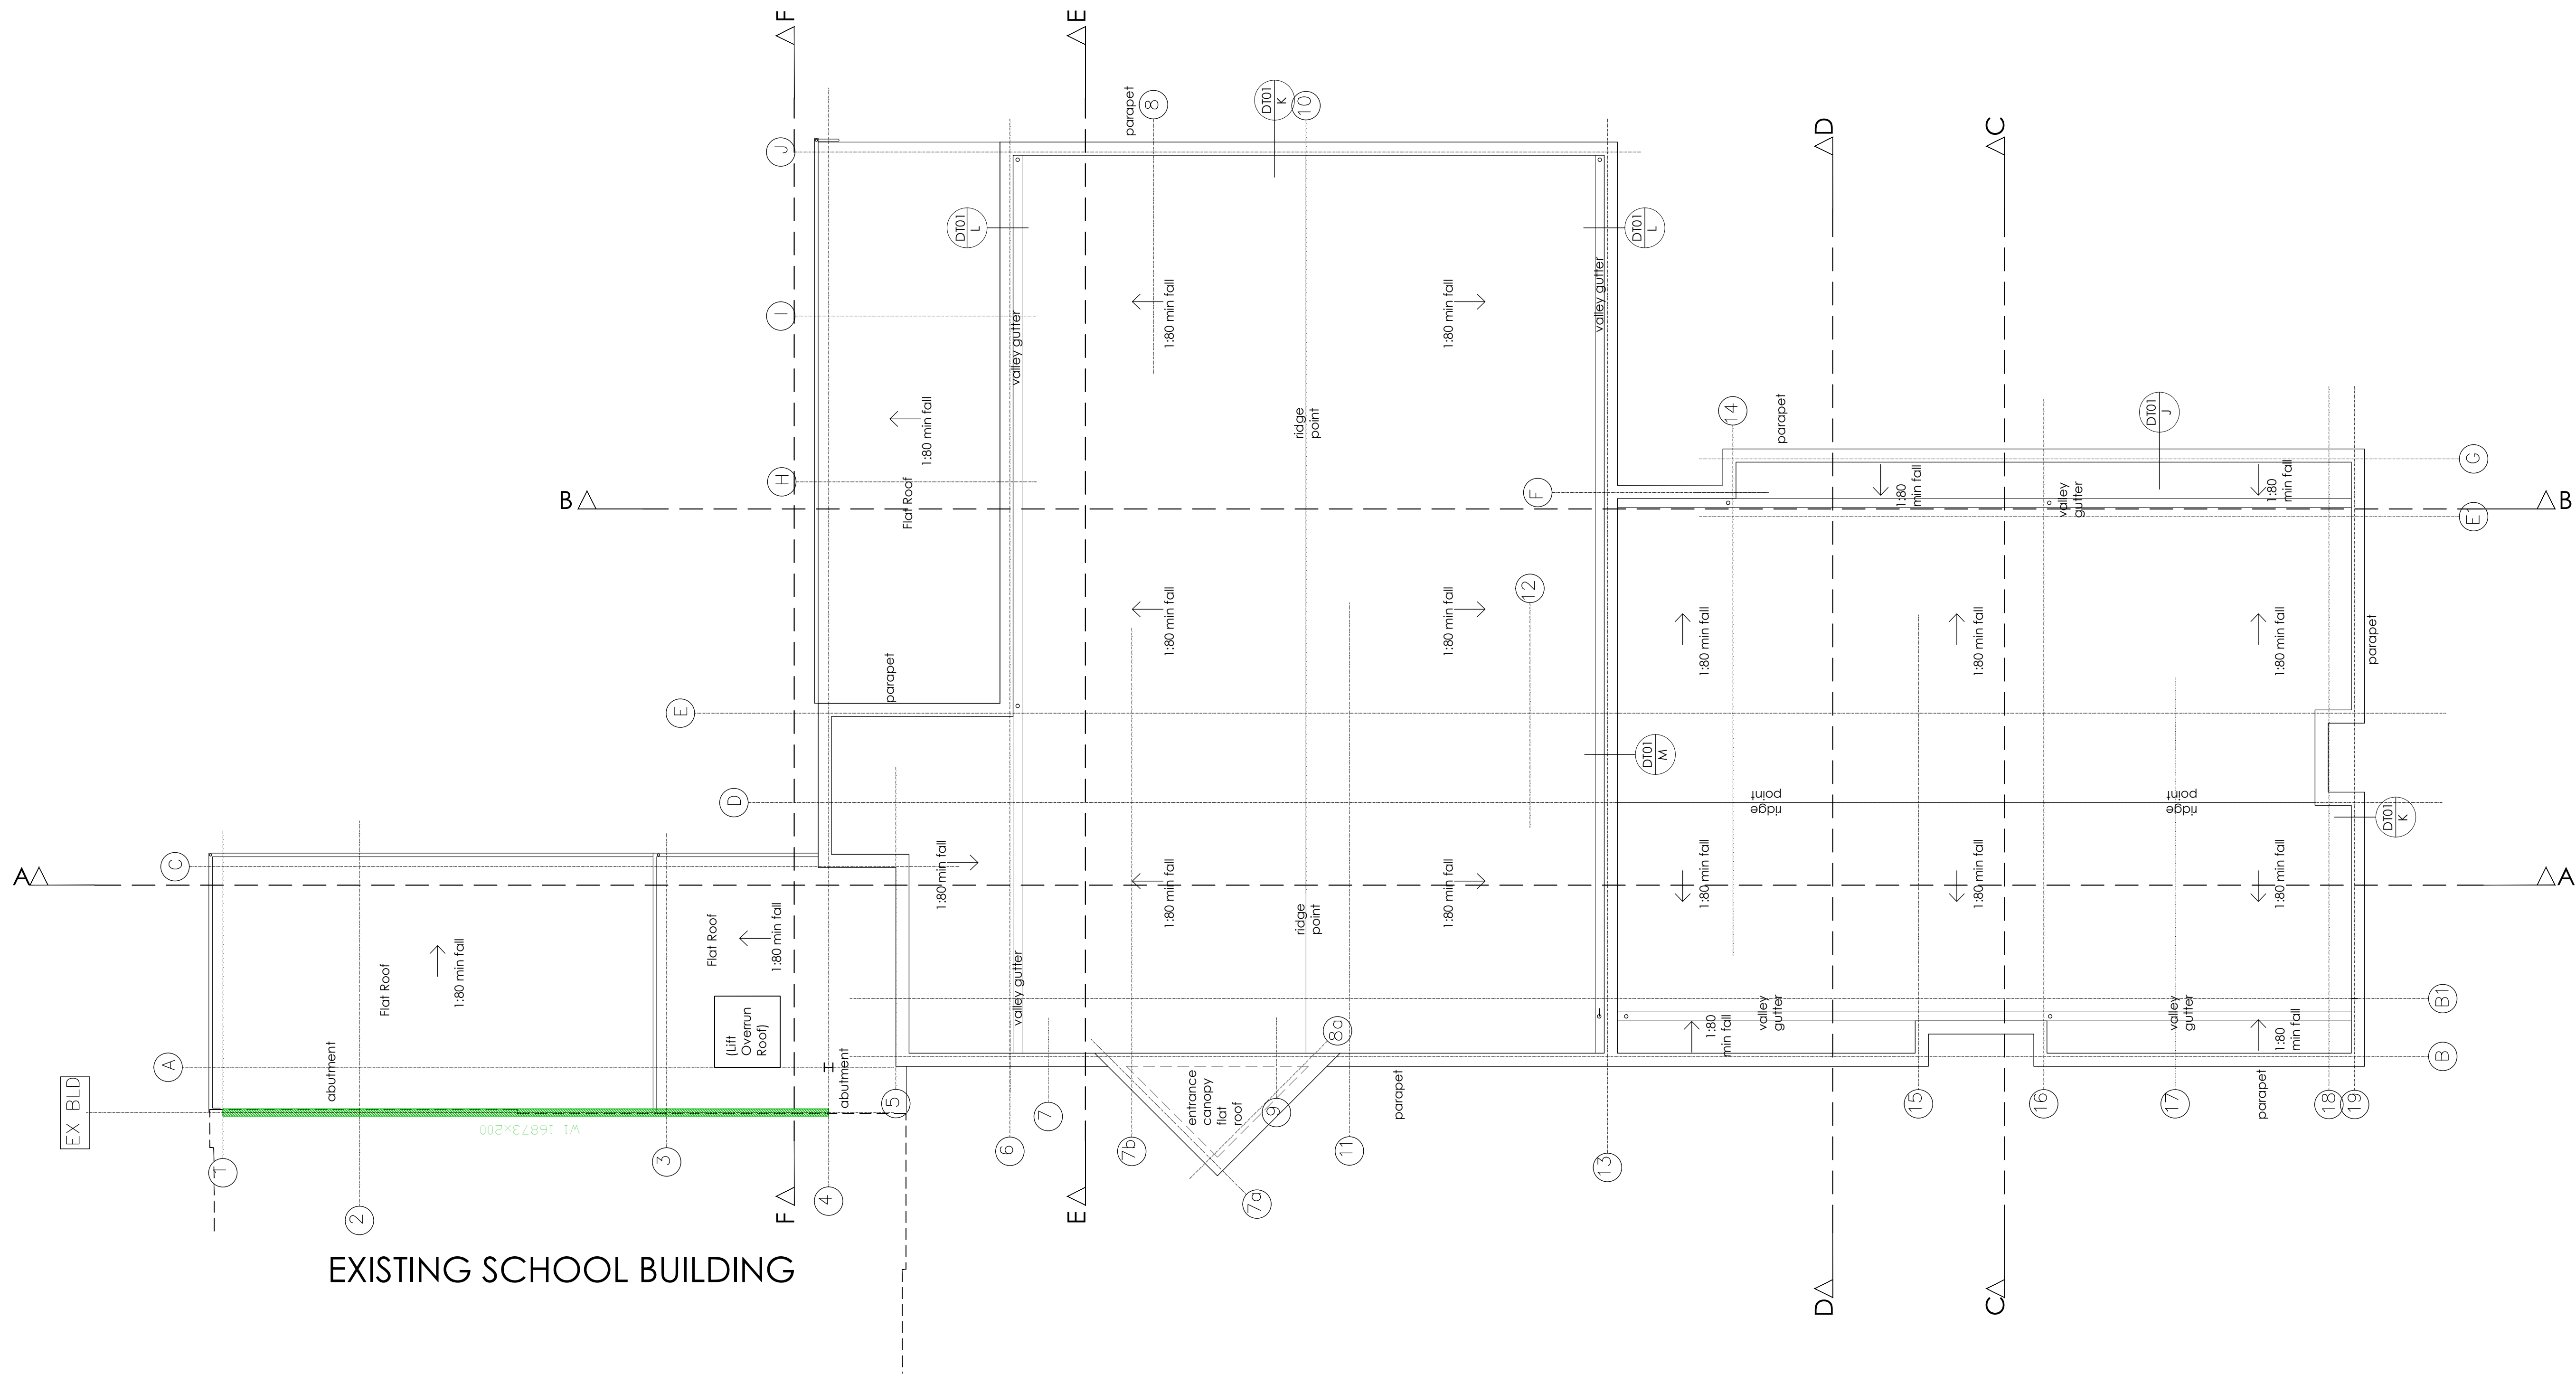


EXISTING SCHOOL BUILDING

Roof Plan

NOTES
Do not scale from drawing, figured dimensions to be used only. All dimensions to be verified on site. Any discrepancies are to be reported to the relevant parties.

All levels and highway coordinates or levels are indicative for information purposes only and should be confirmed on site with a highways engineer, to their drawings and setting out, prior to any works commencing. Union Architecture accept no liability for highway design and setting out.

The content of the drawing remain the copyright of Union Architecture, no reproduction without written consent.

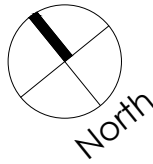

revision	description	drawn	check	date	client	drawn	scale	size
A	Roof specification note updated	RW	AK	01/10/18	Charlton Park Primary School	RW	1:100	A1
B	Issue for construction	PM	AK	27/11/19	address	checked	title	
C	Various amendments inline with V.E. and contractors requirements	RW	-	06/01/20	Charlton Park Primary School	AK		
D	Various amendments inline with V.E. and contractors requirements	RW	-	07/02/20	Mauldeth Road West, Charlton, Manchester, M21 7HH	date		
					draw no			
					17-138	status		
						CONSTRUCTION		
							17-138-PL03	
								D