


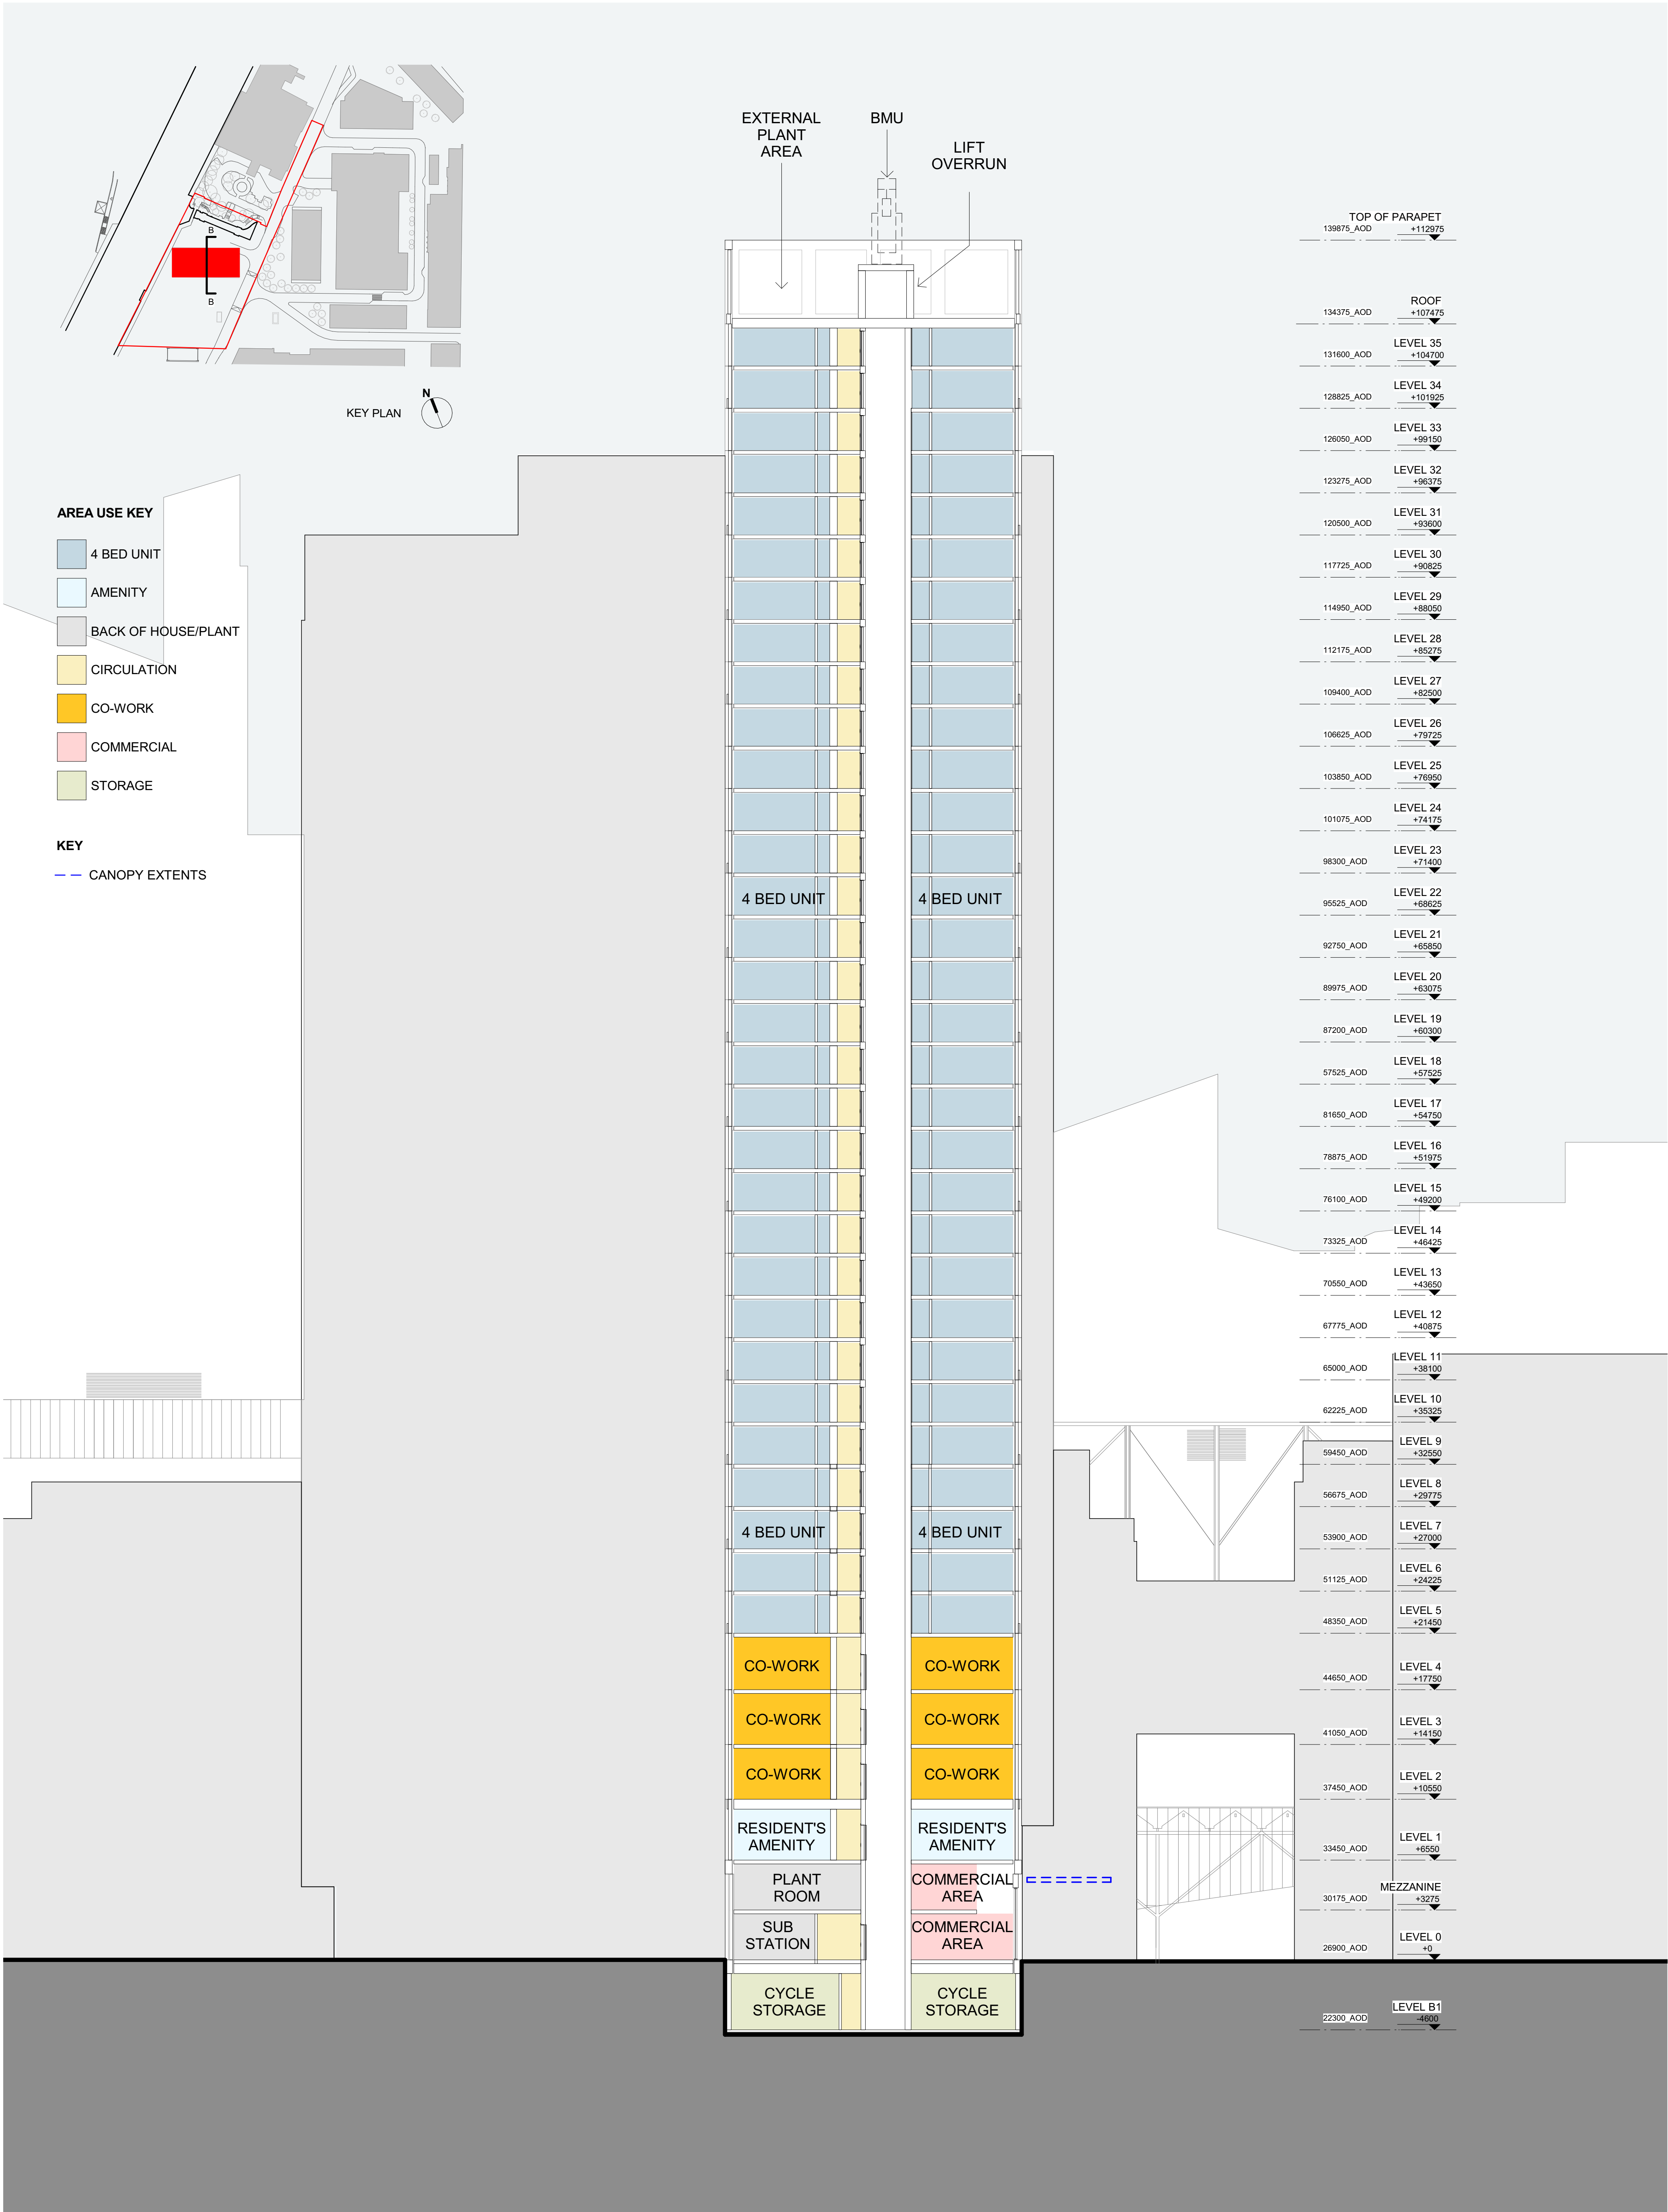

No.	Date	Dwn	Chk	App	Revision or reason for issue
A	20200313	EDS	PT	JR	ISSUED FOR INFORMATION - DESIGN FREEZE First Issue
B	20200320	EDS	PT	JR	ISSUED FOR PLANNING First Issue
C	20200327	EDS	PT	JR	ISSUED FOR PLANNING

General Notes
Do not scale from drawing. Use marked dimensions.
To be read in conjunction with all other Consultant's drawings.
The Architect to be immediately notified of any discrepancies.
Copyright on this drawing retained by the Architect.

Client
VITA

VITA
The Box, Horseshoe Lane
Aldersley Edge, SK9 7QP
Telephone +44 (0) 207123 4000 Facsimile +44 (0) 161 332 7718
Email info@selectproperty.com

**DENTON
CORKER
MARSHALL**

Architect
Denton Corker Marshall LLP
3.04 The Frames 1 Phipp Street
London EC2A 4PS
Telephone 020 7833 2020 Facsimile 020 7833 9320
Email mail@dentoncorkermarshall.co.uk

Project Title
**UNION ST. JOHNS
VITA T2**

Scale / North Point
1:200 @ A10 2 4 6 10M
1:400 @ A3

Drawing Title
PROPOSED SECTION BB

Drawing Number
6555-P-B500-S-BB
Drawing Status
PLANNING

Revision
C