




Second Floor Plan
1 : 200

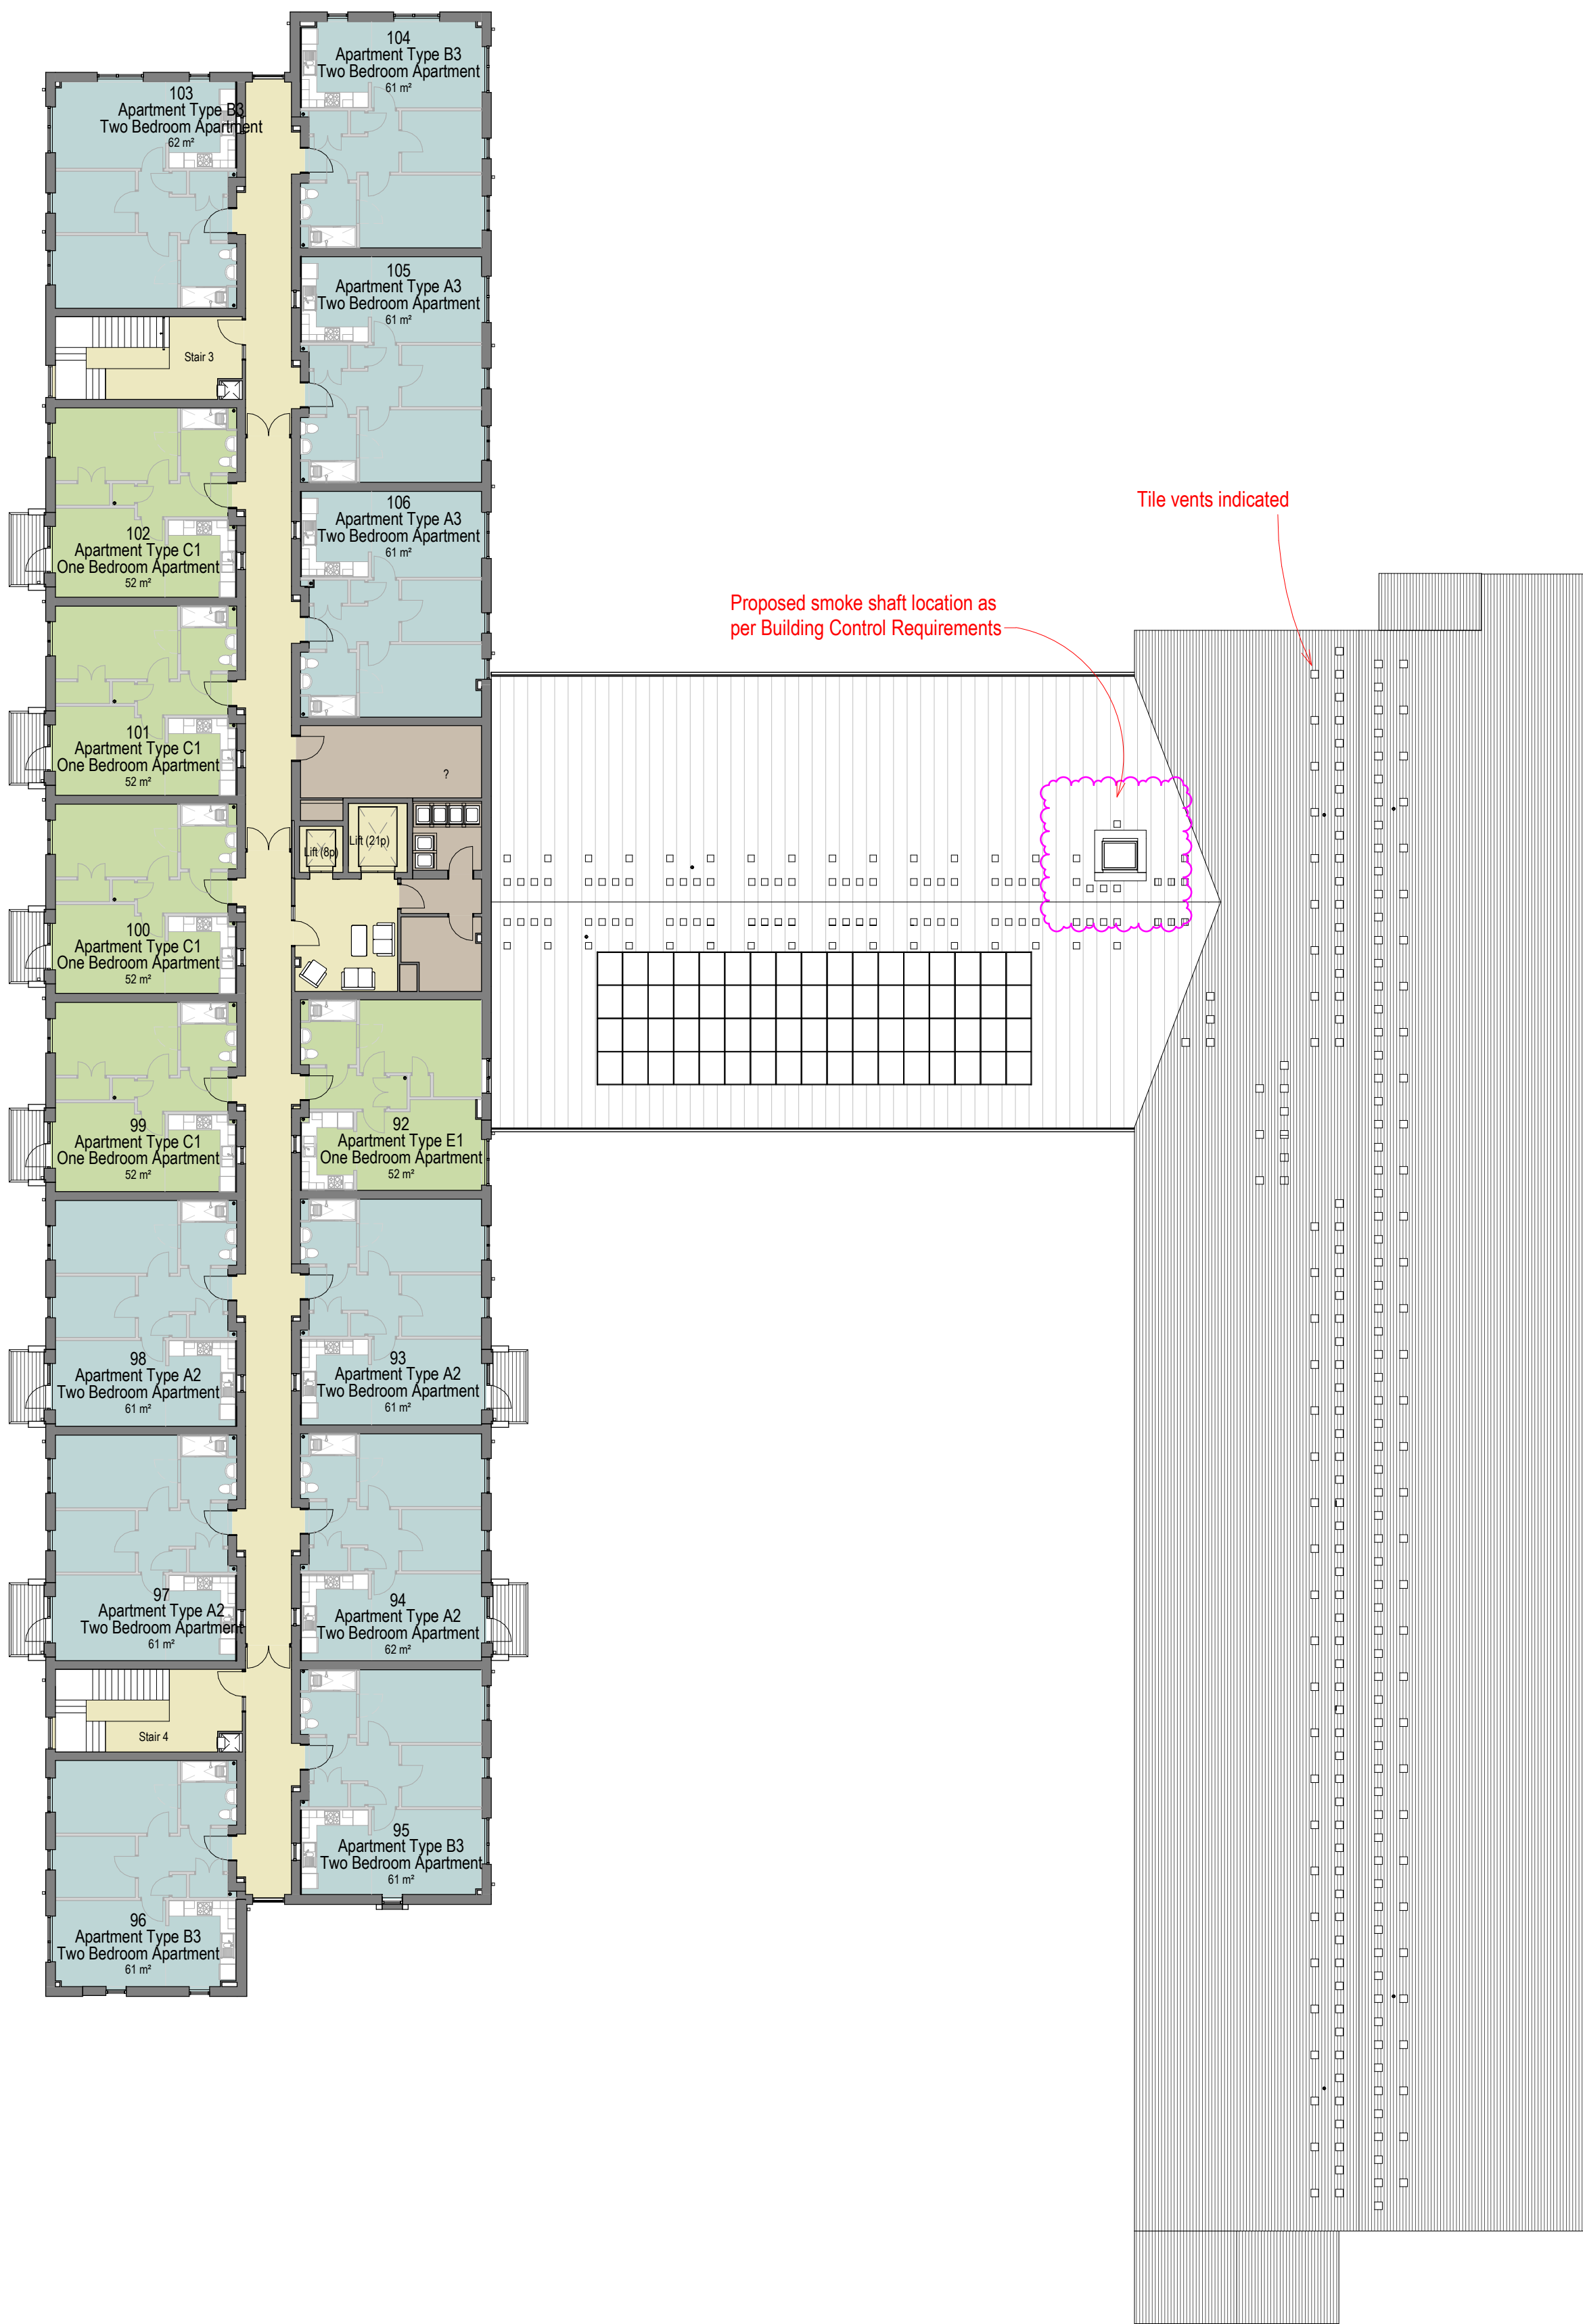

Third Floor Plan
1 : 200

Notes
The Contractor is to check all dimensions and conditions on site before commencing. Do not scale from this drawing.
This drawing remains the copyright of POZZONI Architecture Ltd.

Scale Bars		TO BE USED ONLY AS GUIDANCE		
1:100	mm	0 1000 2000 3000	0 1000 2000	0 1000
1:200	mm	0 1000 2000 3000	0 1000 2000	0 1000
1:500	m	0 10 20 30	0 10 20	0 10
1:1250	m	0 10 20 30	0 10 20	0 10

Area Schedule_GIFA	
Level	Area
00_Ground Floor	2725 m ²
01_First Floor	2754 m ²
02_Second Floor	2750 m ²
03_Third Floor	1222 m ²
Grand total	9451 m ²

Accommodation Schedule	
Apartment Size	Count
One Bedroom Apartment	43
Two Bedroom Apartment	63
Grand total	106

Key	
	Circulation
	Communal Space
	One Bedroom Apartment
	Services/ Storage
	Staff Areas
	Two Bedroom Apartment

D	Planning amendments clouded and annotated as required	BAP	06/05/20
C	Juliet balcony / external door added upper floor box bays.	BP	11/04/18
B	Accommodation schedule corrected.	EMc	20/02/18
A	Apartment re-numbered.	EMc	30/01/18
Rev	Description	By	Date

Client: Southway Housing Trust

Job: Gorton Extra Care, Abbey Hey Lane

Drawing: Planning_Second & Third Floor Plans

Ref: 4332_1201 Rev: D

Date	17/02/16	Scale	1 : 200	@ A1
Drawn	-	EMc	Approved	TW/JC
Project	Planning	Tender	Construction	
	Design	Contract	As Built	

pozzoni

London House
115 Golden Lane
London
EC1Y 0TJ

Woodville House
2 Woodville Road
Altrincham
WA14 2FH

+44 20 7078 0079
architects@pozzoni.co.uk

+44 161 928 7848
www.pozzoni.co.uk