

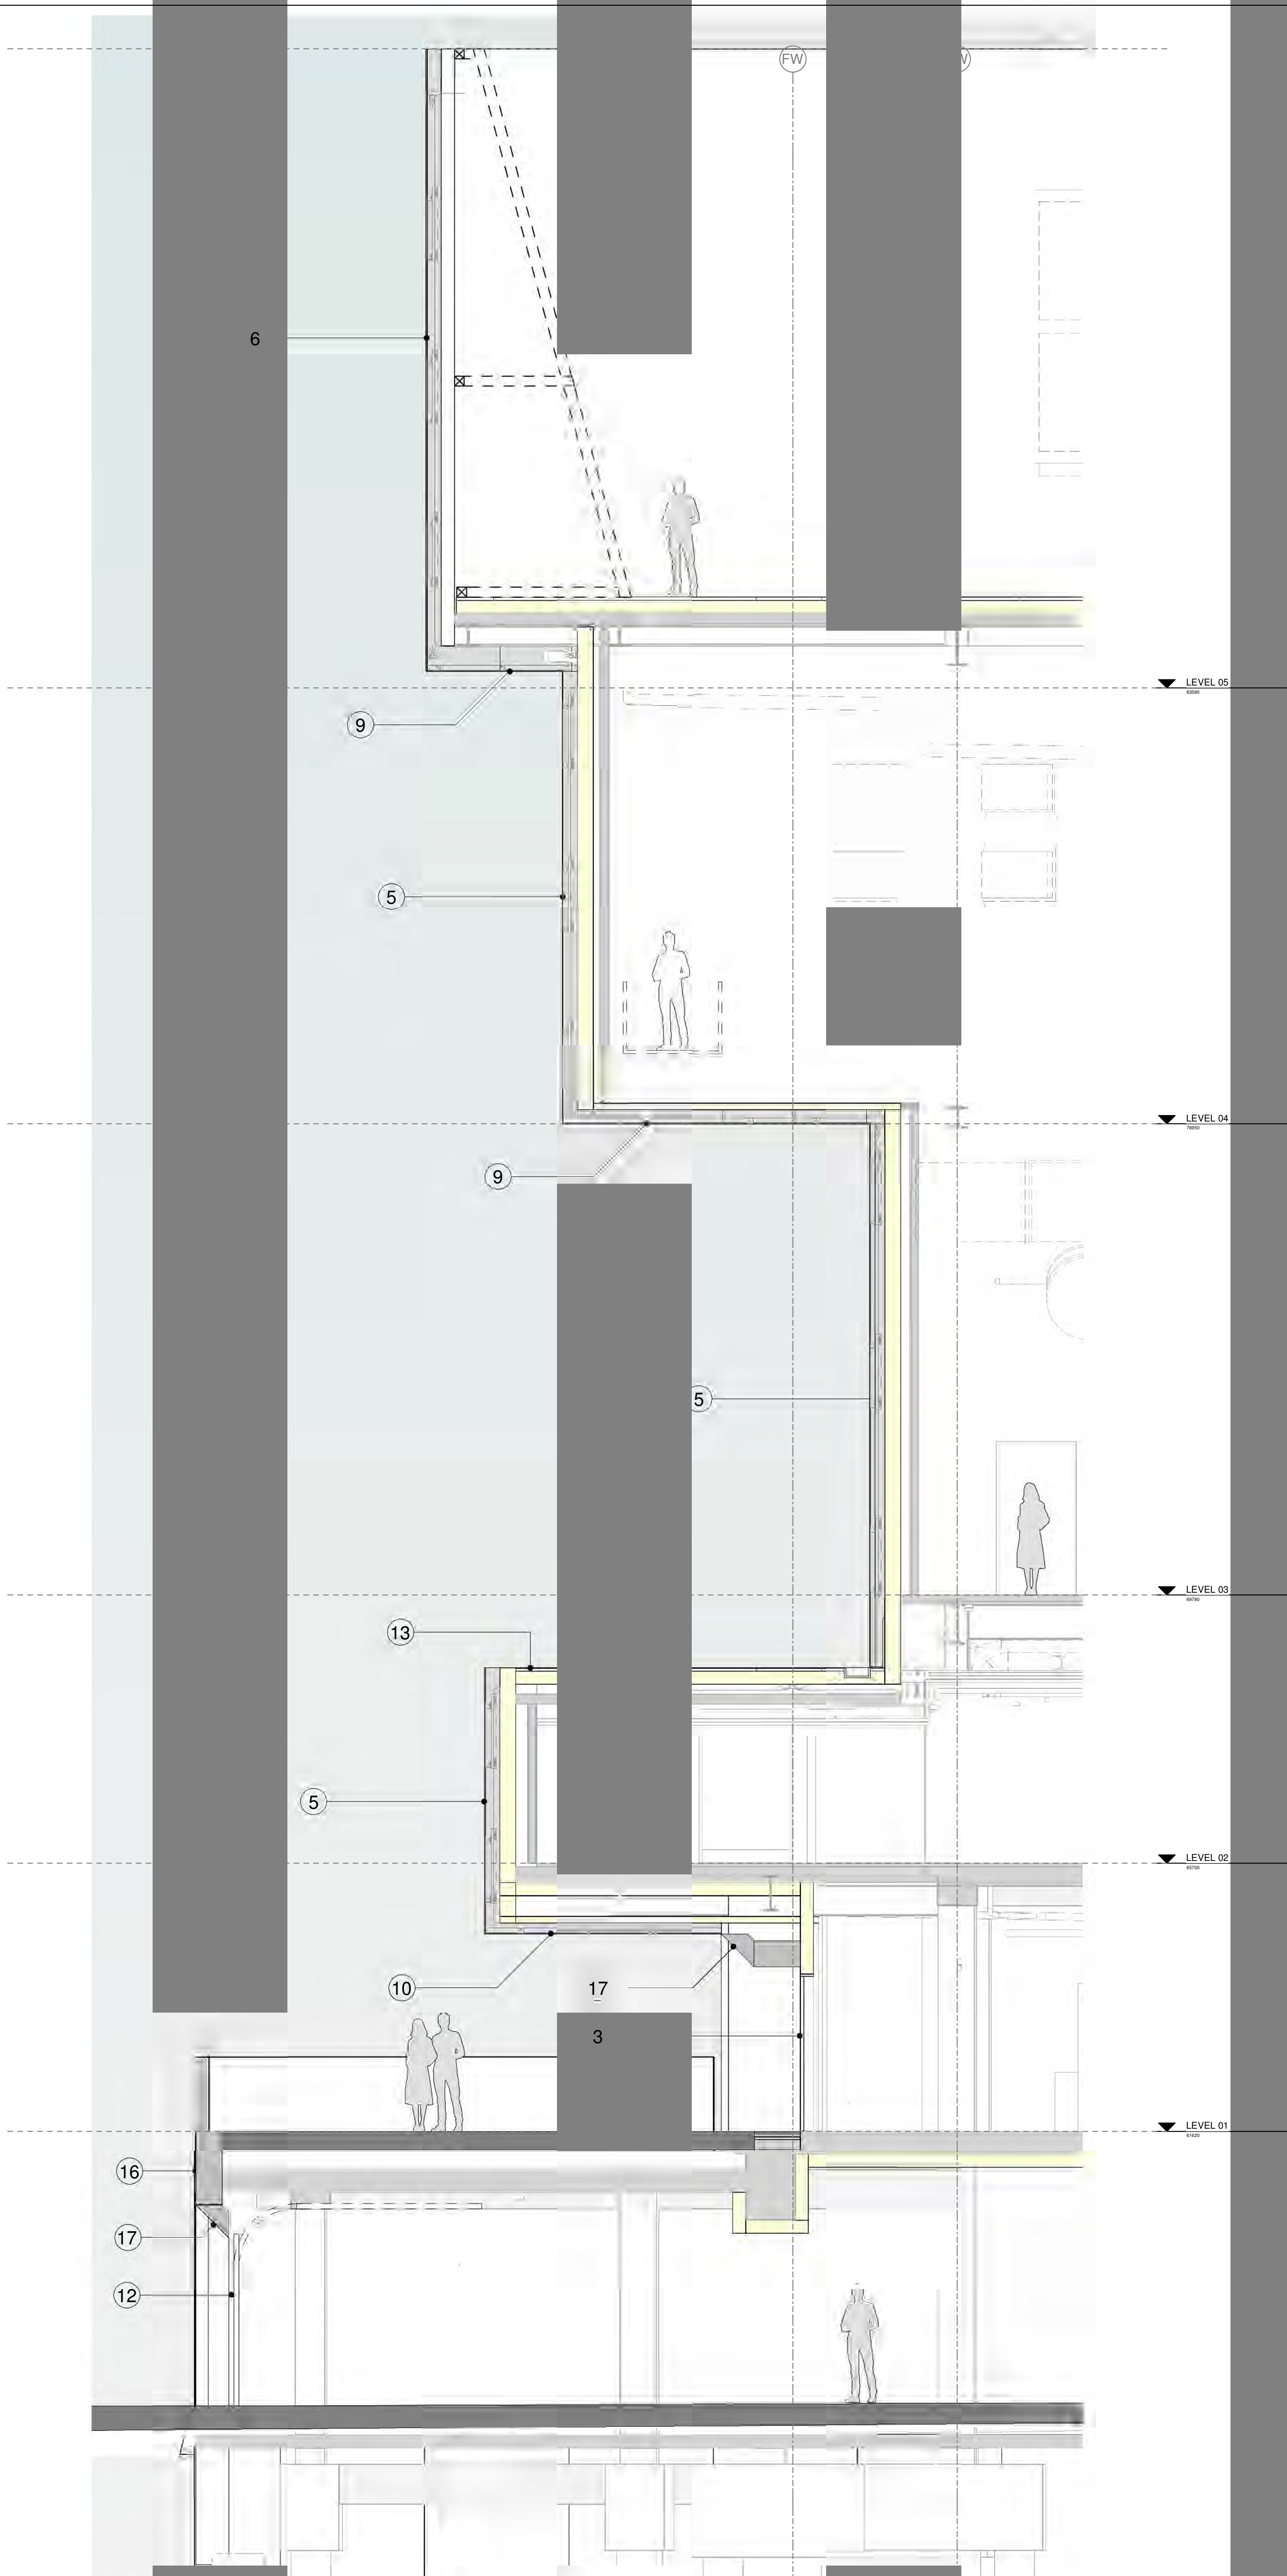


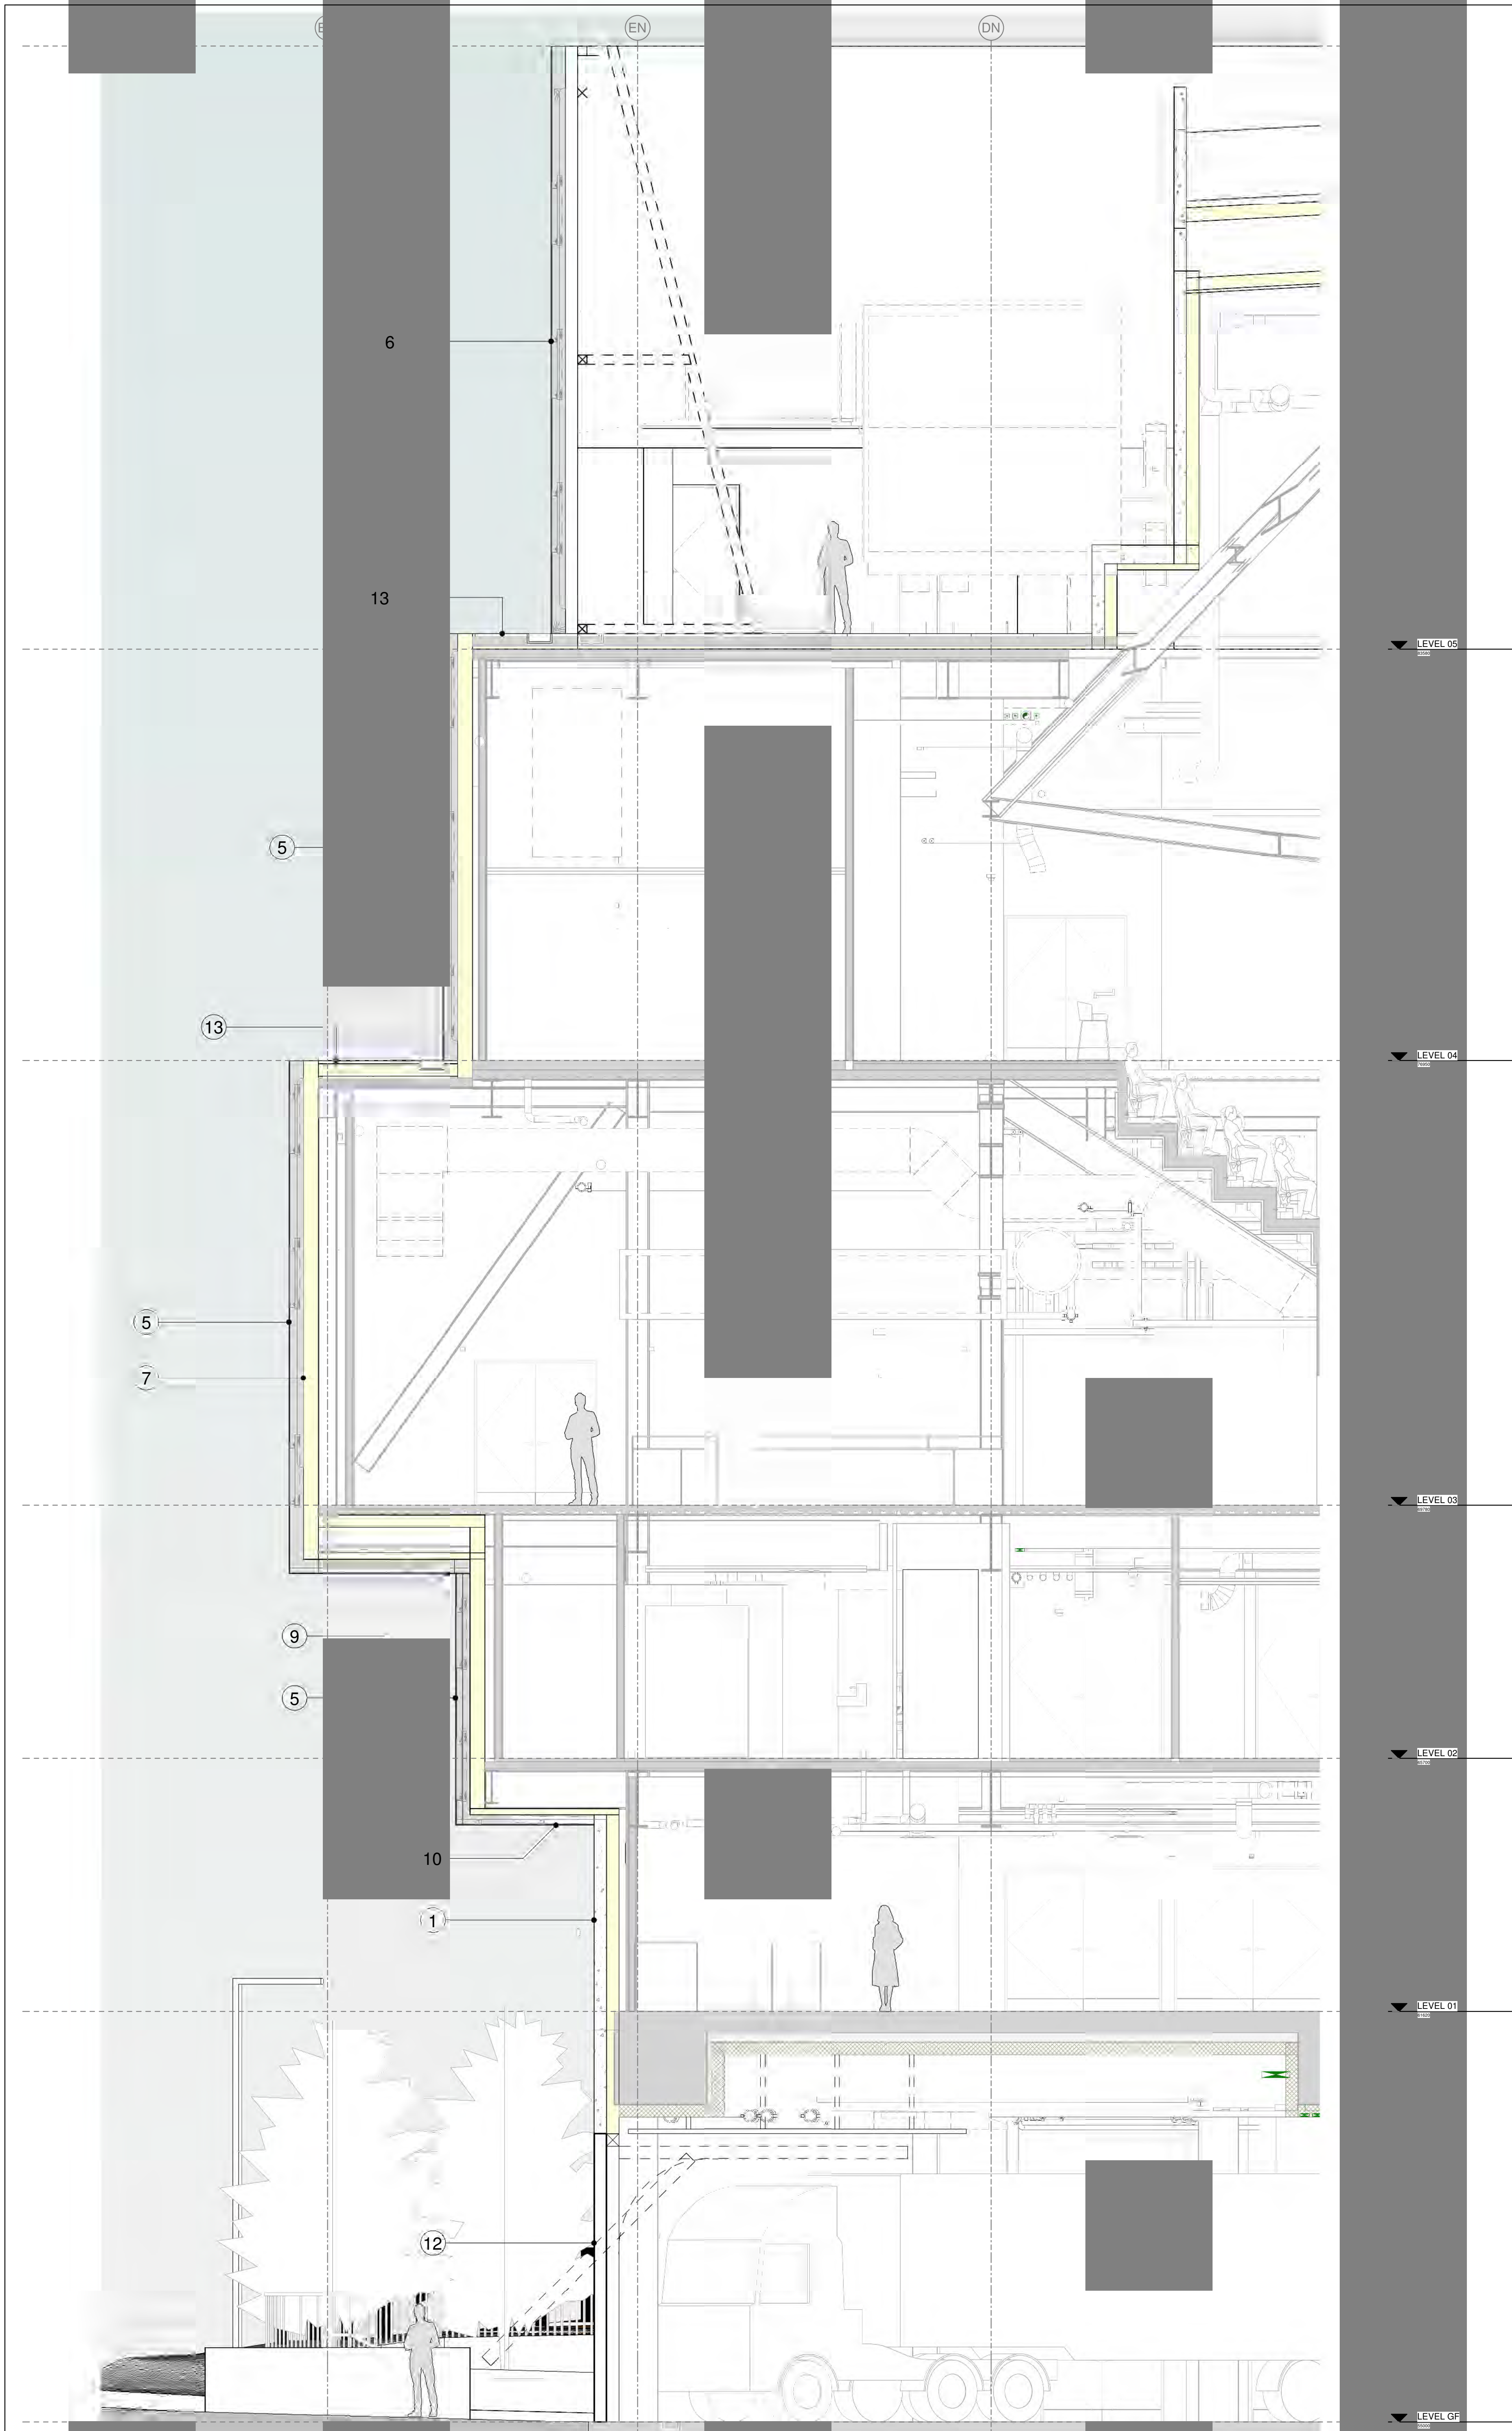

REVISIONS		
REV	DATE	DESCRIPTION
01	14.02.2020	PLANNING

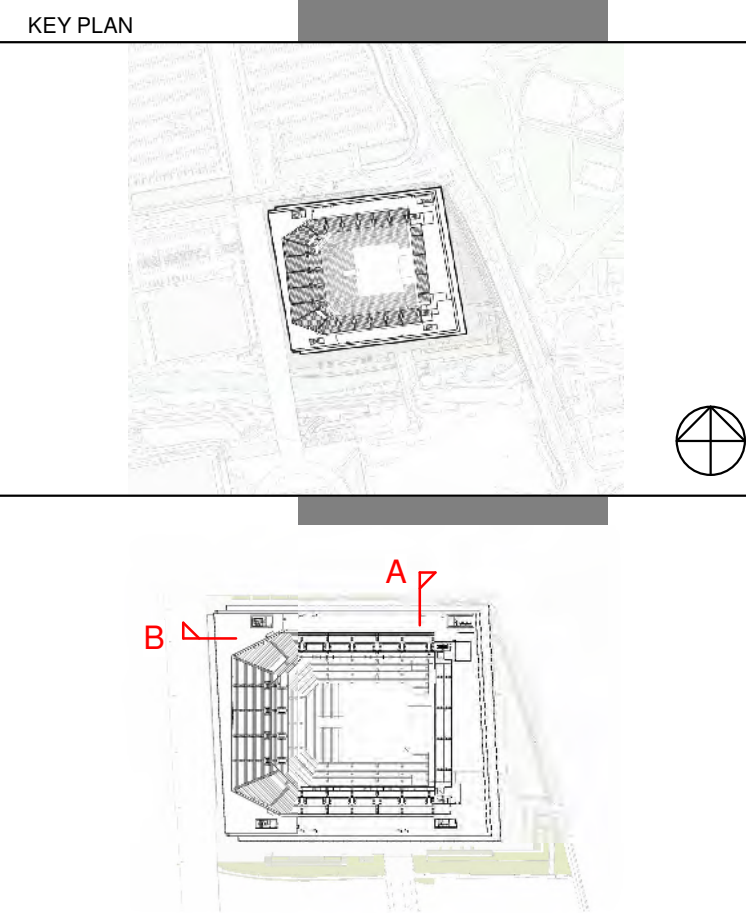

- KEY
1. PRECAST CONCRETE FACADE PANEL - RIBBED
 2. PRECAST CONCRETE DOOR PORTAL
 3. METAL DOORSET - FINISH TO MATCH CONCRETE
 4. BOX OFFICE WINDOWS
 5. BLACK PERFORATED METAL PANEL
 6. BLACK PERFORATED METAL PANEL WITH LED BEHIND
 7. COMPOSITE FACADE CLADDING PANEL
 8. COMPOSITE SOFFIT CLADDING PANEL
 9. BLACK PERFORATED METAL SOFFIT PANEL
 10. MIRRORRED SOFFIT PANEL
 11. GREEN SCREEN
 12. UP AND OVER DOOR - FINISH TO MATCH CONCRETE
 13. BLACK FLAT ROOF
 14. OFFICE WINDOW BEHIND PERFORATED CLADDING
 15. BOX OFFICE RIBBON BOARD
 16. PRECAST CONCRETE FACADE PANEL
 17. WAYFINDING INFORMATION
 18. ZONE FOR NAMING RIGHTS SIGNAGE

THIS DRAWING IS ONLY TO SCALE IF IT IS REPRODUCED AT THE CORRECT PAPER SIZE

1:50@A0

0 0.5 1 2 3 4

M

ALL INTERNAL LAYOUTS AND USES ARE SHOWN FOR ILLUSTRATIVE PURPOSES ONLY AND ARE NOT FOR DETERMINATION



© COPYRIGHT. ALL RIGHTS RESERVED

THIS WORK IS COPYRIGHT AND CANNOT BE REPRODUCED OR COPIED IN ANY FORM OR BY ANY MEANS, INCLUDING ELECTRONIC OR MECHANICAL, WITHOUT PERMISSION IN WRITING FROM THE ARCHITECT. THE ARCHITECT'S LIABILITY IS LIMITED TO THE DESIGN AND CONSTRUCTION OF THE BUILDING. THE ARCHITECT IS NOT RESPONSIBLE FOR ANY OTHER ASPECTS OF THE BUILDING, INCLUDING THE PERFORMANCE OF THE BUILDING OR THE SAFETY OF THE BUILDING.

ARCHITECT

POPULOUS®

14 BLADES COURT | DEODAR ROAD | LONDON | SW15 2NU | UNITED KINGDOM
TELEPHONE: +44 (0)20 8876 7845 | FACSIMILE: +44 (0)20 8876 8499
ALL PRODUCTION & INTELLECTUAL PROPERTY RIGHTS RESERVED © POPULOUS 2019

PROJECT NAME

OVG MANCHESTER

DRAWING TITLE

FACADE SECTIONS

STATUS	PROJECT No.
PLANNING	4933
DATE	SCALE
14.02.2020	1 : 50
DRAWN	SIZE
GK	A0
PG	DS
DS	APPROVED
PROJECT	ORIGIN
BRA-POP-XX-	ZZ- DR- A-
0628	00