



NOTES


Copyright: All rights reserved.
This drawing must not be reproduced without permission.
This drawing must not be scaled. Dimensions are in millimetres unless specified.

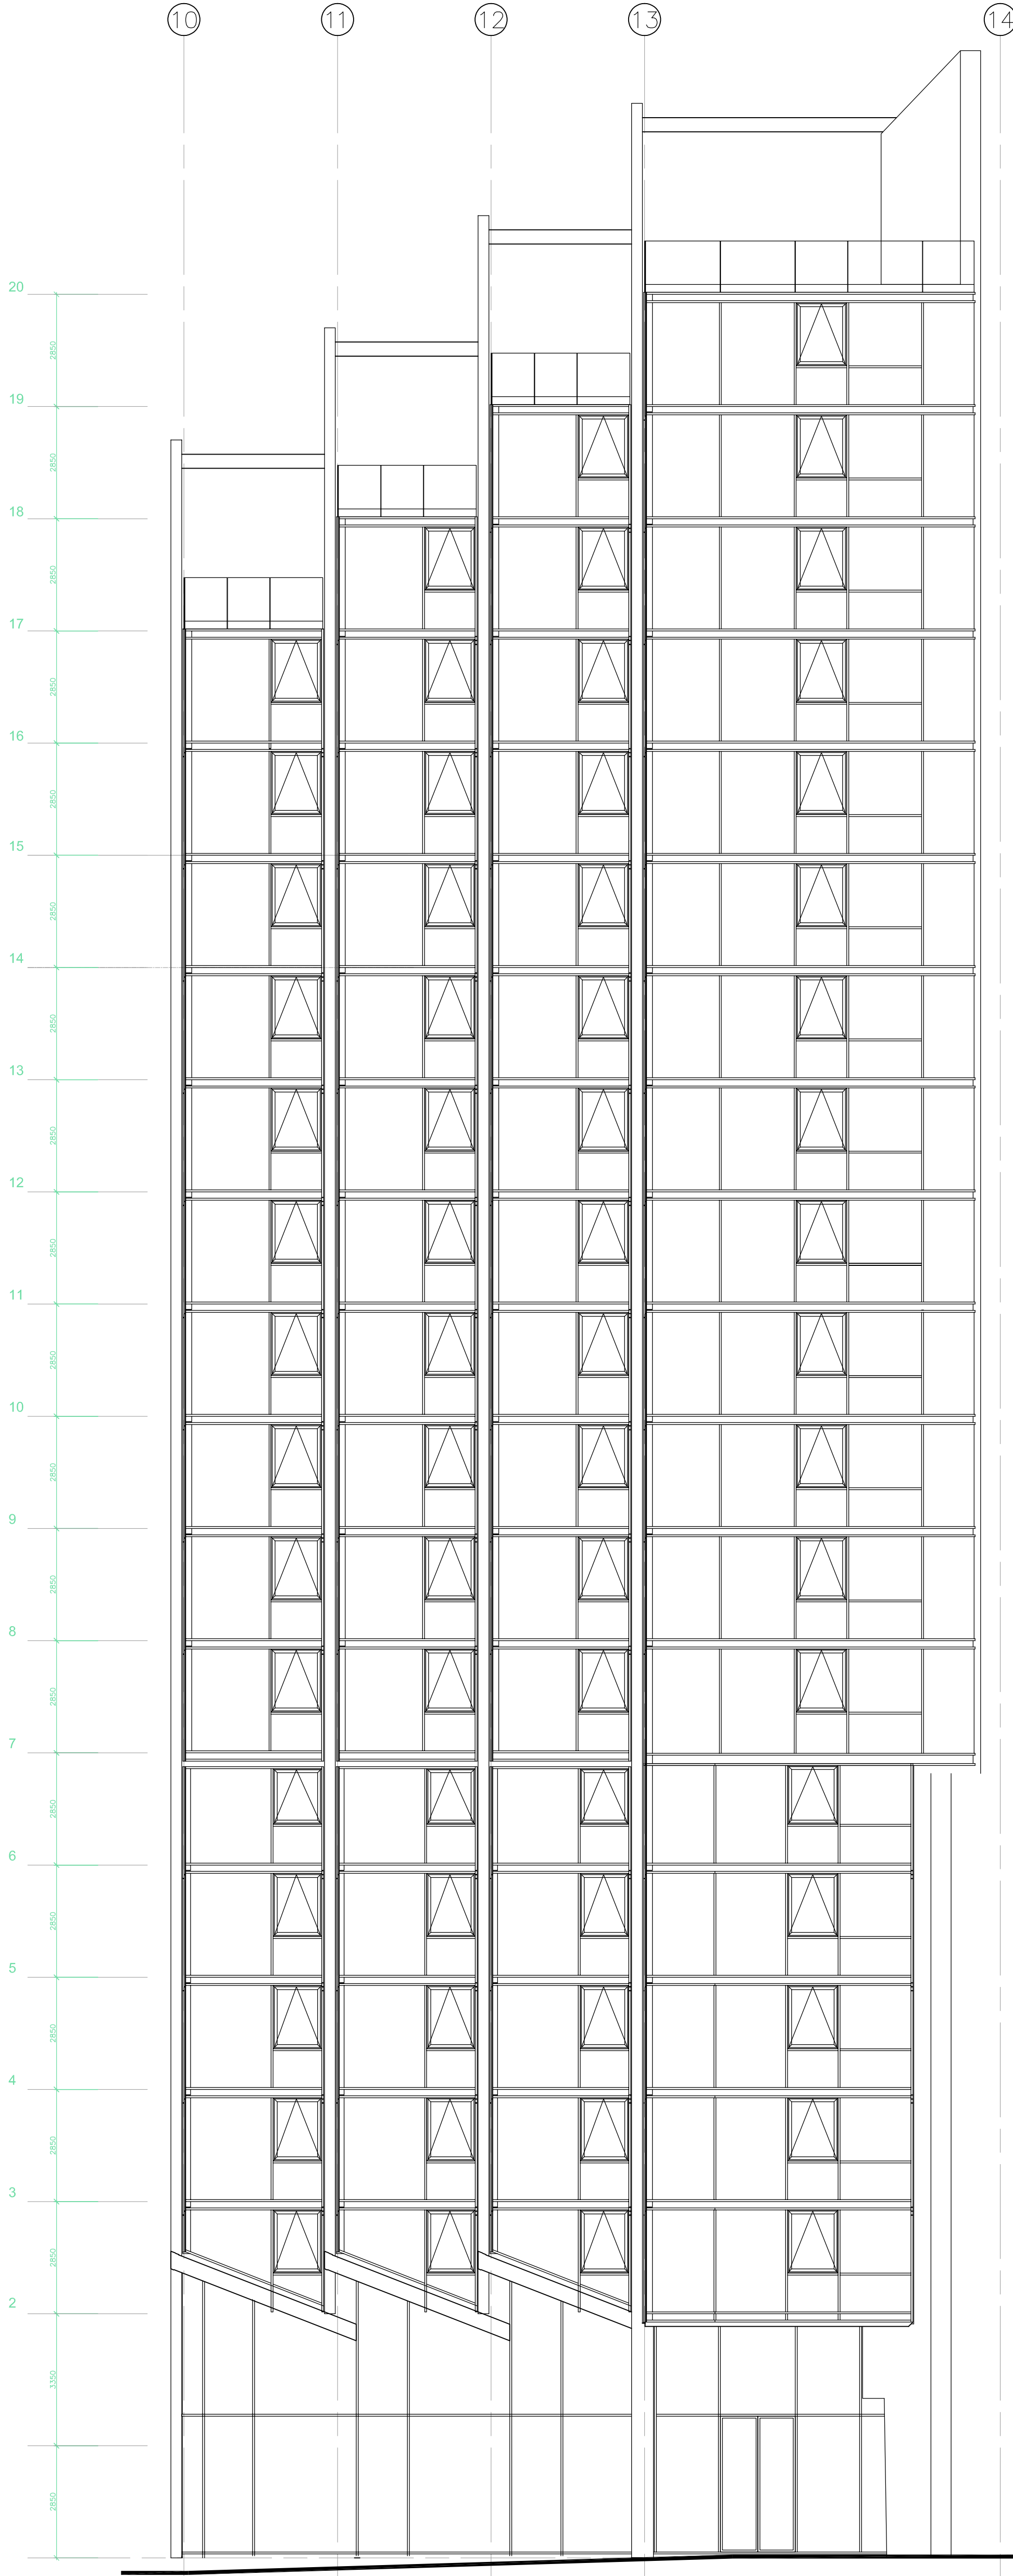

BLOCK B - Elevation D As Existing

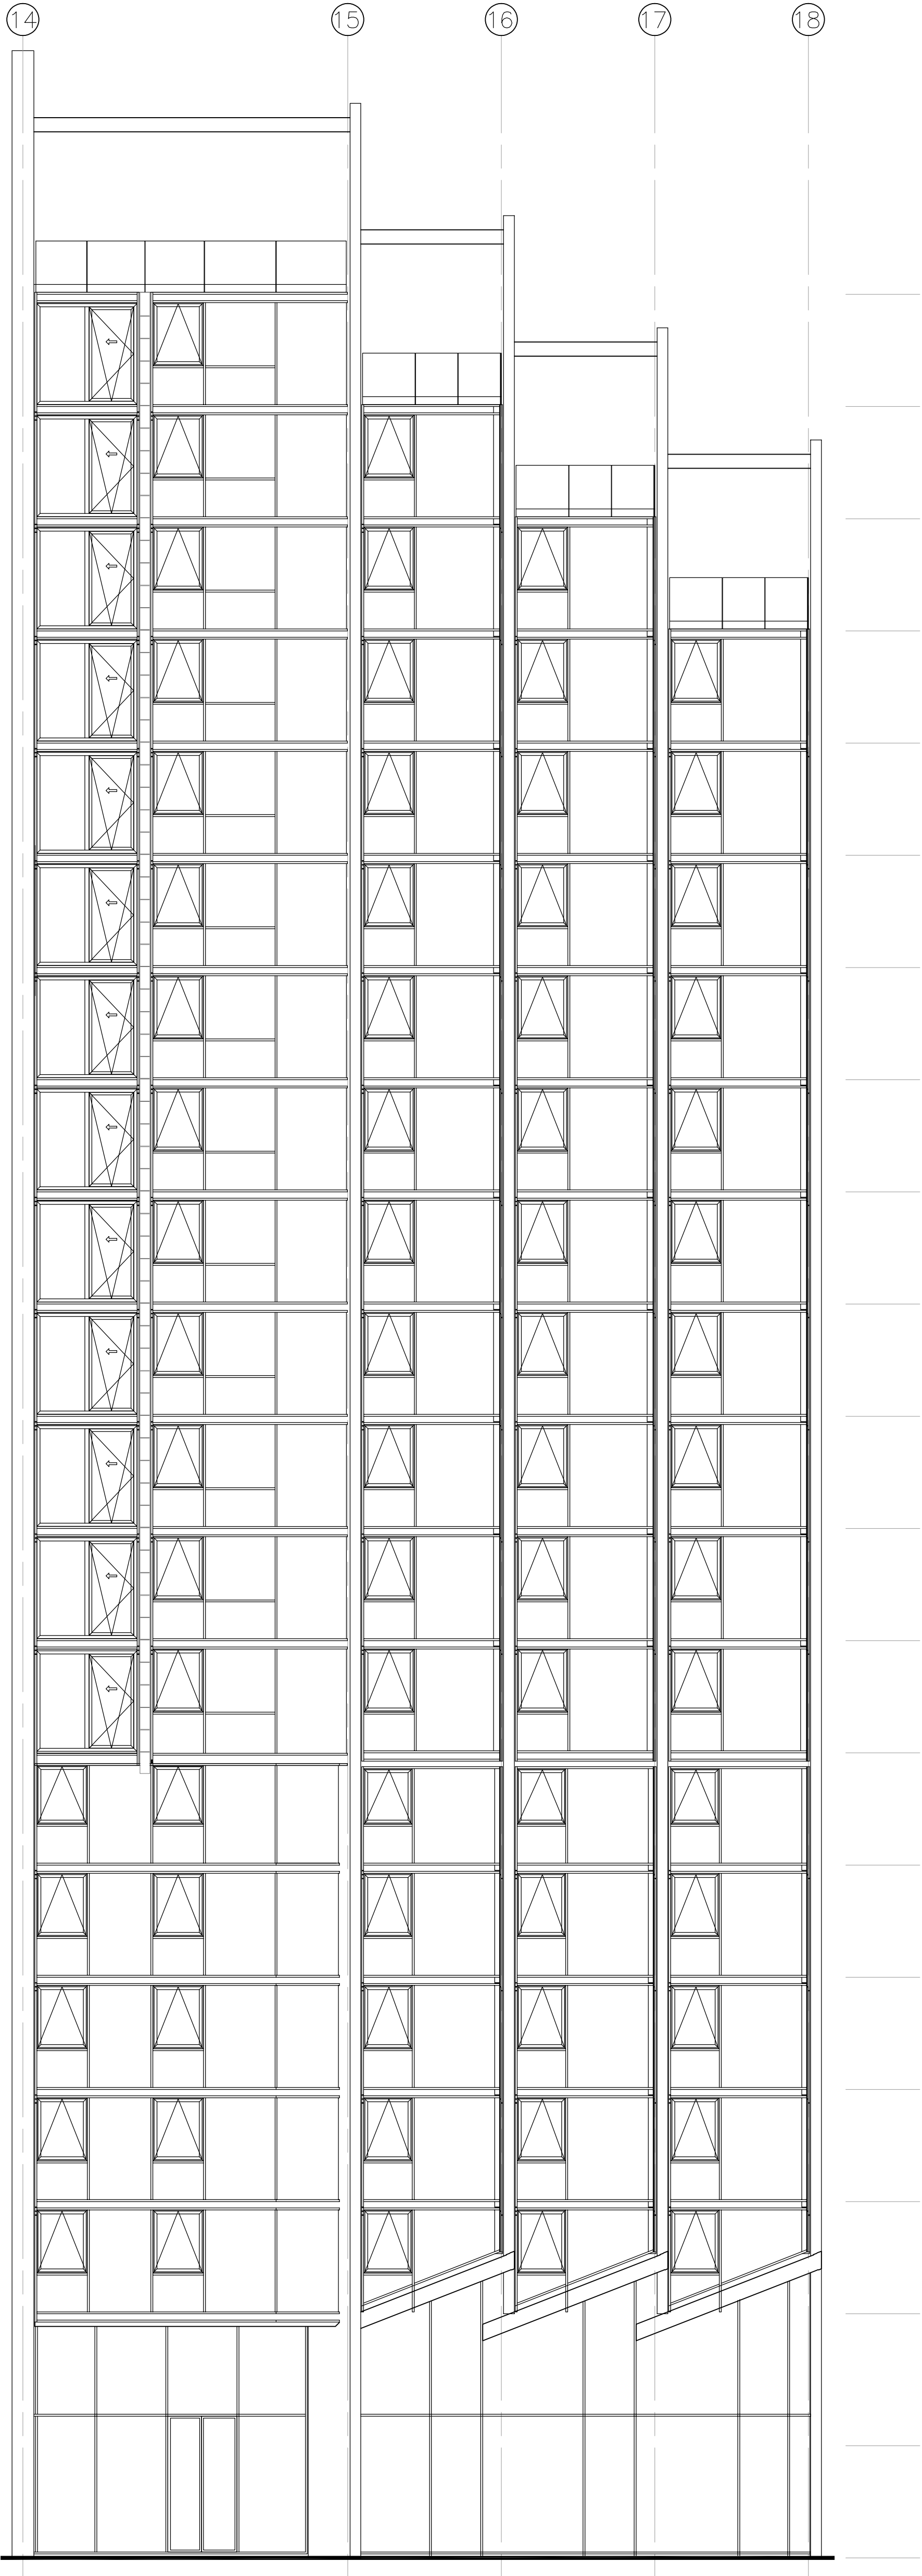

SCALE 0 1 2 3 4 5 6 7 8 9 10

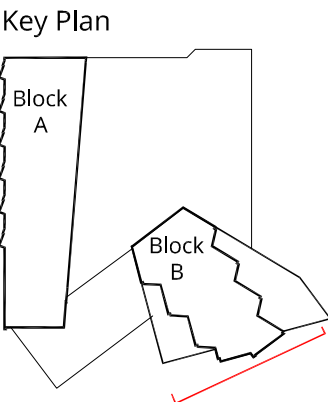

A		16.06.20	PLANNING ISSUE	JH	NA
PD		27.05.20	First Issue	JH	NA
REV	DATE	REVISION NOTE		BY	CHECK

elliswilliams
ARCHITECTS

Wellfield Chester Road Preston Brook WA7 3BA
T: +44 (0)1928 752 200 E: info@ewa.co.uk

Islington Wharf Manchester
Block B - Elevation D (SE) as existing
2212_00507
REV A
STATUS: J PLANNING
DRAWN BY: JH
DATE: 21.05.20
SCALE: 1:100 @ A1
2212-EWA-B-ZZ-DR-A-00507