


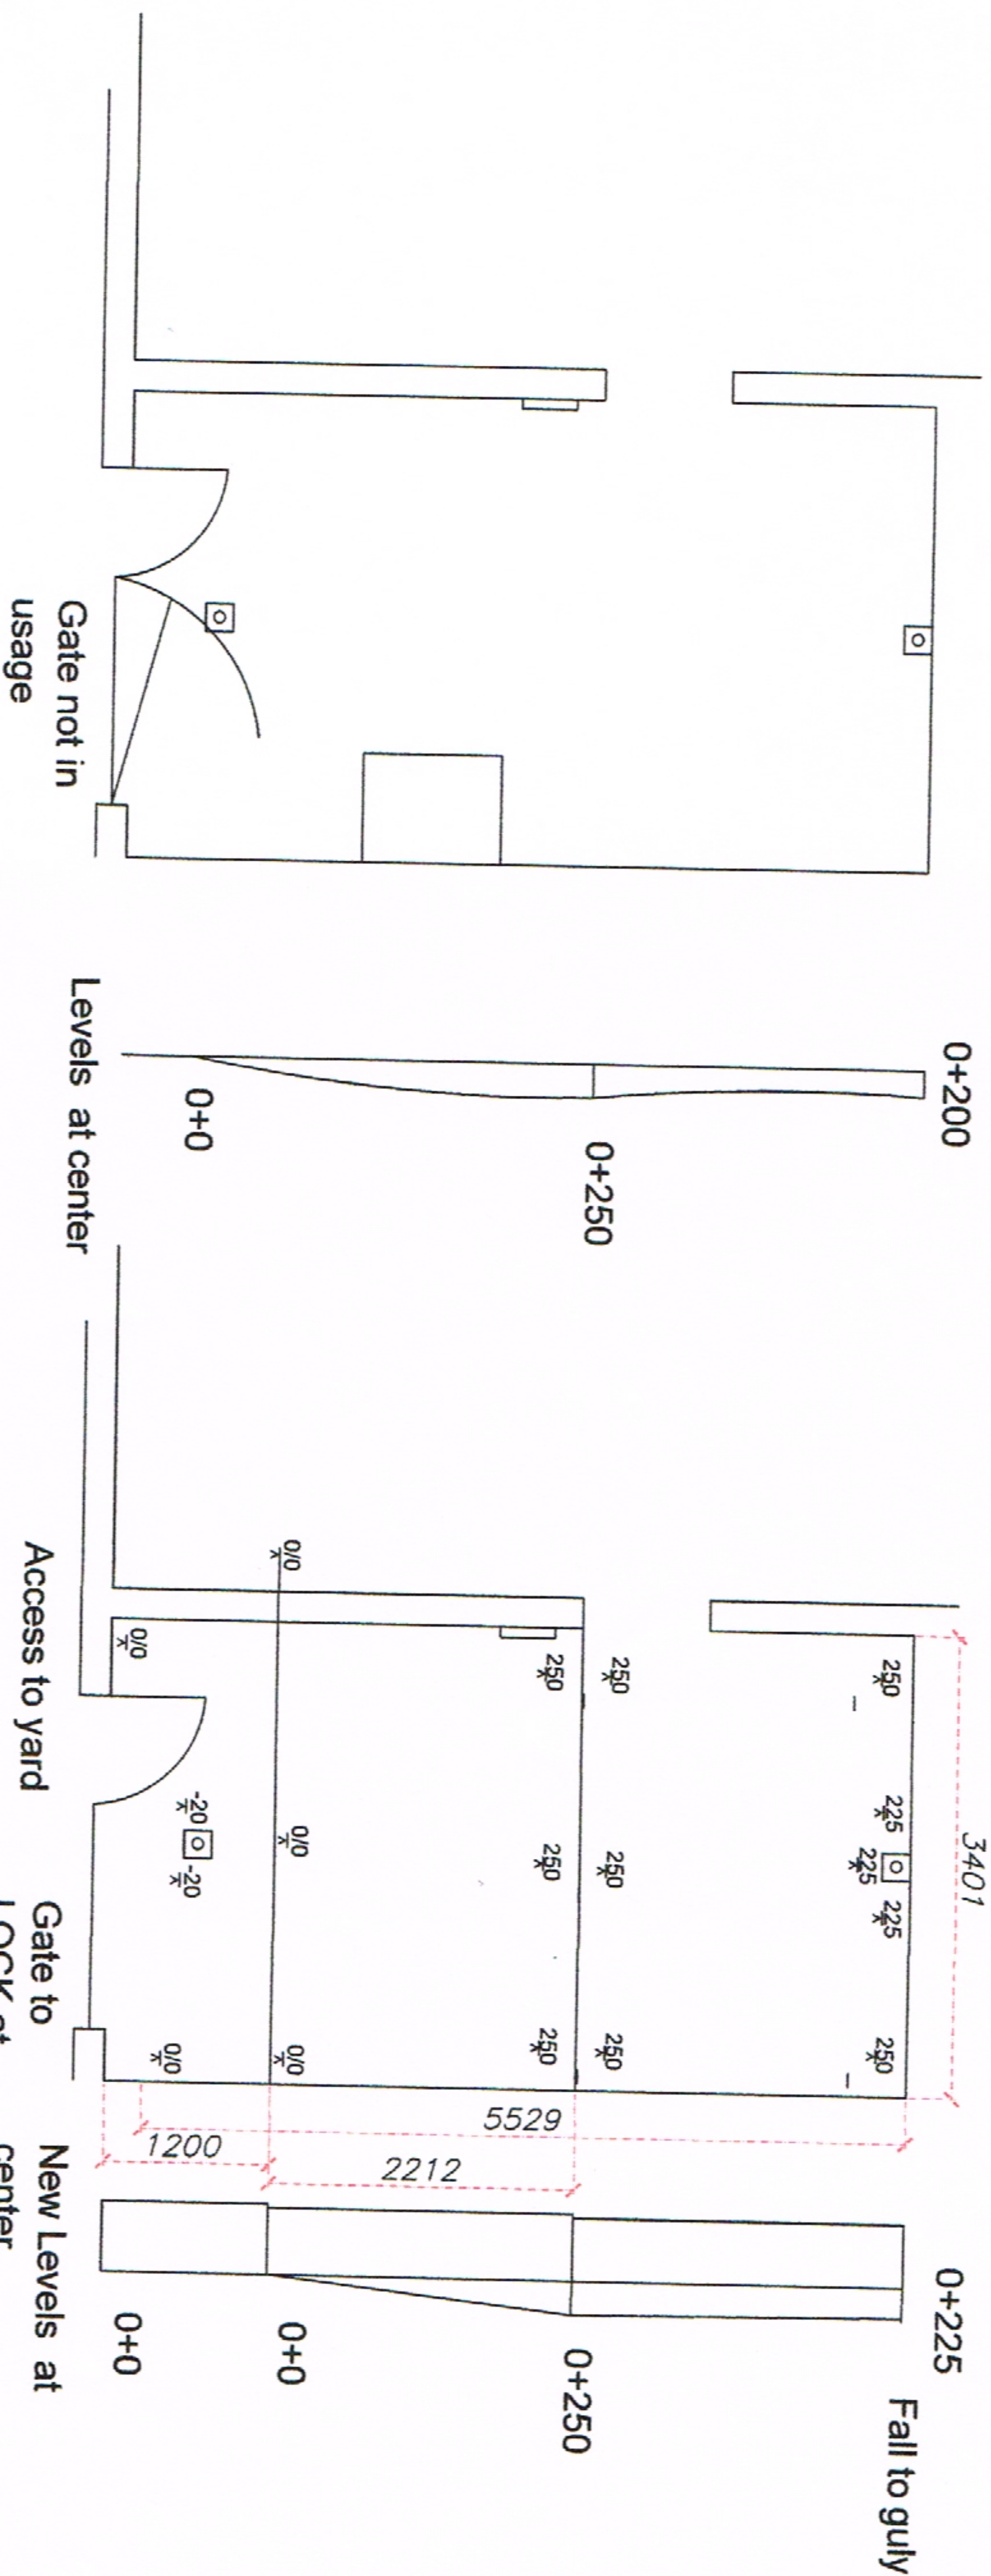

## BUILDING REGULATIONS NOTES

### RAMPED APPROACH MAX GRADIENT 1:12

Provide a ramped approach to the principal entrance door with a firm and even non slip surface capable of supporting the weight of a wheel chair and its user (loose material such as gravel and shingle would not be suitable).

Ramp to be at least 900mm wide and with cross falls no greater than 1:40 and a maximum gradient of 1:12. Landings of 1.2m to be provided every 5m. **Ensure the top and bottom landing are at least 1.2m clear of any door swing (provide intermediate landings if necessary).**

|                                                                                   |  |   |  |
|-----------------------------------------------------------------------------------|--|---|--|
|  |  | <b>GENERAL NOTES:</b> Do not scale from this drawing<br>This drawing is the copyright of the R.P.A. Building Surveys<br>and may not be<br>reproduced, copied or reproduced. It is not to be used for any<br>offer quote, tender or construction purposes without the<br>written consent of the R.P.A. Building Surveys |  |
| <b>DATE:</b> 09/04/19                                                             |  | <b>PROJECT TITLE:</b> Access to Front Door from Place,   |  |
| <b>DRAWING NUMBER:</b> Mac 09/04/1900 +1                                          |  | <b>SCALE:</b> 1:50   |  |
| <b>DRAWN BY:</b> R.P.A. Building surveys                                          |  |   |  |