



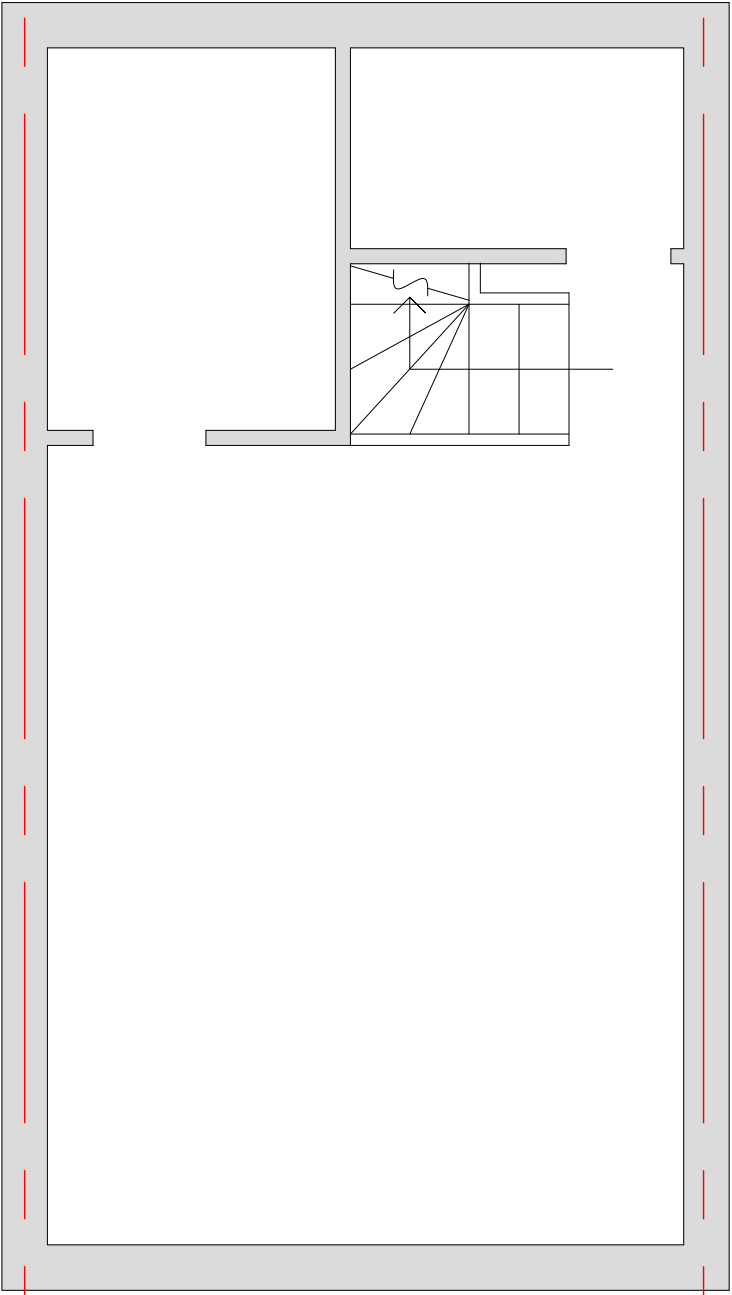


Basement Plan

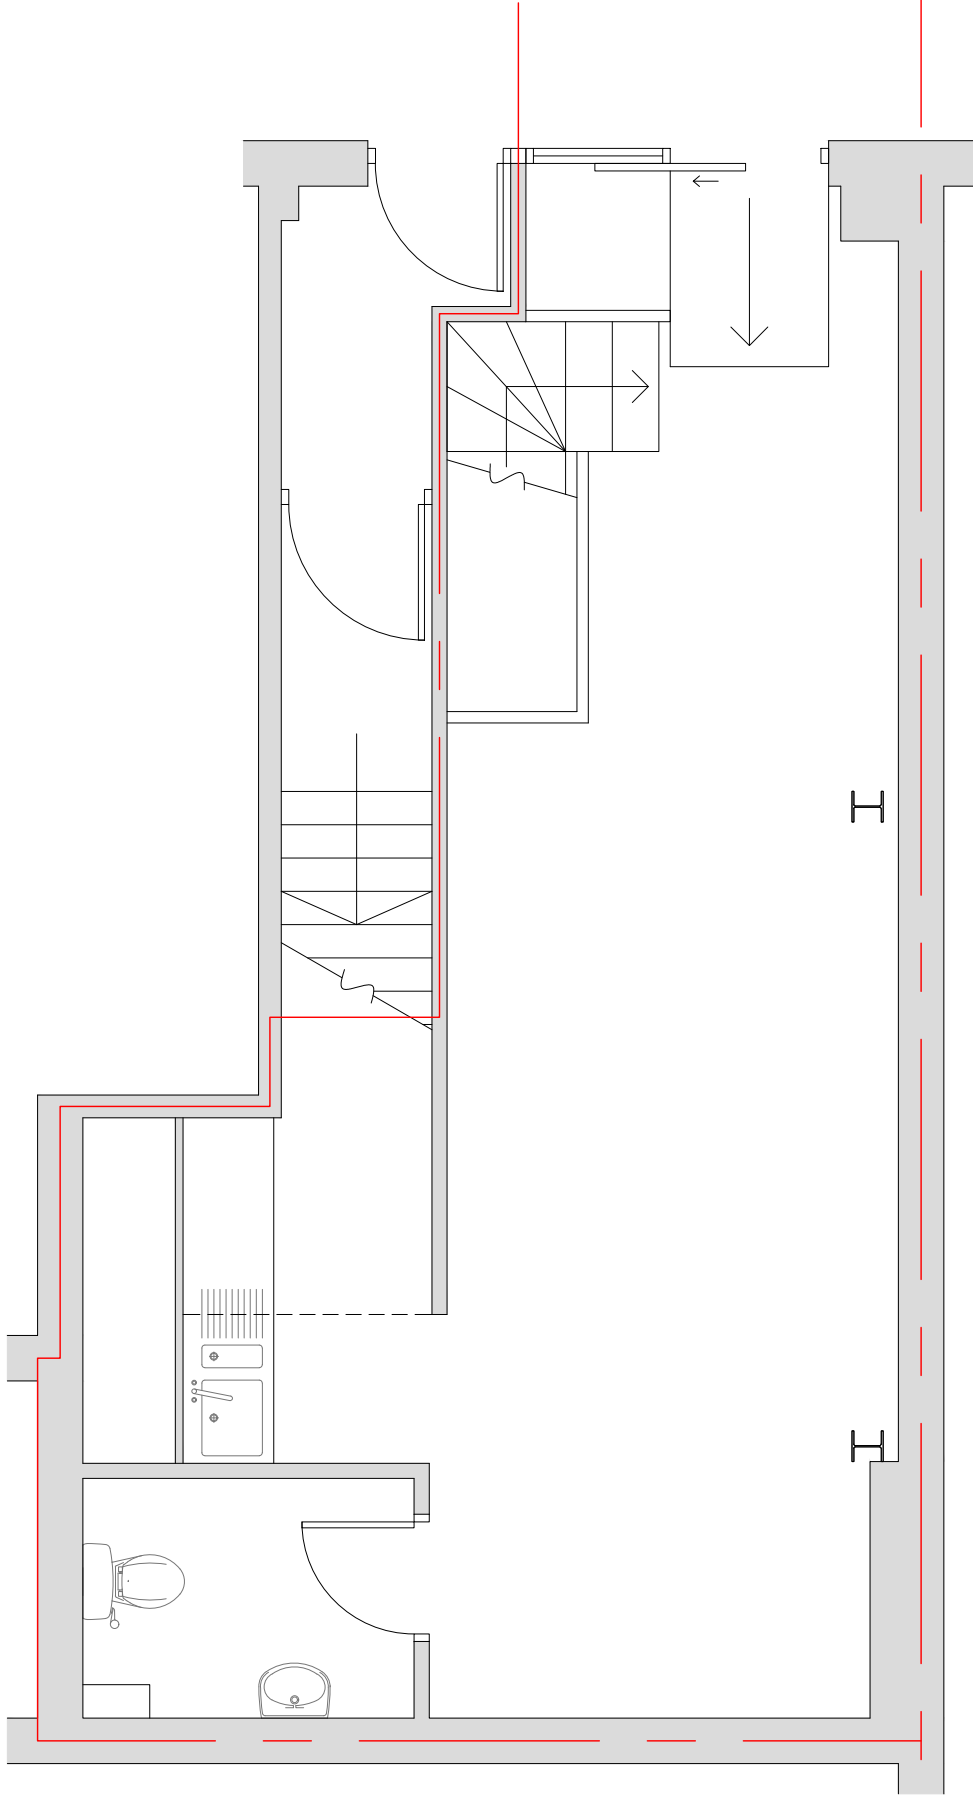


Ground Floor Plan




Front Elevation

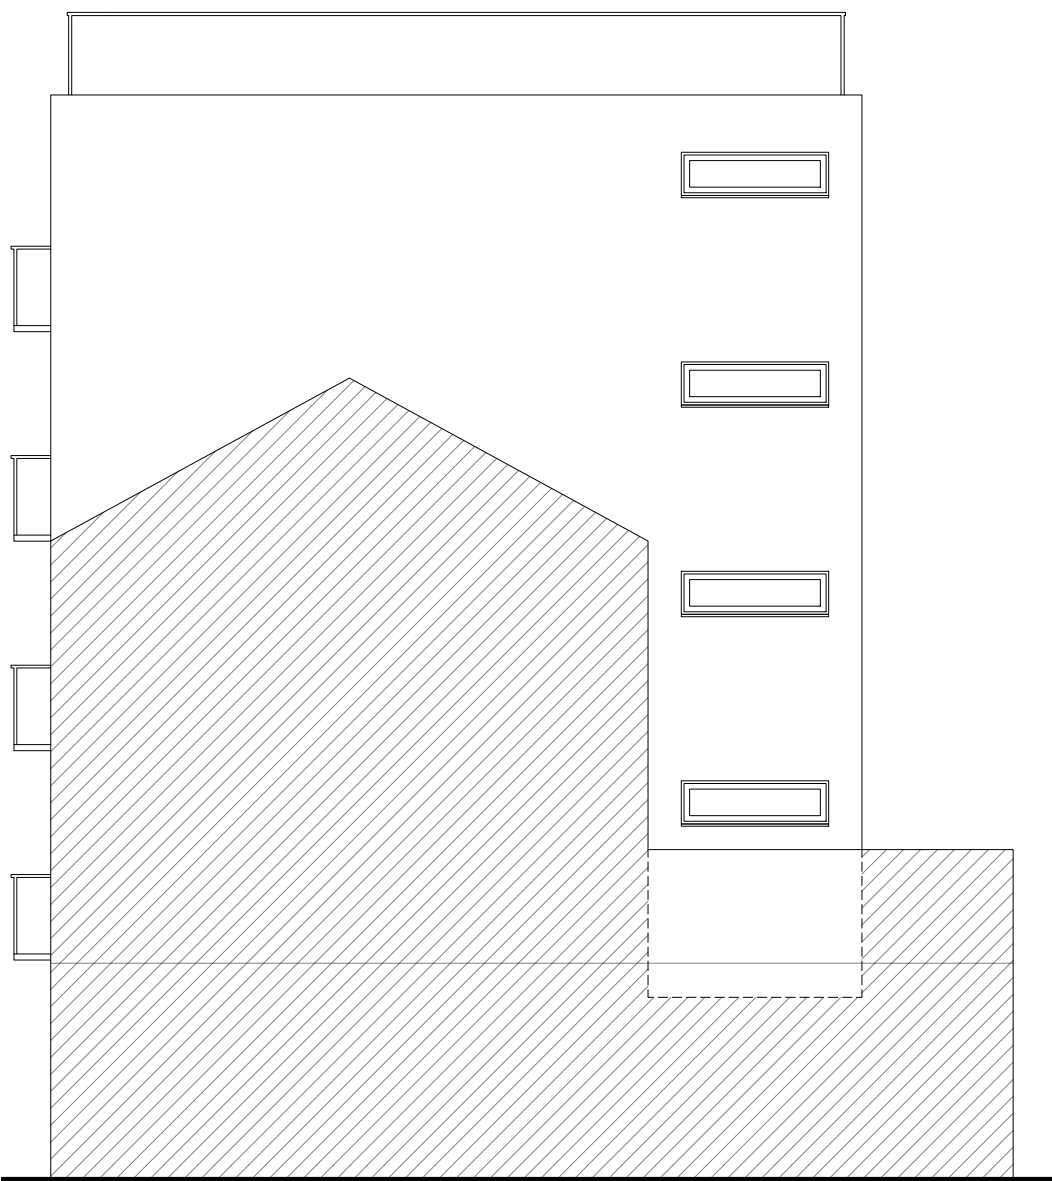


North East Side Elevation

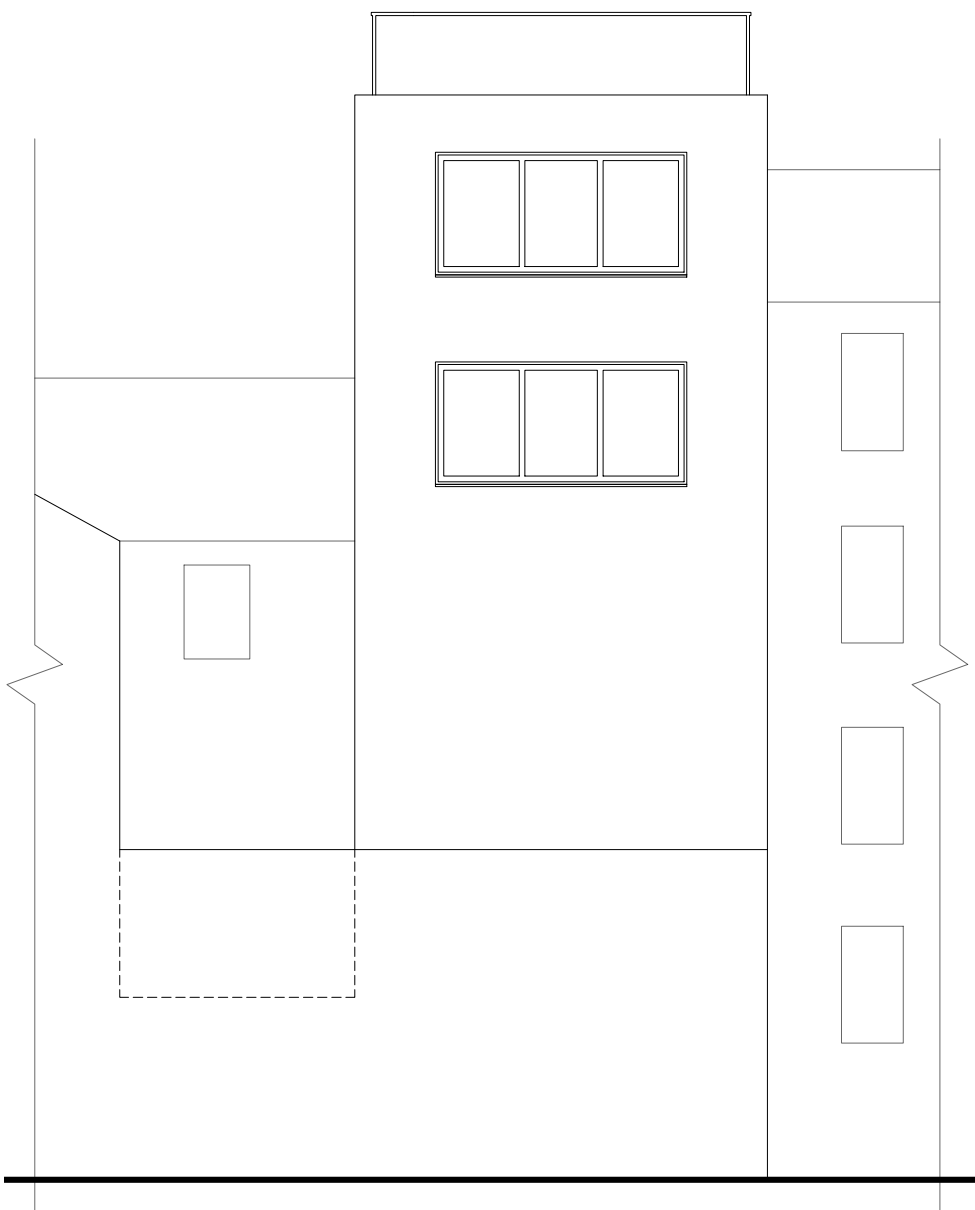

Rear Elevation

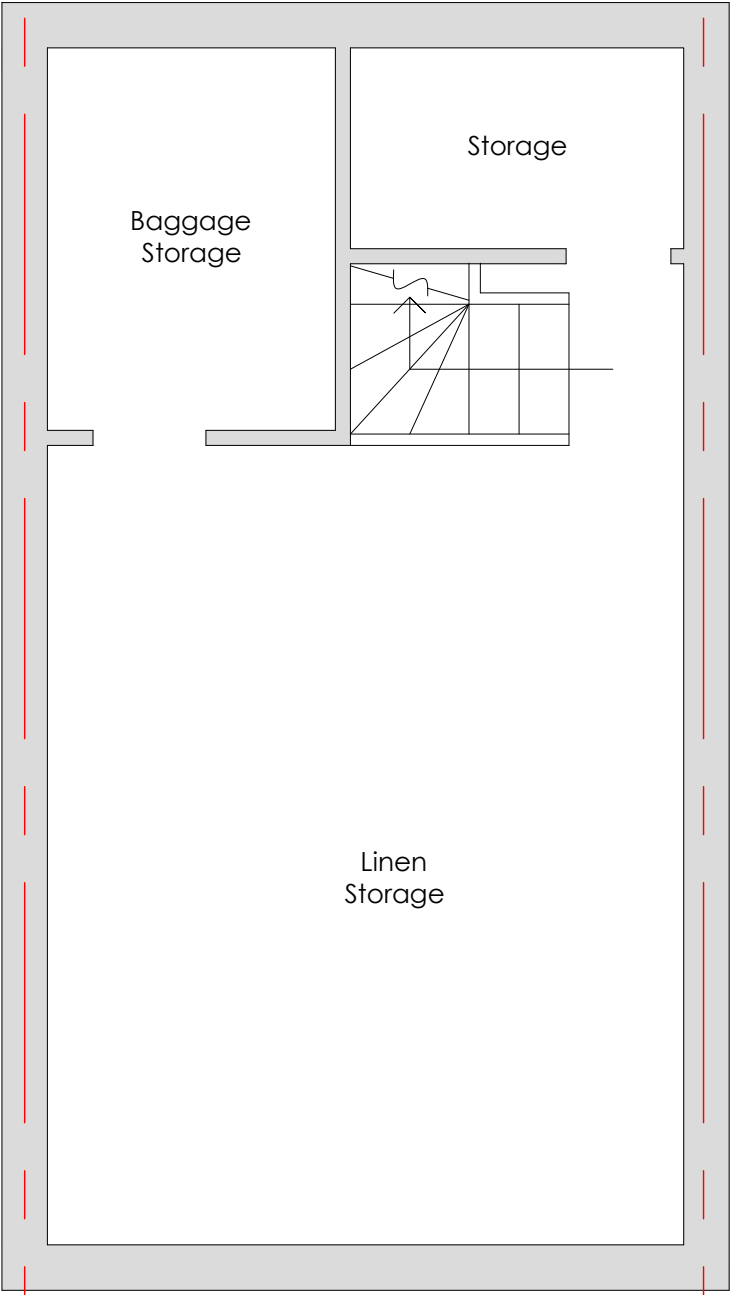


Basement Plan

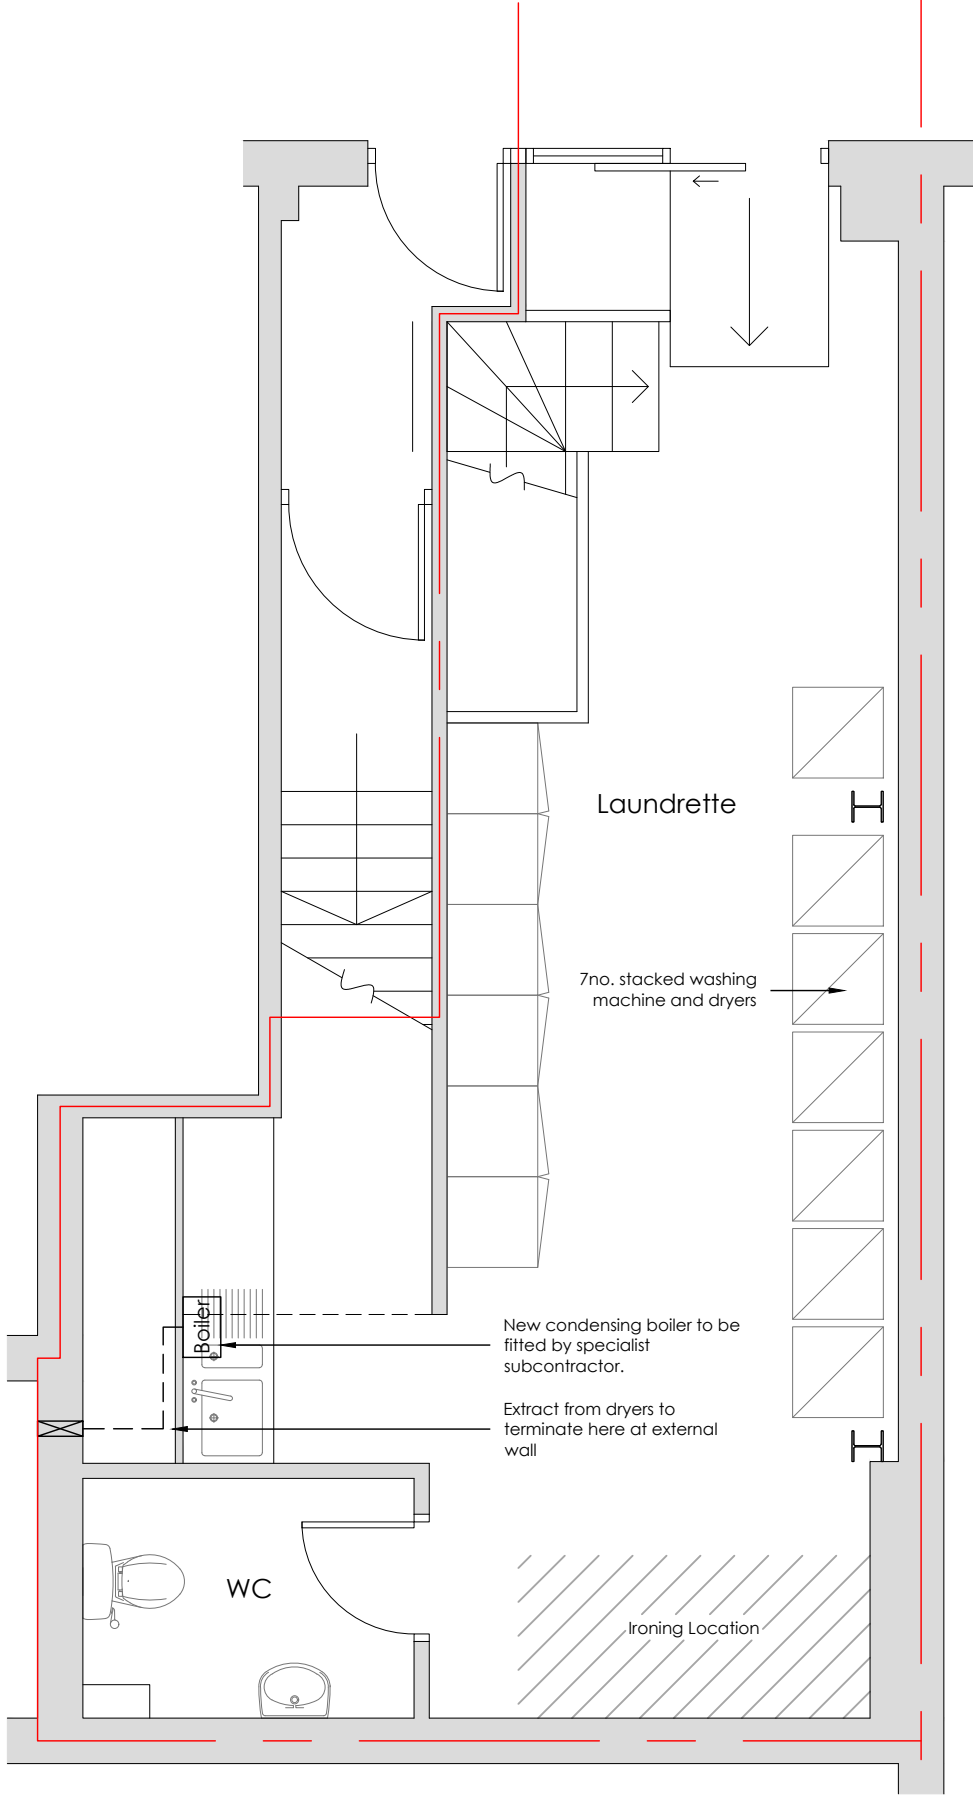


Ground Floor Plan



Front Elevation

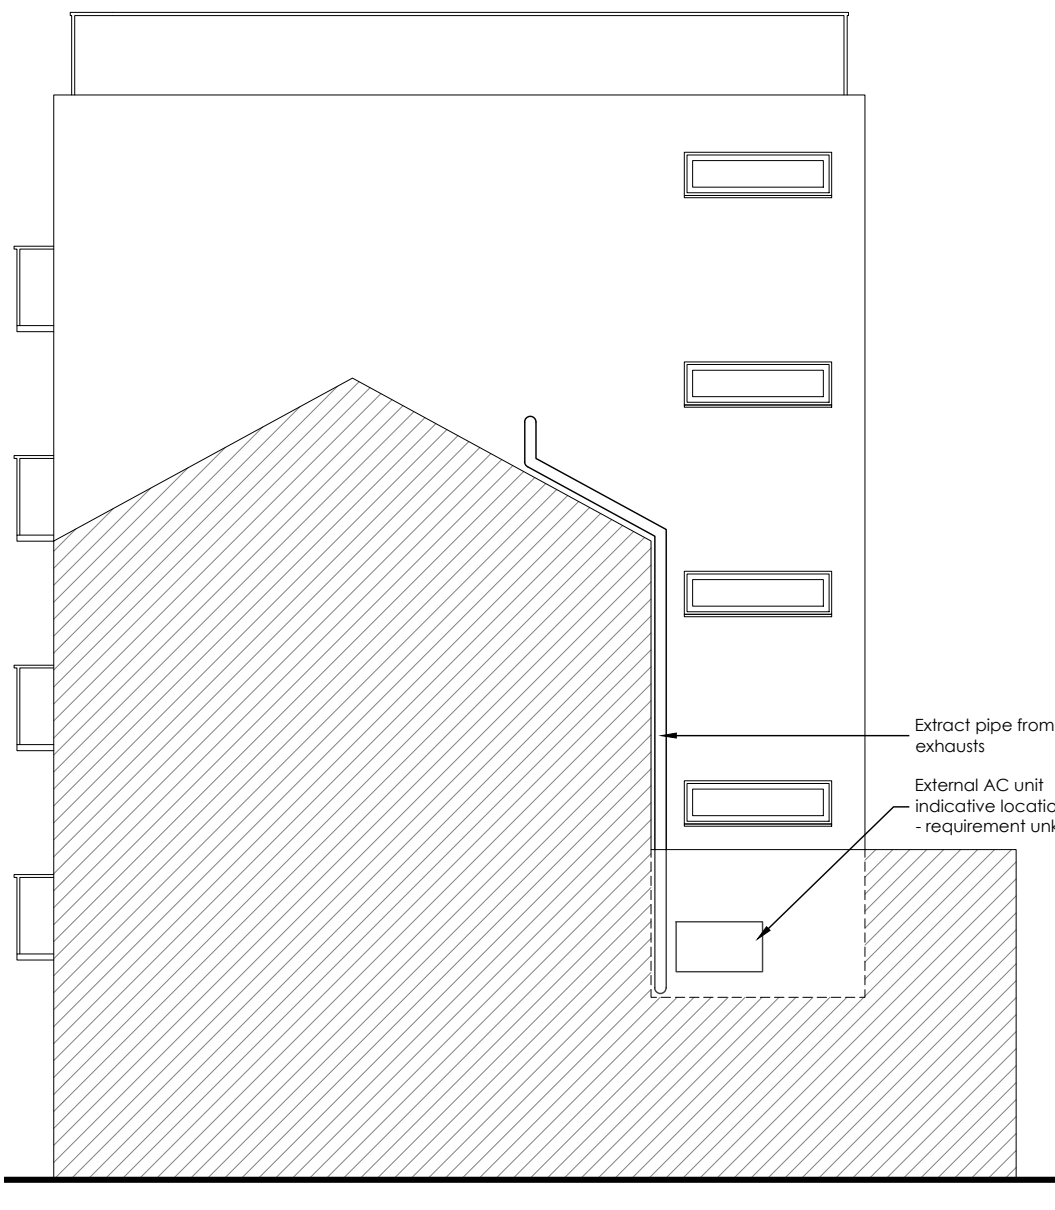

North East Side Elevation

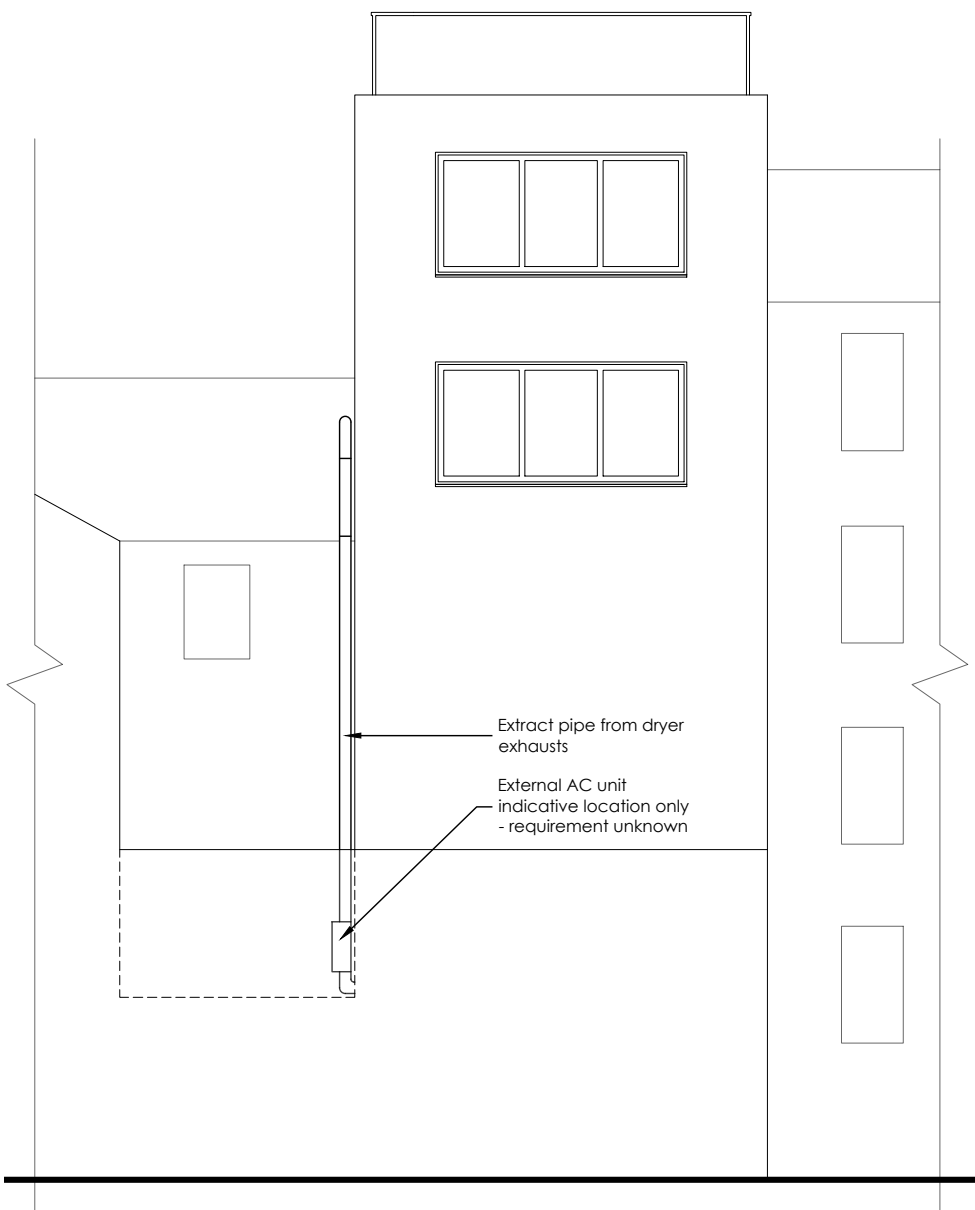

Rear Elevation