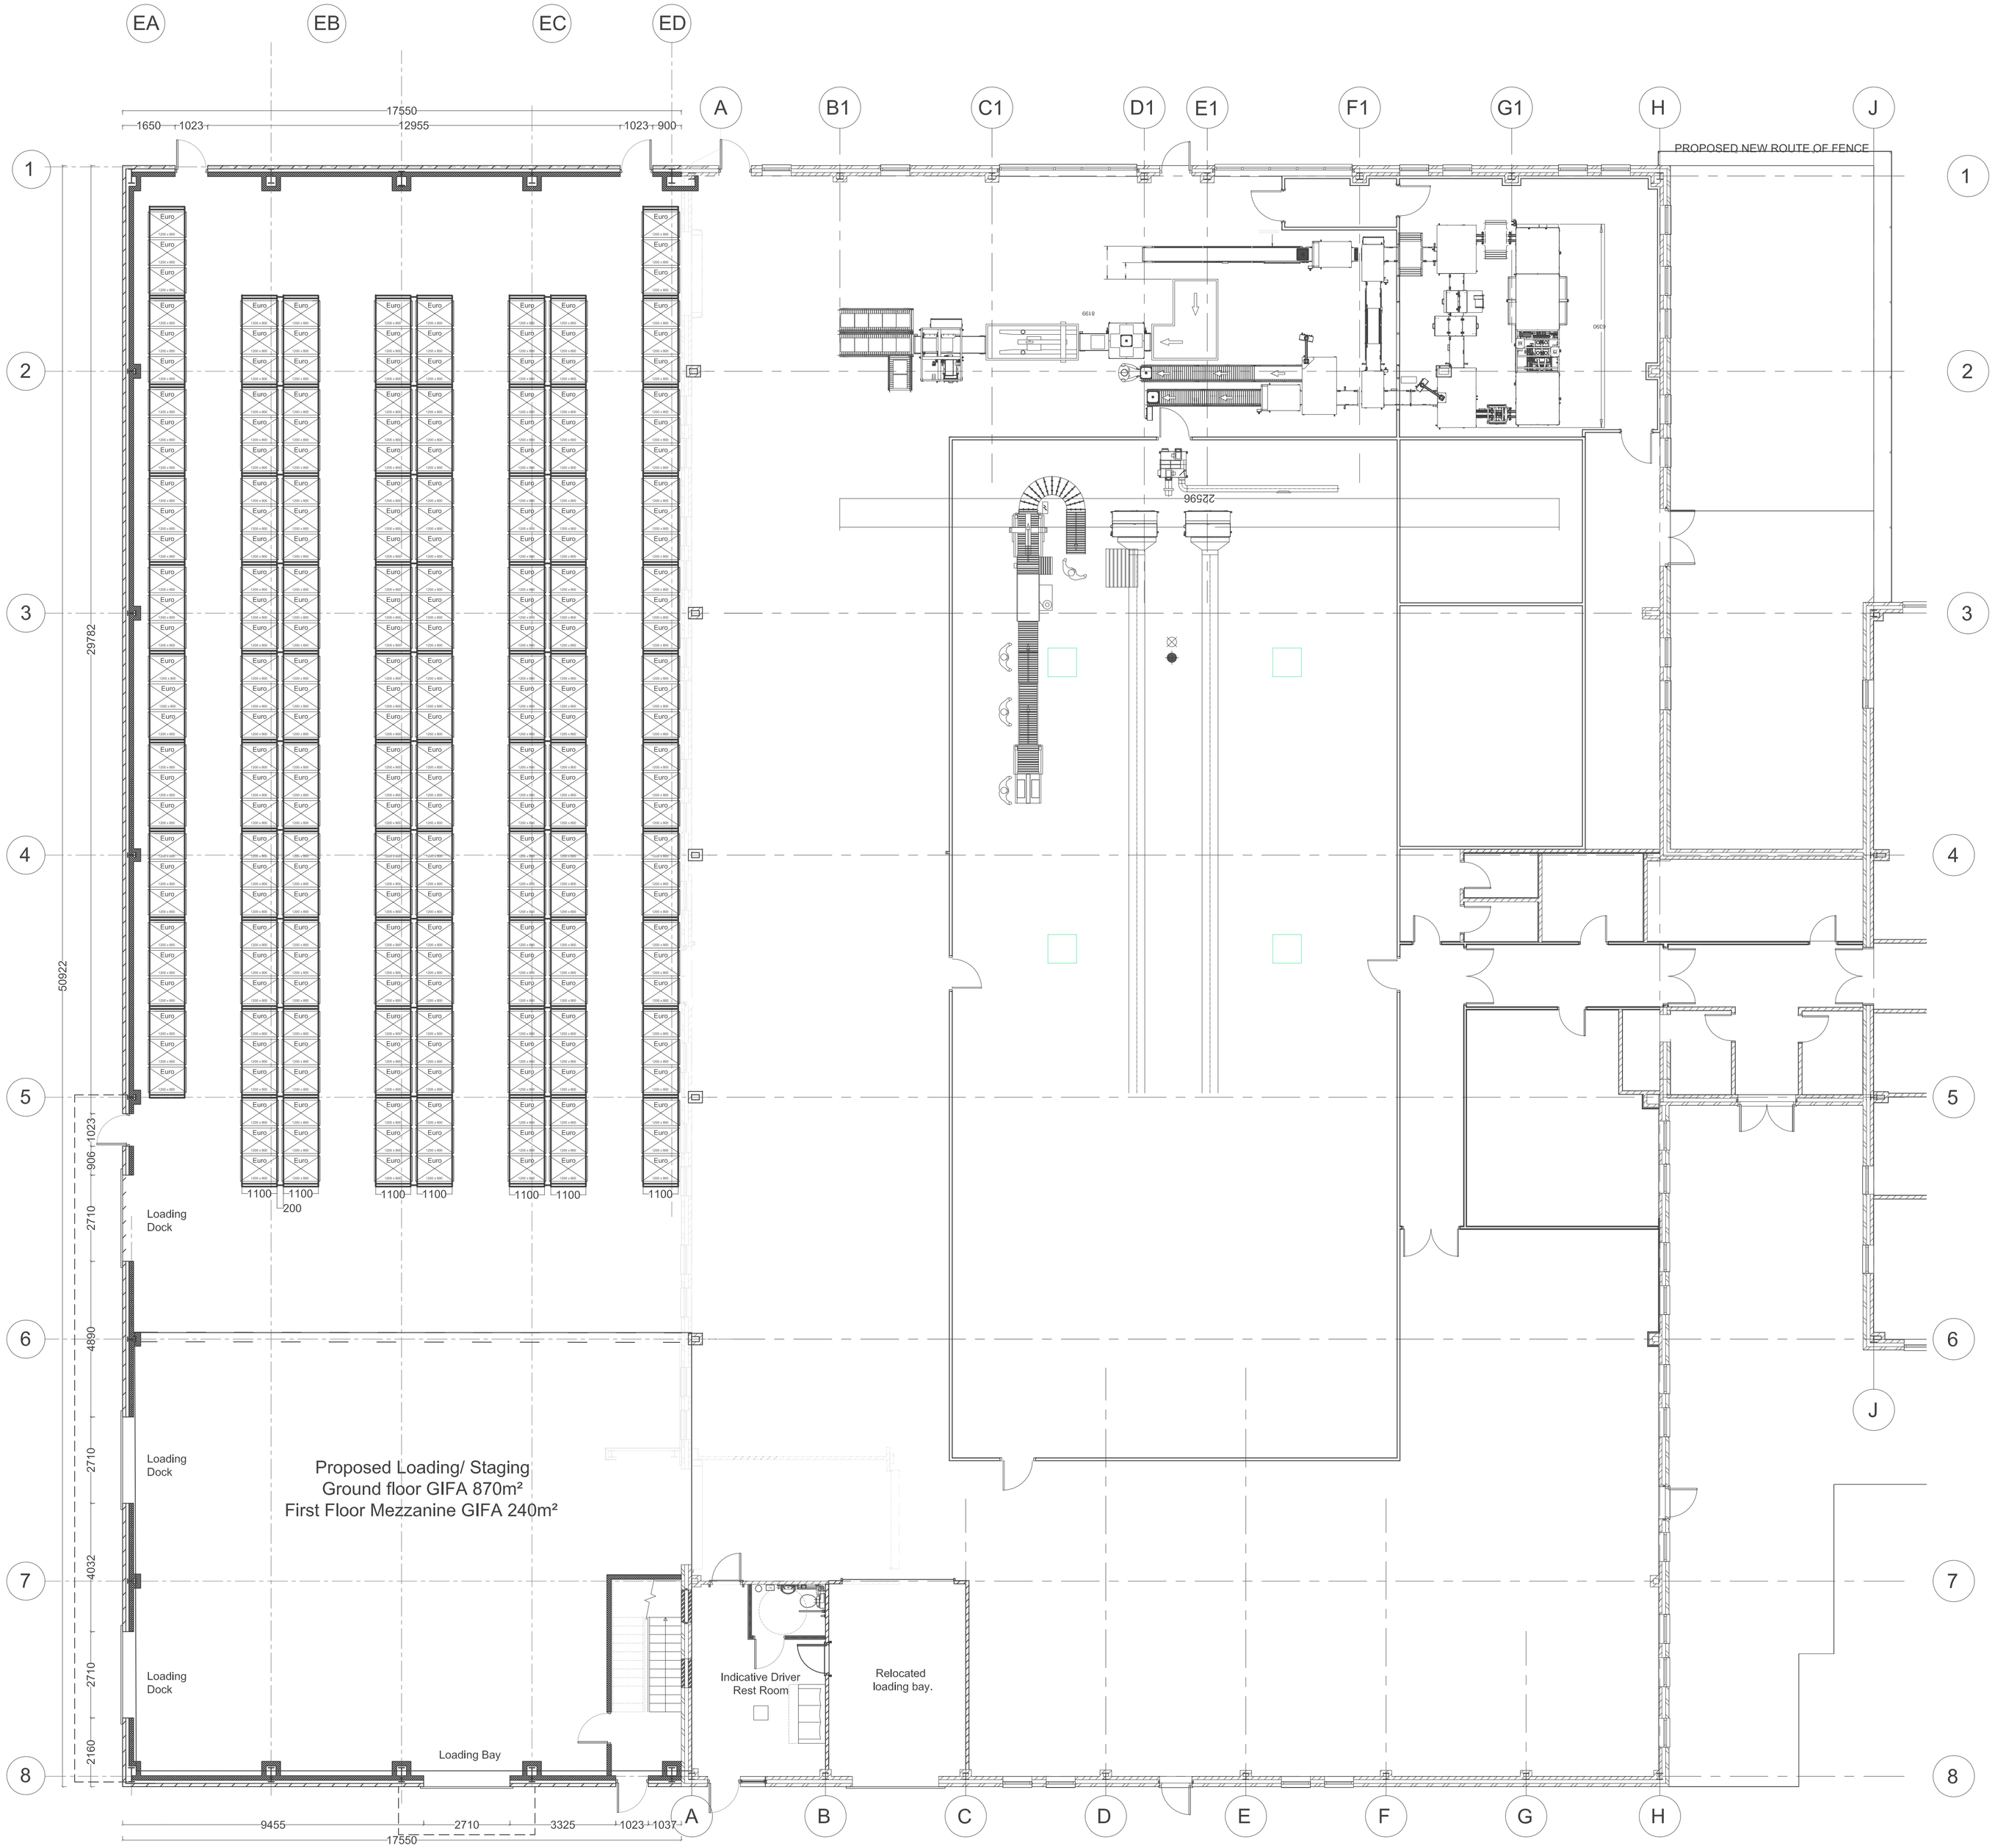

Approved Ground Plan Planning Ref 125299/FO/2019 1:100

Notes

Jennings Design Associates take no responsibility for any dimensions obtained by scaling from this drawing. If no dimension is shown the recipient must ascertain the dimension specifically from the Architect or by site measurement. Supplying this drawing in digital form is solely for convenience and no reliance may be placed on digital data. All data must be checked against hard copy. Dimensions must be checked on site. Any discrepancies must be reported to the Architect immediately. This drawing is copyright of Jennings Design Associates

Rev	Description	Date	By
-	-	-	-

jda architects
info@jda-architects.com
www.jda-architects.com
manchester: 0161 336 5011
liverpool: 0151 665 0112

Client: Hologic

Project: Proposed Extension to Waters Building, Crewe Road, Wythenshaw

Project Status: PL - Planning

Scale:	@ original size	Date:	Drawn by:	Checked By:
1:100	A1	July 2019	DH	BJ

Project Number	Drawing Number		
1108	A	DR	009

Description: Proposed Floor Plan

Rev

0 1m 2m Scale 1:100

Z:\1108 - Crewe Road, Wythenshawe\Drawings\Live\jda\1108_A_DR_009 ApprovedFloorPlan.dwg