



RECEPTION AREA (ELEVATION G-G)

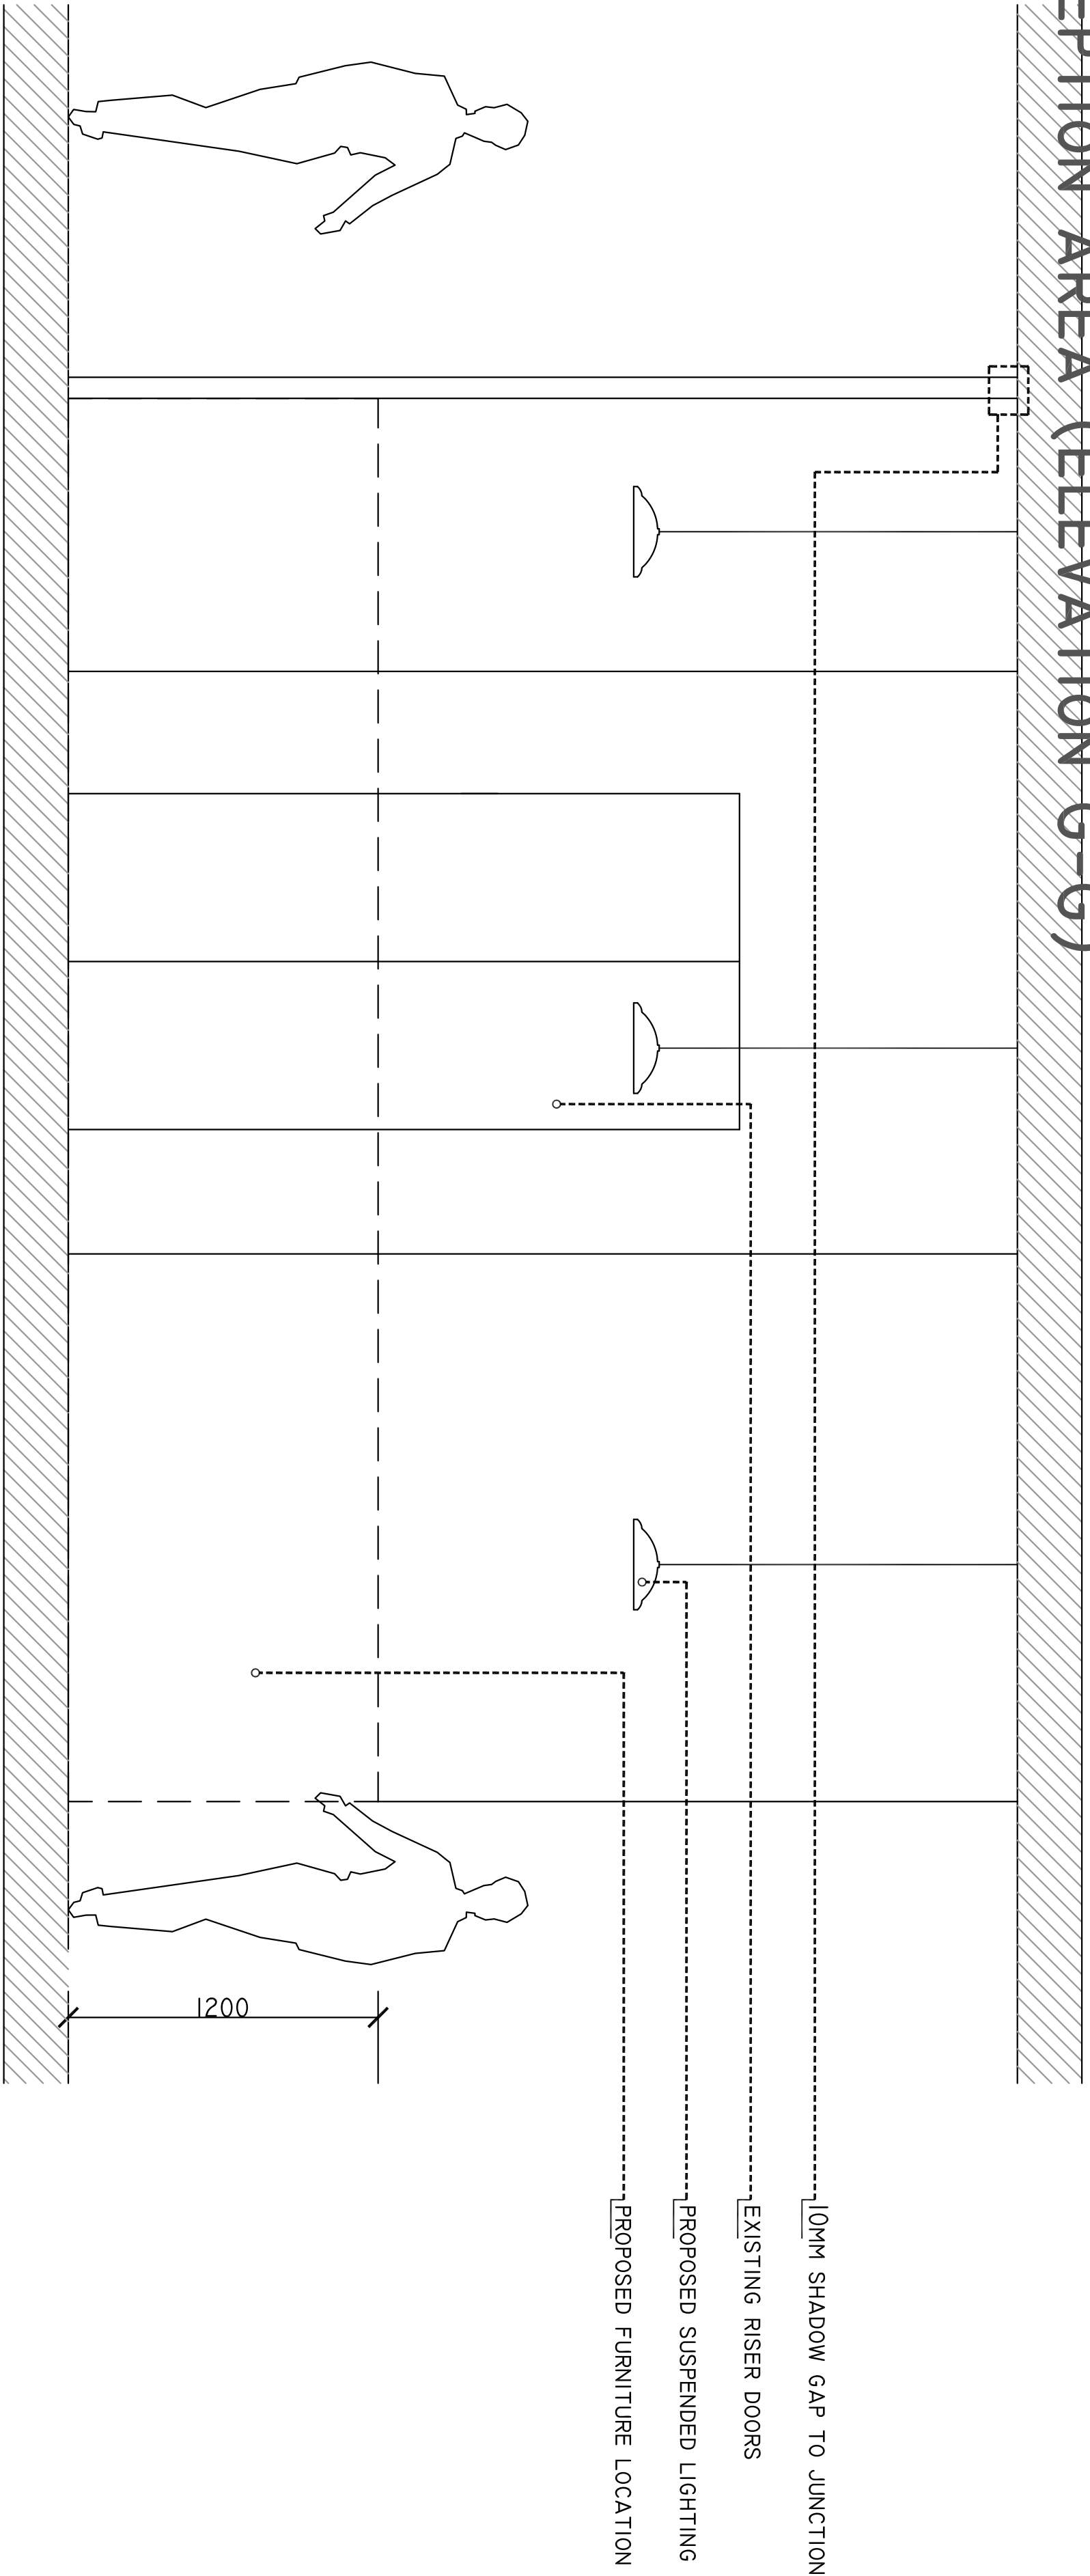

FULL SECTION (ELEVATION H-H)

SCALE 1:30

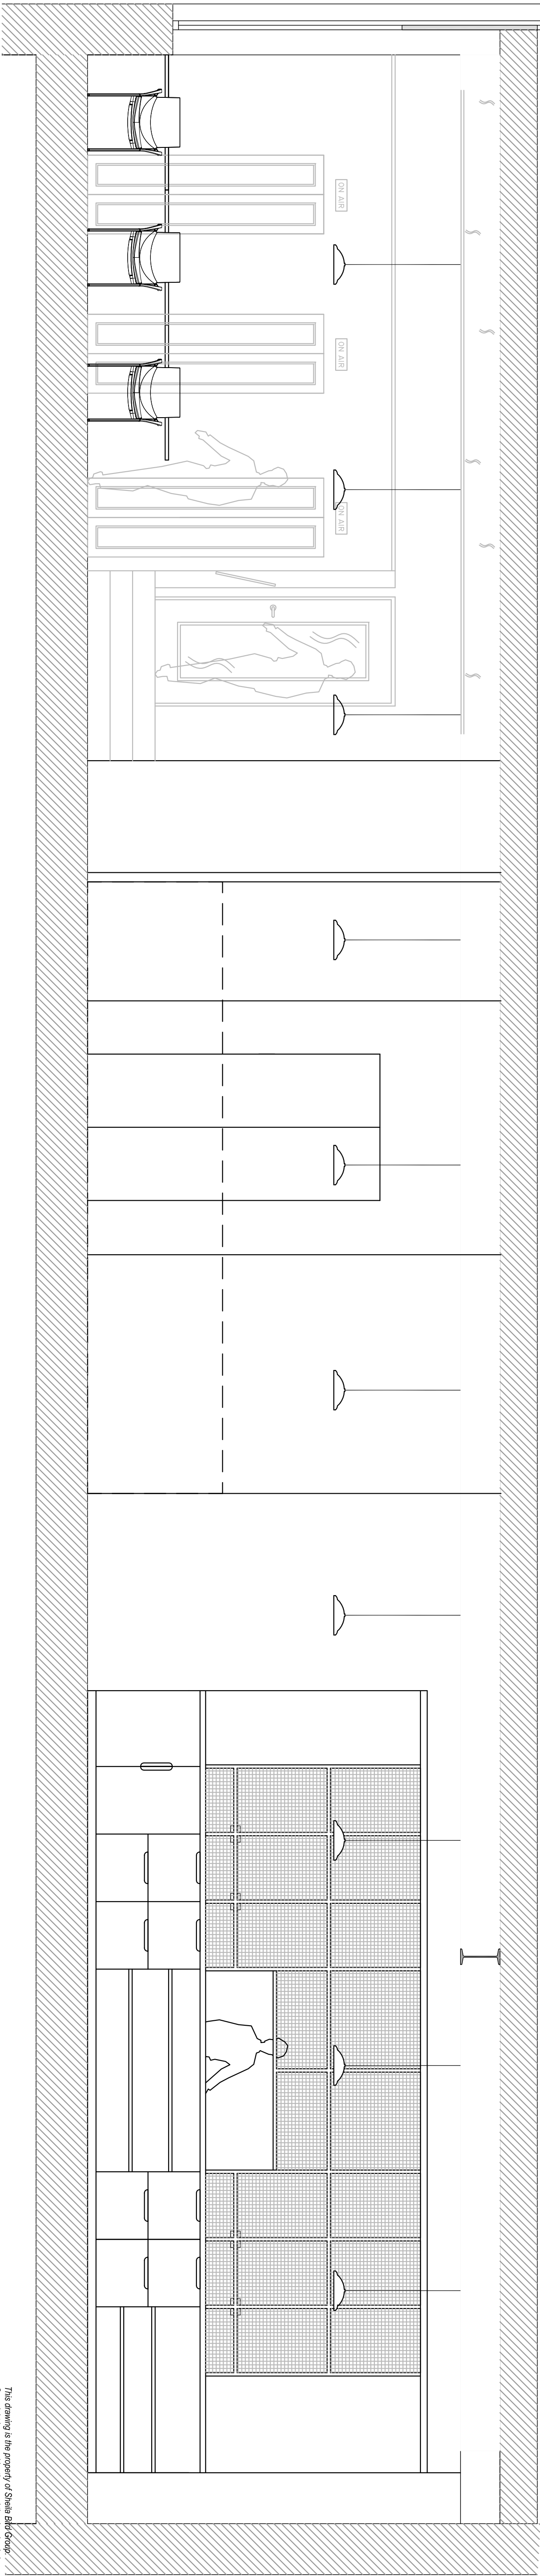

GROUND FLOOR LAYOUT

REFER TO DRAWING 3795-F01-001 FOR LOCATIONS