


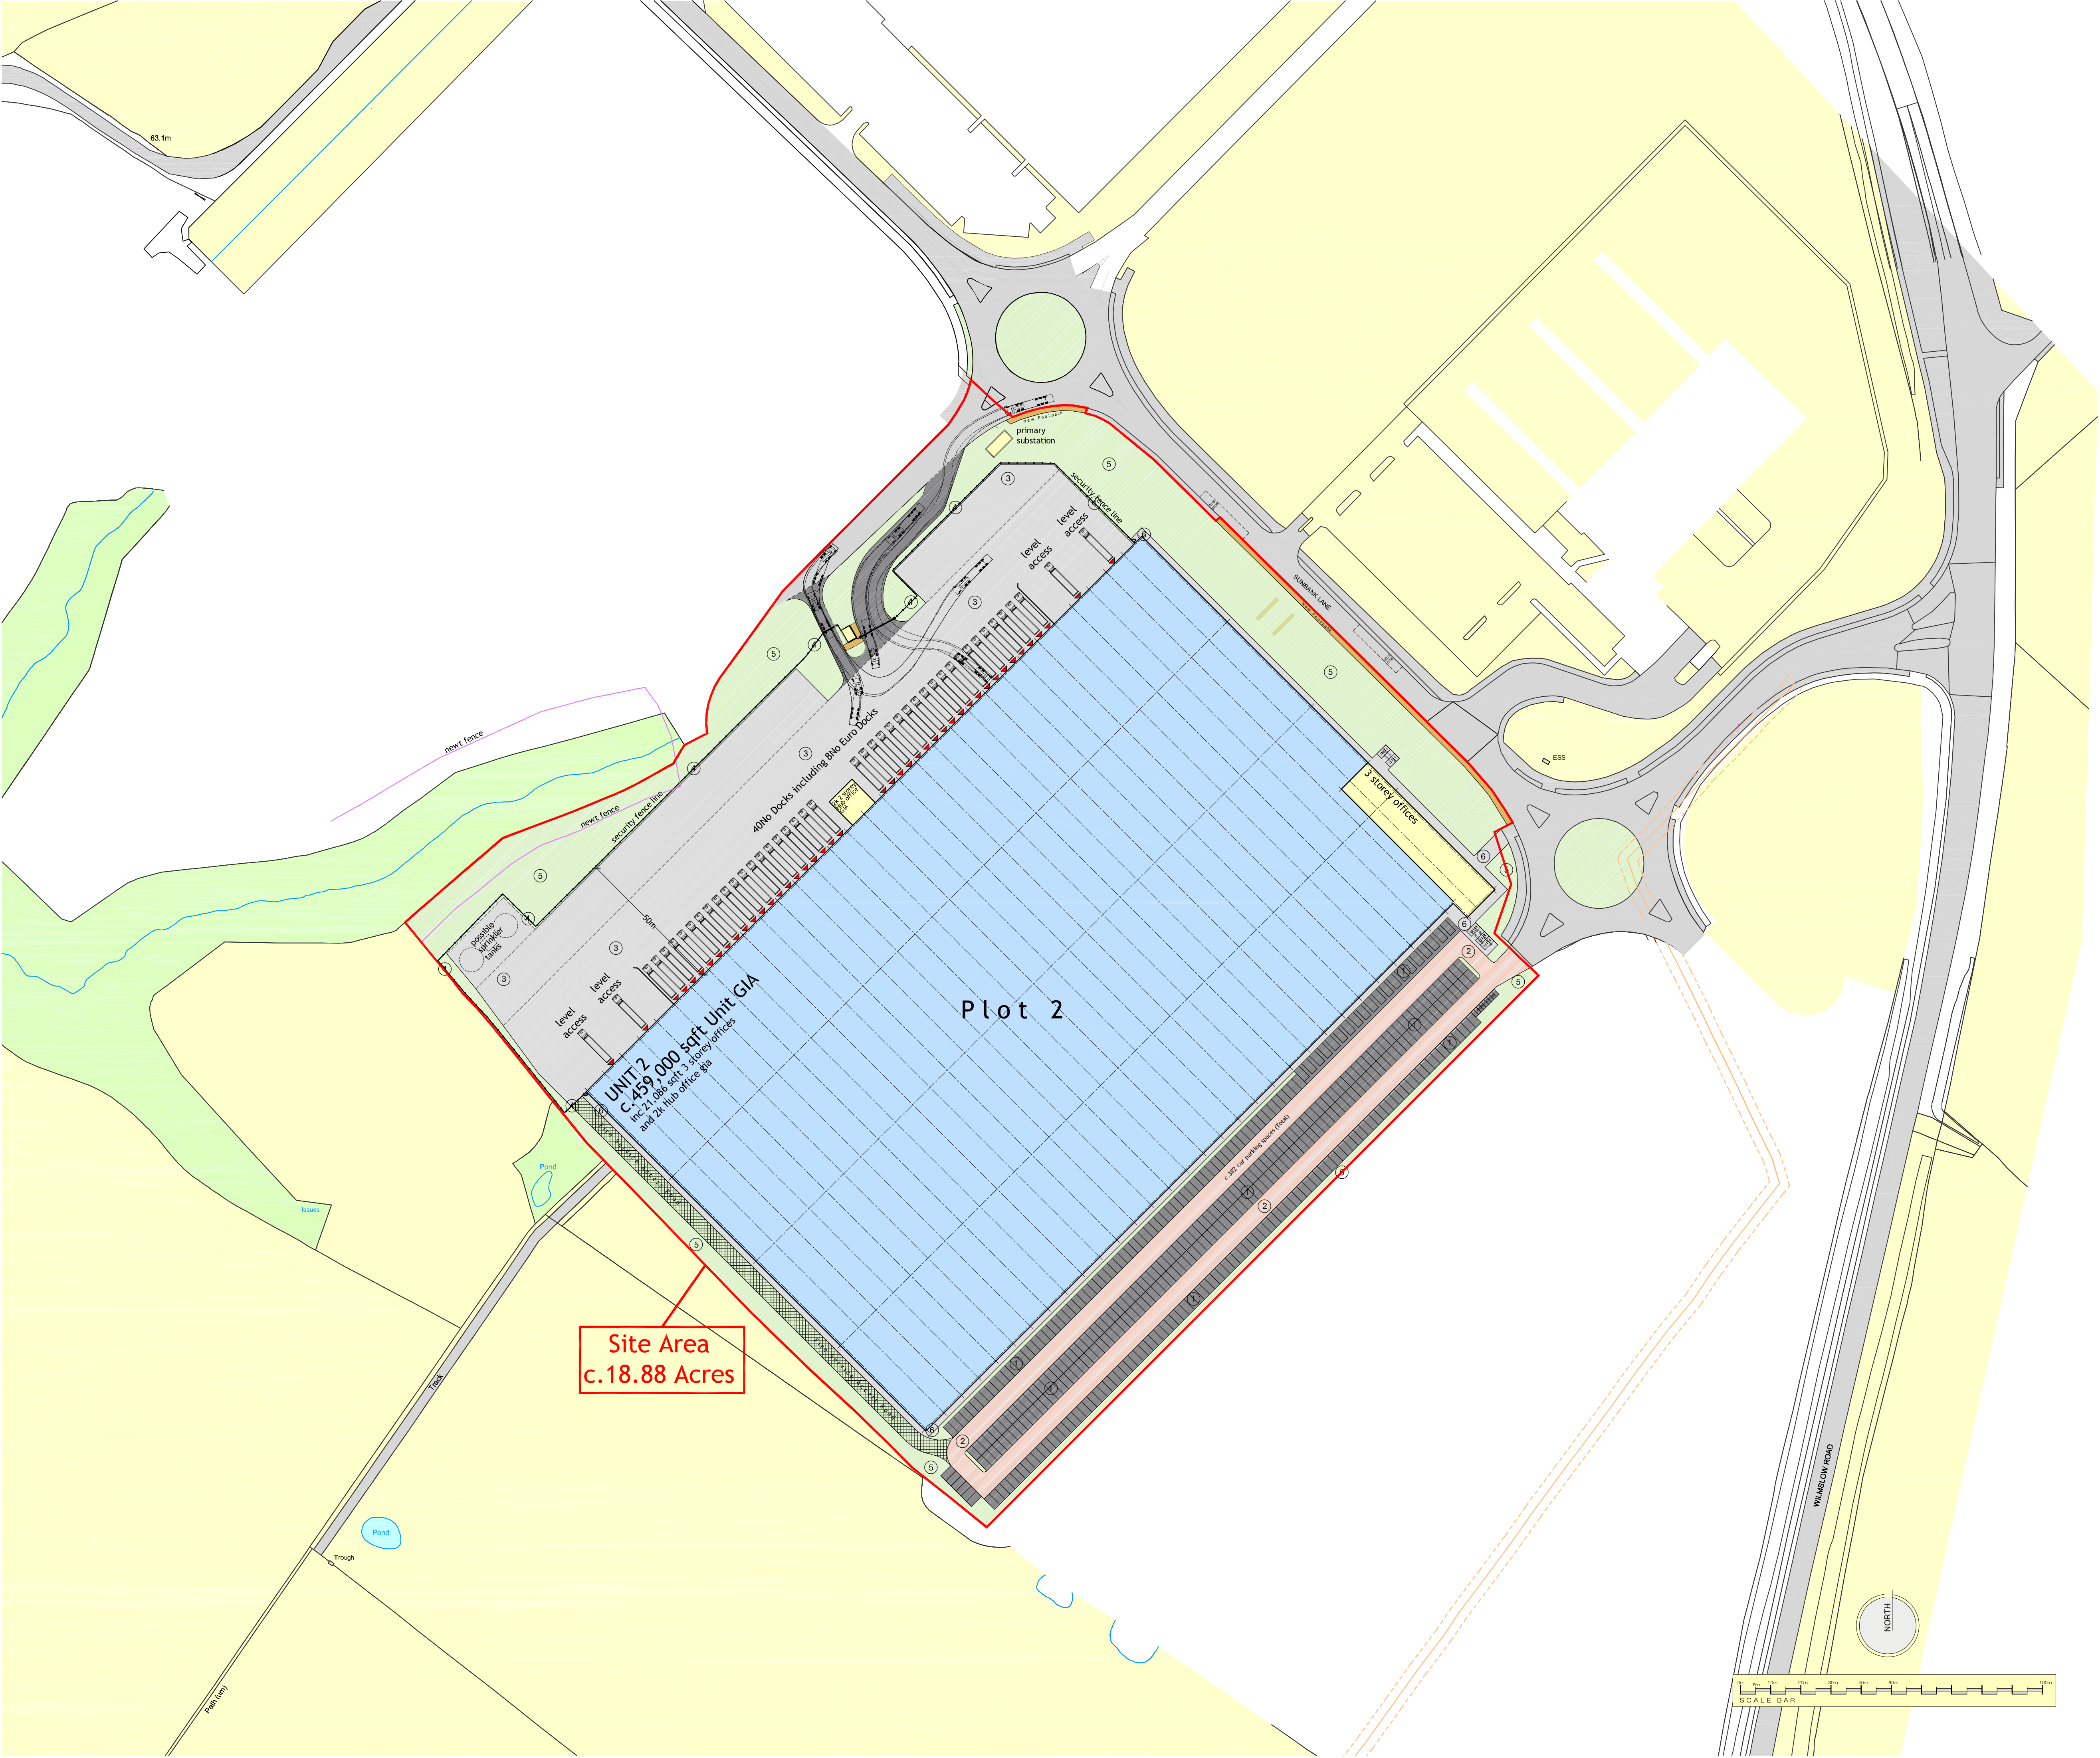

© 2019 [webbgray](#)

NOTE:
THIS DRAWING IS © COPYRIGHT OF WEBB GRAY LTD AND SHOULD NOT BE REPRODUCED WITHOUT PERMISSION.

ALL PROPOSALS ARE SUBJECT TO CONFIRMATION FOLLOWING DETAILED TOPOGRAPHICAL SURVEY AND GROUND INVESTIGATION WORK.

IT HAS BEEN ASSUMED THAT OTHER THAN WHERE SHOWN THE SITE IS ESSENTIALLY FLAT WITH NO EASEMENTS TO ABOVE OR BELOW GROUND SERVICES.

ALL PROPOSALS ARE SUBJECT TO CONFIRMATION FOLLOWING LIAISONS WITH RELEVANT LOCAL AUTHORITIES.

THIS IS A PRELIMINARY INDICATIVE DRAWING ONLY MAY BE BASED UPON INFORMATION FROM VARIOUS SOURCES, THE ACCURACY OF WHICH CANNOT BE GUARANTEED.

WHERE BOUNDARIES ARE SHOWN THESE ARE AS ADVISED BY THE CLIENT AND ARE FOR GENERAL GUIDANCE ONLY. WHILST PLOTTED WITH REFERENCE TO LAND REGISTRY DATA WHERE AVAILABLE AND INTERPOLATED AS PHYSICAL FEATURES ON SITE WHERE POSSIBLE, THEY ARE NOT INTENDED TO REPRESENT DEFINITIVE SITE EXTENTS OR LEGAL OWNERSHIP.

SCHEDULE OF MATERIALS EXTERNAL WORKS

- 1 - MACADAM SURFACING
- THERMOPLASTIC PAINT LINING ETC.
- COLOUR - BLACK/GREY SELF COLOUR
WITH LINING TO CONVENTION
- 2 - CONCRETE BLOCK PAVING
- LAID IN HERRINGBONE PATTERN
- COLOUR - BRINDLE
- 3 - CONCRETE SURFACING
- COLOUR - LIGHT GREY SELF COLOUR
- 4 - PALADIN FENCING 2.4M HIGH ON
SQUARE SECTION POSTS
- POLYESTER POWDER COATED FINISH
- COLOUR - GREEN
- 5 - STRUCTURED LANDSCAPING
- (PLEASE REFER TO DRAWING
BY BARRY CHINN ASSOCIATES)
- 6 - CONCRETE BLOCK PAVING
- LAID IN HERRINGBONE PATTERN
- COLOUR - LIGHT GREY (Natural)

Revision: _____ Date: _____ By: _____
Client: _____



Project:
ICON MANCHESTER AIRPORT

Drawing Title:
Site Layout Plan

PLANNING

webbgray

Webb Gray Ltd
Chartered Architects
25-27 Colmore Row
Birmingham B3 2AP

t: 0121 616 6030 f: 0121 616 6031
e: architecture@webbgray.co.uk
w: www.webbgray.co.uk

Scale @ A1: 1:1000	Date: June 19	Designed: SJB	Drafted: SJB
Job No: 8570	Drawing No: P-010	Revision: -	