


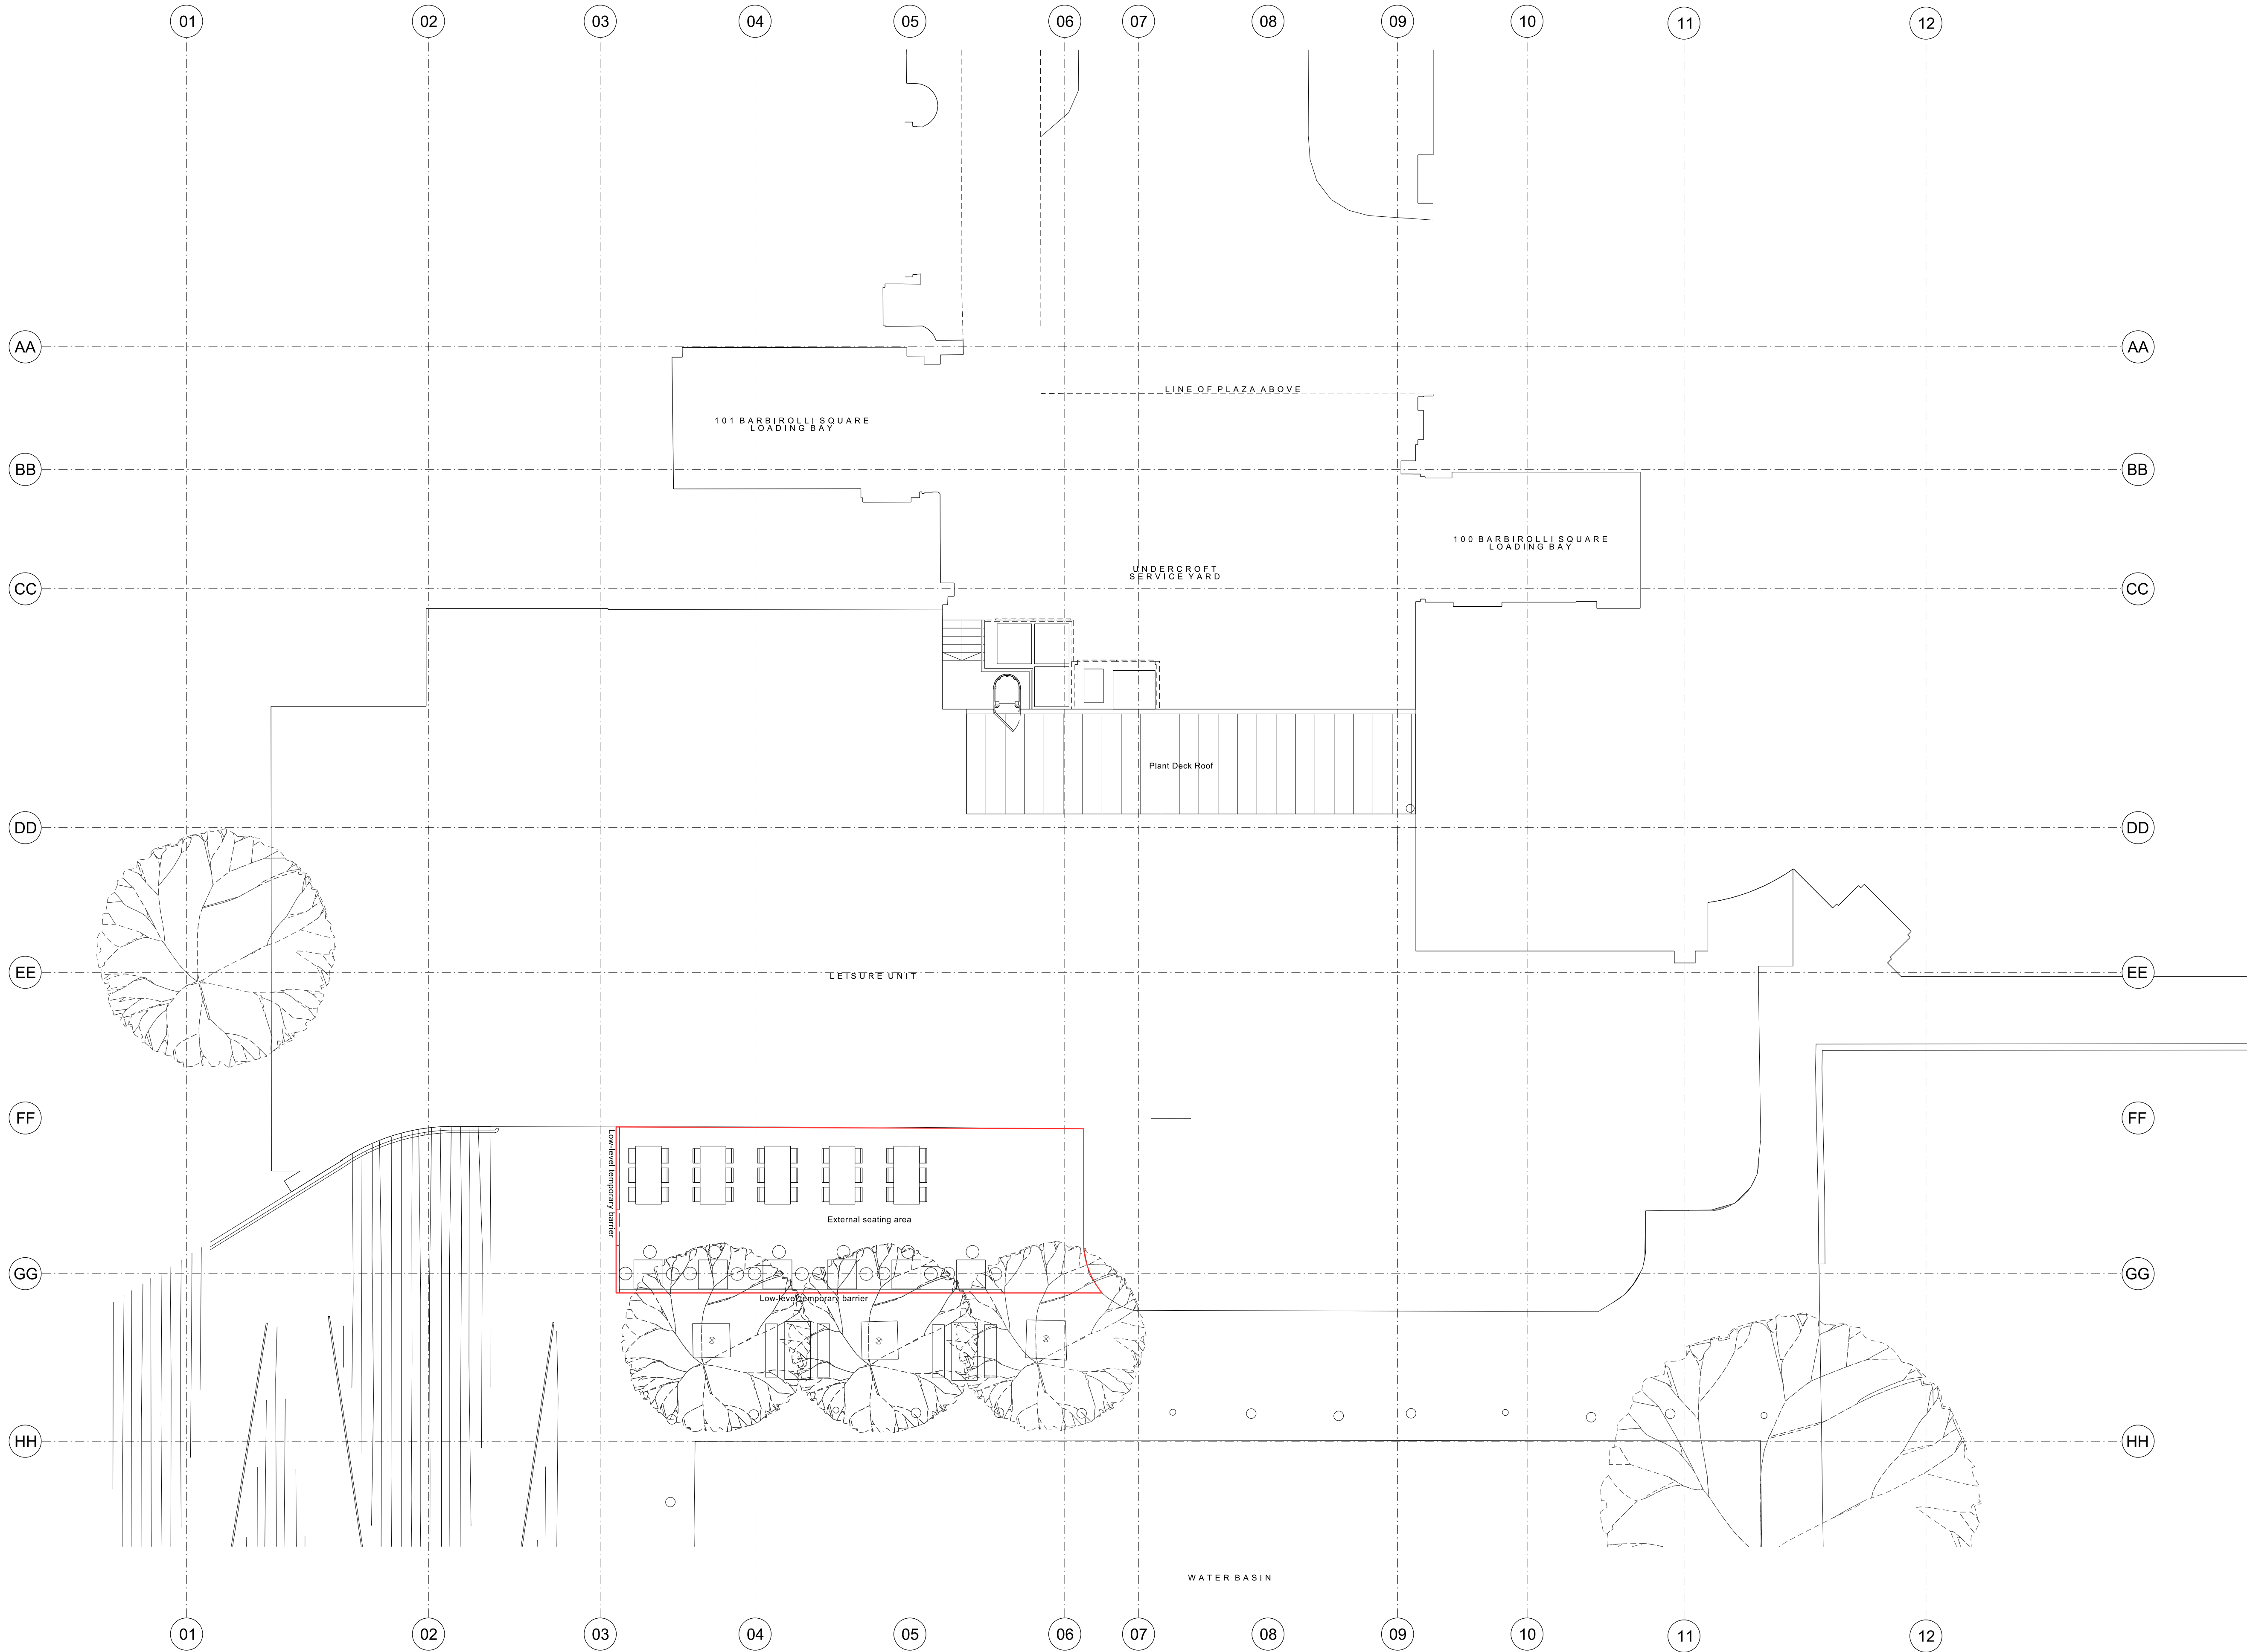

Copyright of this drawing is vested in 5plus Architects and it must not be copied or reproduced without written consent. Figured dimensions only are to be taken from this drawing. Do not scale from this drawing.
All Contractors must visit the site and are responsible for taking and checking all dimensions ready to their work. 5plus Architects are to be advised of any variation between drawings and site conditions.
Electronic files should be used as 'read only' and should not be interpreted for reproduction.
All dimensions and levels should be 'read only' from those values stated in text, on the drawings.

CONSTRUCTION - It is considered that the proposed works are within the scope of a competent Contractor and as such no contract documents have been identified, refer to relevant RIBA Contract Documents for Assessment.

Site Boundary


Structure Above

Note:
Information based on topographical and building survey received on 28.09.18 by Site Scan.
Subsequent strip-out works have removed internal fit-out but no further survey has been undertaken. Extents of remaining shell assumed.
Grid dimensioned to known design intent of original construction. Grid dimensions to be confirmed on site by Contractor. 5plus to be advised of any variation between drawings and site conditions.



3 08/06/20 Issued for Planning
2 17/02/20 Red line revised
1 20/01/20 Red line revised
0 21/11/19 Issued for Design For Security

REV. DATE DETAILS

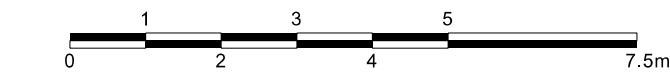

5plus architects

Manchester, 0161 229 0211
Fourth Floor, The Hive, 47 Lever Street,
Manchester M1 1FN

London, 0207 253 7644
Third Floor, 25 Chart Street,
London N1 6FA

5plusarchitects.com

PROJECT:
Barbirolli Square Leisure Unit
Barbirolli Square, Manchester
TITLE:
Leisure Unit
Proposed External Seating Plan
SCALE: 1:100@A1
ORIGIN DATE: 16/01/20
DRAWN: EMcA
CHECKED: AJ
STATUS:
Planning
PROJECT DRAWING NO.: 05855 B1_02_2700
REV: 3