


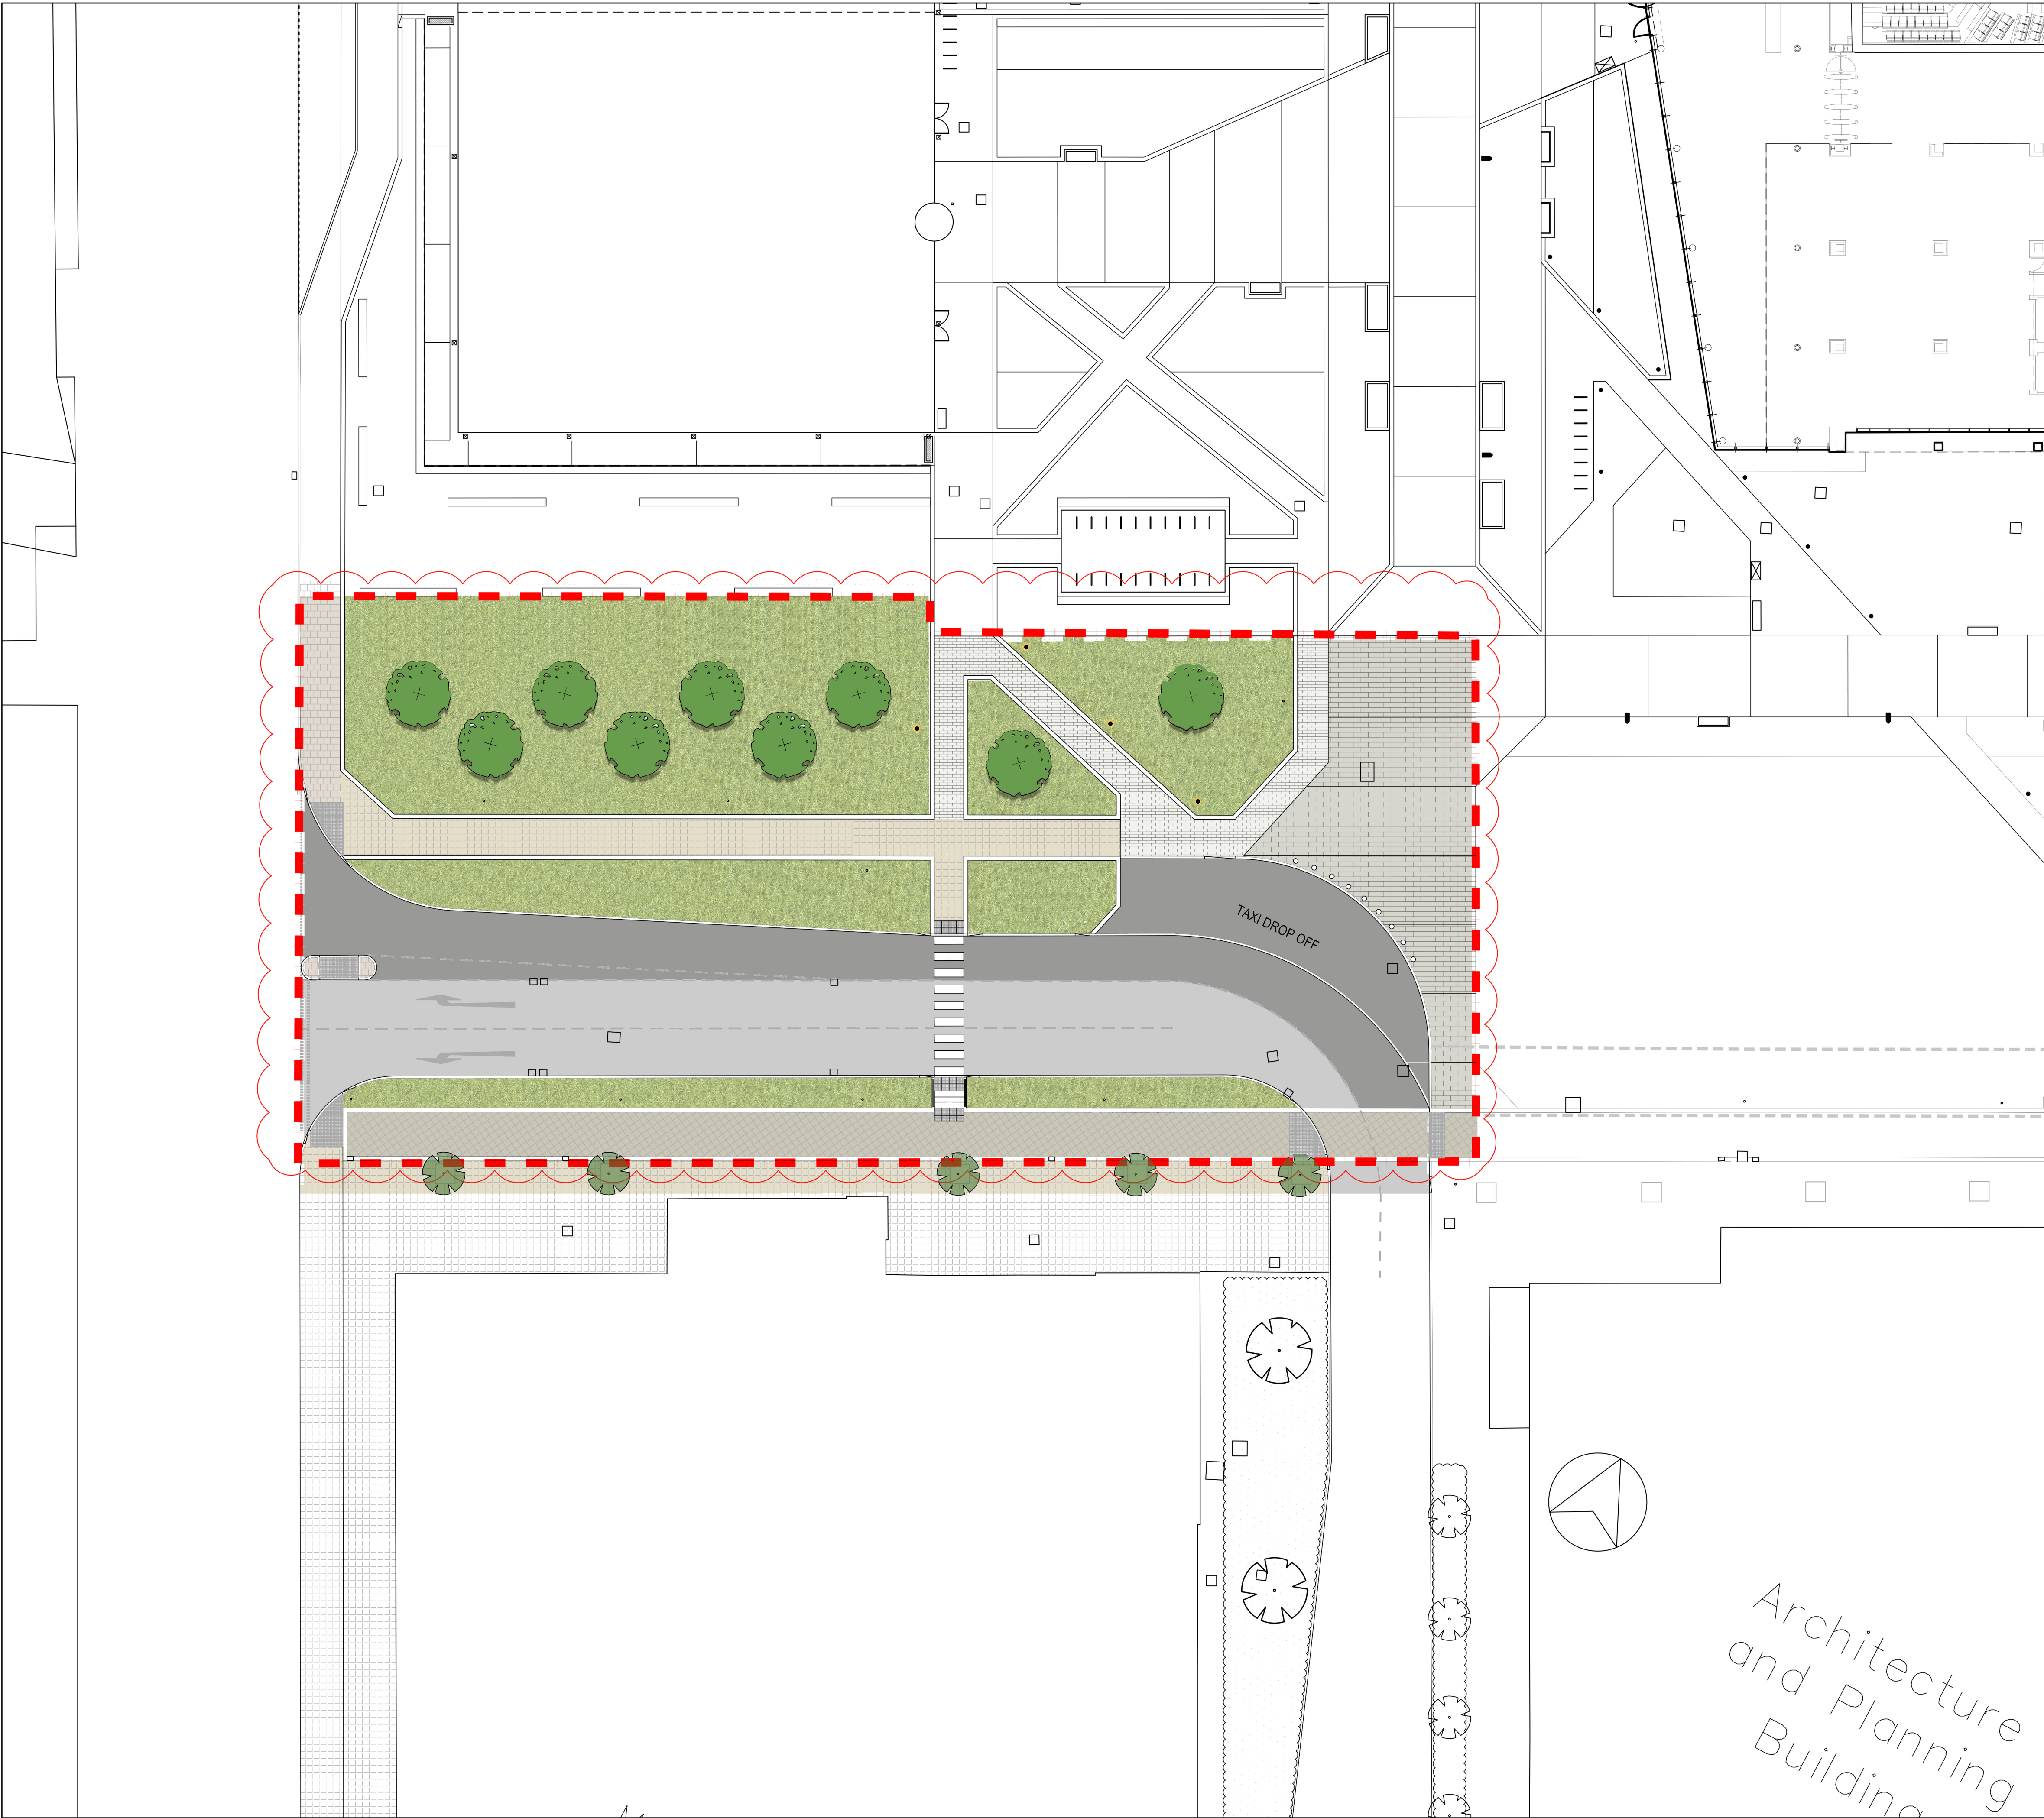

- KEY**
- PLANNING APPLICATION TO BOUNDARIES
 - SINGLE COLOUR NATURAL AGGREGATE CONCRETE PAVING
 - BLENDED MIX COLOUR NATURAL AGGREGATE CONCRETE PAVING
 - LIGHT GREY CONCRETE PAVING 'PLANKS'
 - PROPOSED CONCRETE FLAG PAVING
 - PAVED STEPS
 - TACTILE PAVING AT CROSSINGS
 - EXISTING NATURAL STONE PAVING
 - EXISTING CONCRETE PAVING
 - VEHICULAR GRADE MACADAM
 - EXISTING VEHICULAR GRADE MACADAM
 - EXISTING TREE TO BE RETAINED
 - PROPOSED FEATURE TREE IN SOFT LANDSCAPE
 - AMENITY LAWN
 - BOLLARDS
 - LIGHTING BOLLARDS

*NOTE: ALL LIGHTING TO BE CONFIRMED BY BDP LIGHTING PROPOSALS.

BUILDING DESIGN PARTNERSHIP SHALL HAVE NO RESPONSIBILITY FOR ANY USE MADE OF THIS DOCUMENT OTHER THAN FOR THAT WHICH IT WAS PREPARED AND ISSUED.

ALL DIMENSIONS SHOULD BE CHECKED ON SITE.

DO NOT SCALE FROM THIS DRAWING.

ANY DRAWING ERRORS OR DIVERGENCES SHOULD BE BROUGHT TO THE ATTENTION OF BUILDING DESIGN PARTNERSHIP AT THE ADDRESS SHOWN BELOW.

NOTES

TO BE READ IN CONJUNCTION WITH DRAWINGS:

- 02/9-JL001 - LANDSCAPE MASTERPLAN
- 02/9-JL101 - GENERAL ARRANGEMENT
- 02/9-JL201 - PROPOSED PLANTING PLAN
- 02/9-JL202 - TREE CONSTRAINTS PLAN
- 02/9-JL301 - PROPOSED LEVELS PLAN
- 02/9-JL401 - LANDSCAPE LONG SECTIONS
- 02/9-JL501 - CONSTRUCTION DETAILS SHEET 1 OF 2
- 02/9-JL502 - CONSTRUCTION DETAILS SHEET 2 OF 2
- 02/9-JL503 - TREE PIT DETAILS
- 02/9-JL701 - SETTING OUT

02/9-JL001 - NBS SPECIFICATION

02/9-JL002 - PLANTING SCHEDULE

A	MS	JF	13.06.18
4 No LIGHTING BOLLARDS ADDED. KERB OMITTED. EXISTING LIGHTING COLUMNS ADDED. 4 No TREES ADDED. SITE BOUNDARY EXTENT AMENDED. EXISTING CONCRETE PAVING EXTENT AMENDED. TAXI DROP-OFF AREA SURFACE MATERIAL AMENDED. KEY UPDATED.			
*	SLB	JF	01.06.18
FIRST ISSUE			

REVISION / DESCRIPTION	DRAWN	CHECKED	SITE
KEY PLAN			

bruntwood

MANCHESTER
1824

The University of Manchester
Manchester Business School

BDP.

11 Ducie Street
P.O. Box 85, Piccadilly Basin
Manchester M60 3JA
United Kingdom
T +44 (0)161 828 2200
F +44 (0)161 828 2235
www.bdp.com

MANCHESTER BUSINESS SCHOOL REFURBISHMENT & DEVELOPMENT		
PROJECT NUMBER P2002542		
DRAWING TITLE ROAD WIDENING LANDSCAPE MASTERPLAN	SCALE 1:200@A1	DATE JUN '18
PROJECT NUMBER 02/9-JL001	REVISION A	