


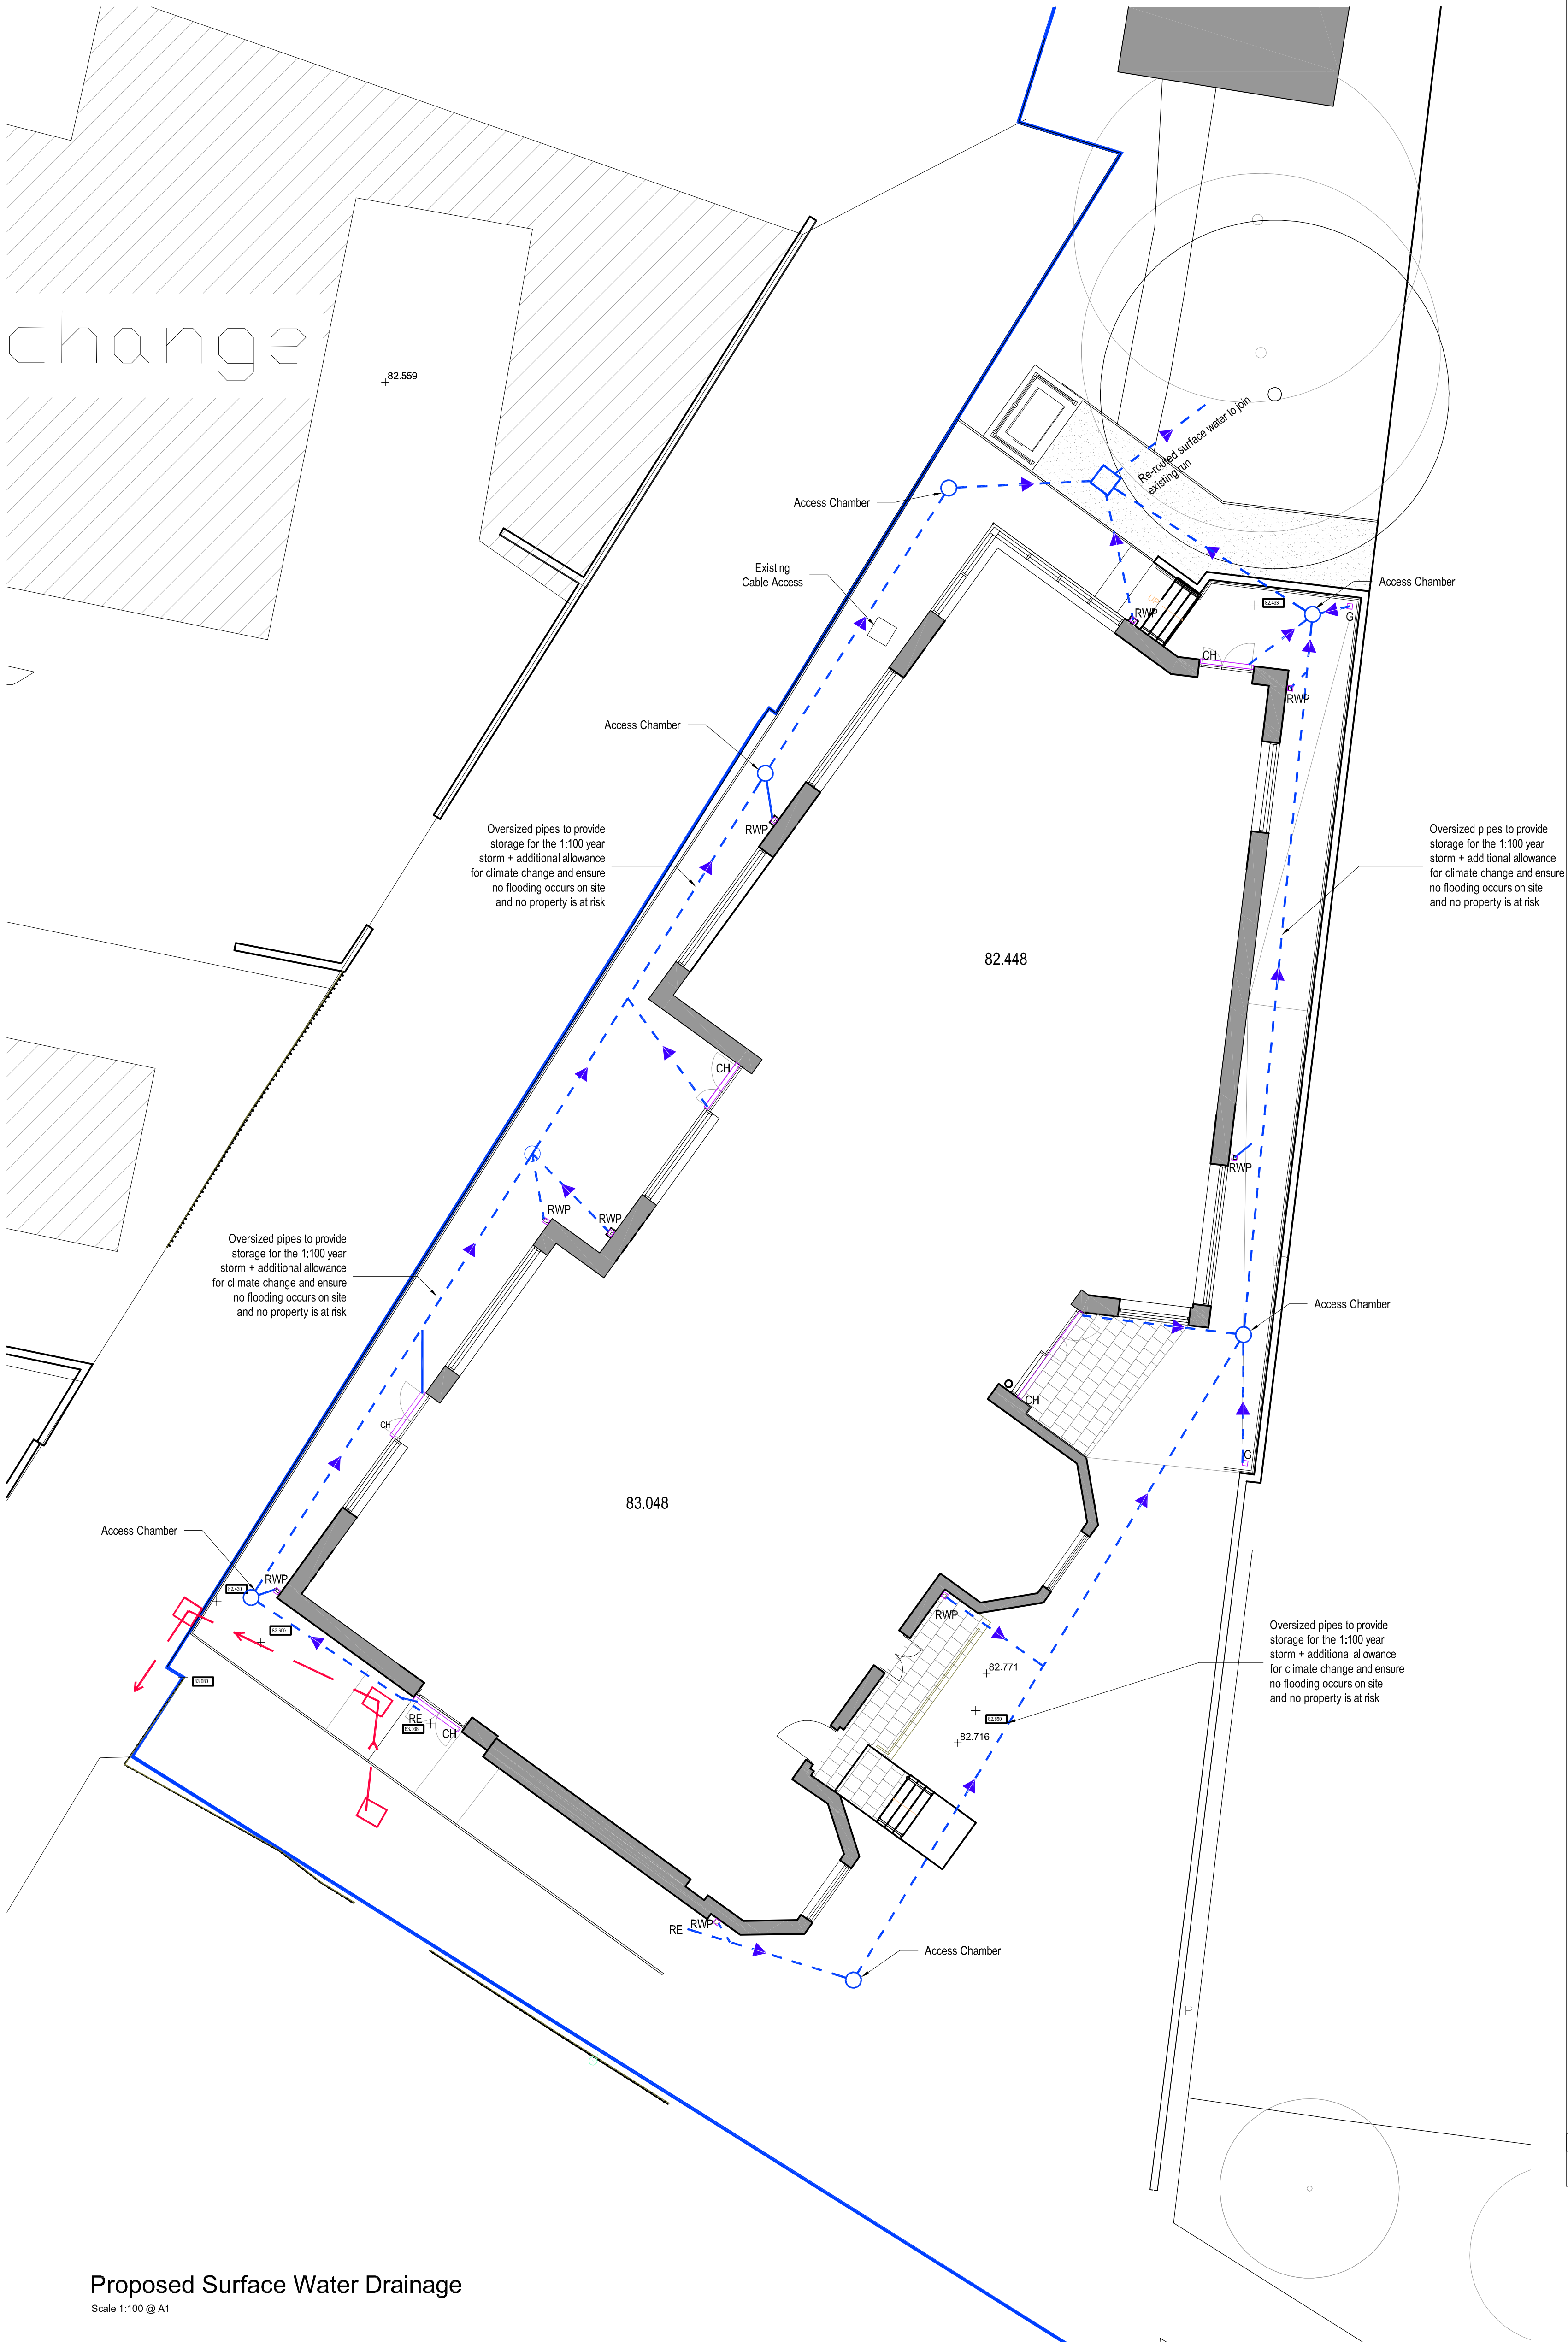

Proposed Surface Water Drainage
Scale 1:100 @ A1

Notes

Element Key

Element Key

- Foul Man Hole Existing
- Foul Man Hole Existing
- Proposed Surface Water Access Chamber
- Proposed Surface Water Inspection Chamber
- Proposed Surface Water Run
- G Gully
- CH Rain Water Channel
- RWP Rain Water Pipe
- RE Rodding Eye

Rev	Description	Date	Dr by	App by
original		date created		Approved by
ASN		27.11.19		SB

AHR AHR Building Consultancy Ltd
5th Floor
55 Princess Street
Manchester
M2 4EW
United Kingdom

T +44(0)161 8287900
F +44(0)161 8287930
E manchester@ahr.co.uk
www.ahr.co.uk

client	
King David High School	
project	
Replacement Girl's Yavneh Building	
drawing	
Proposed Surface Water Drainage	
project number	scale
2015.00871 . 006	1:100 @A1
drawing number	rev
52.001	Issue status
	Planning

This drawing is to be read in conjunction with all related drawings. All dimensions must be checked and verified on site before commencing any work or producing shop drawings. The originator should be notified immediately of any discrepancy. This drawing is copyright and remains the property of AHR.

