


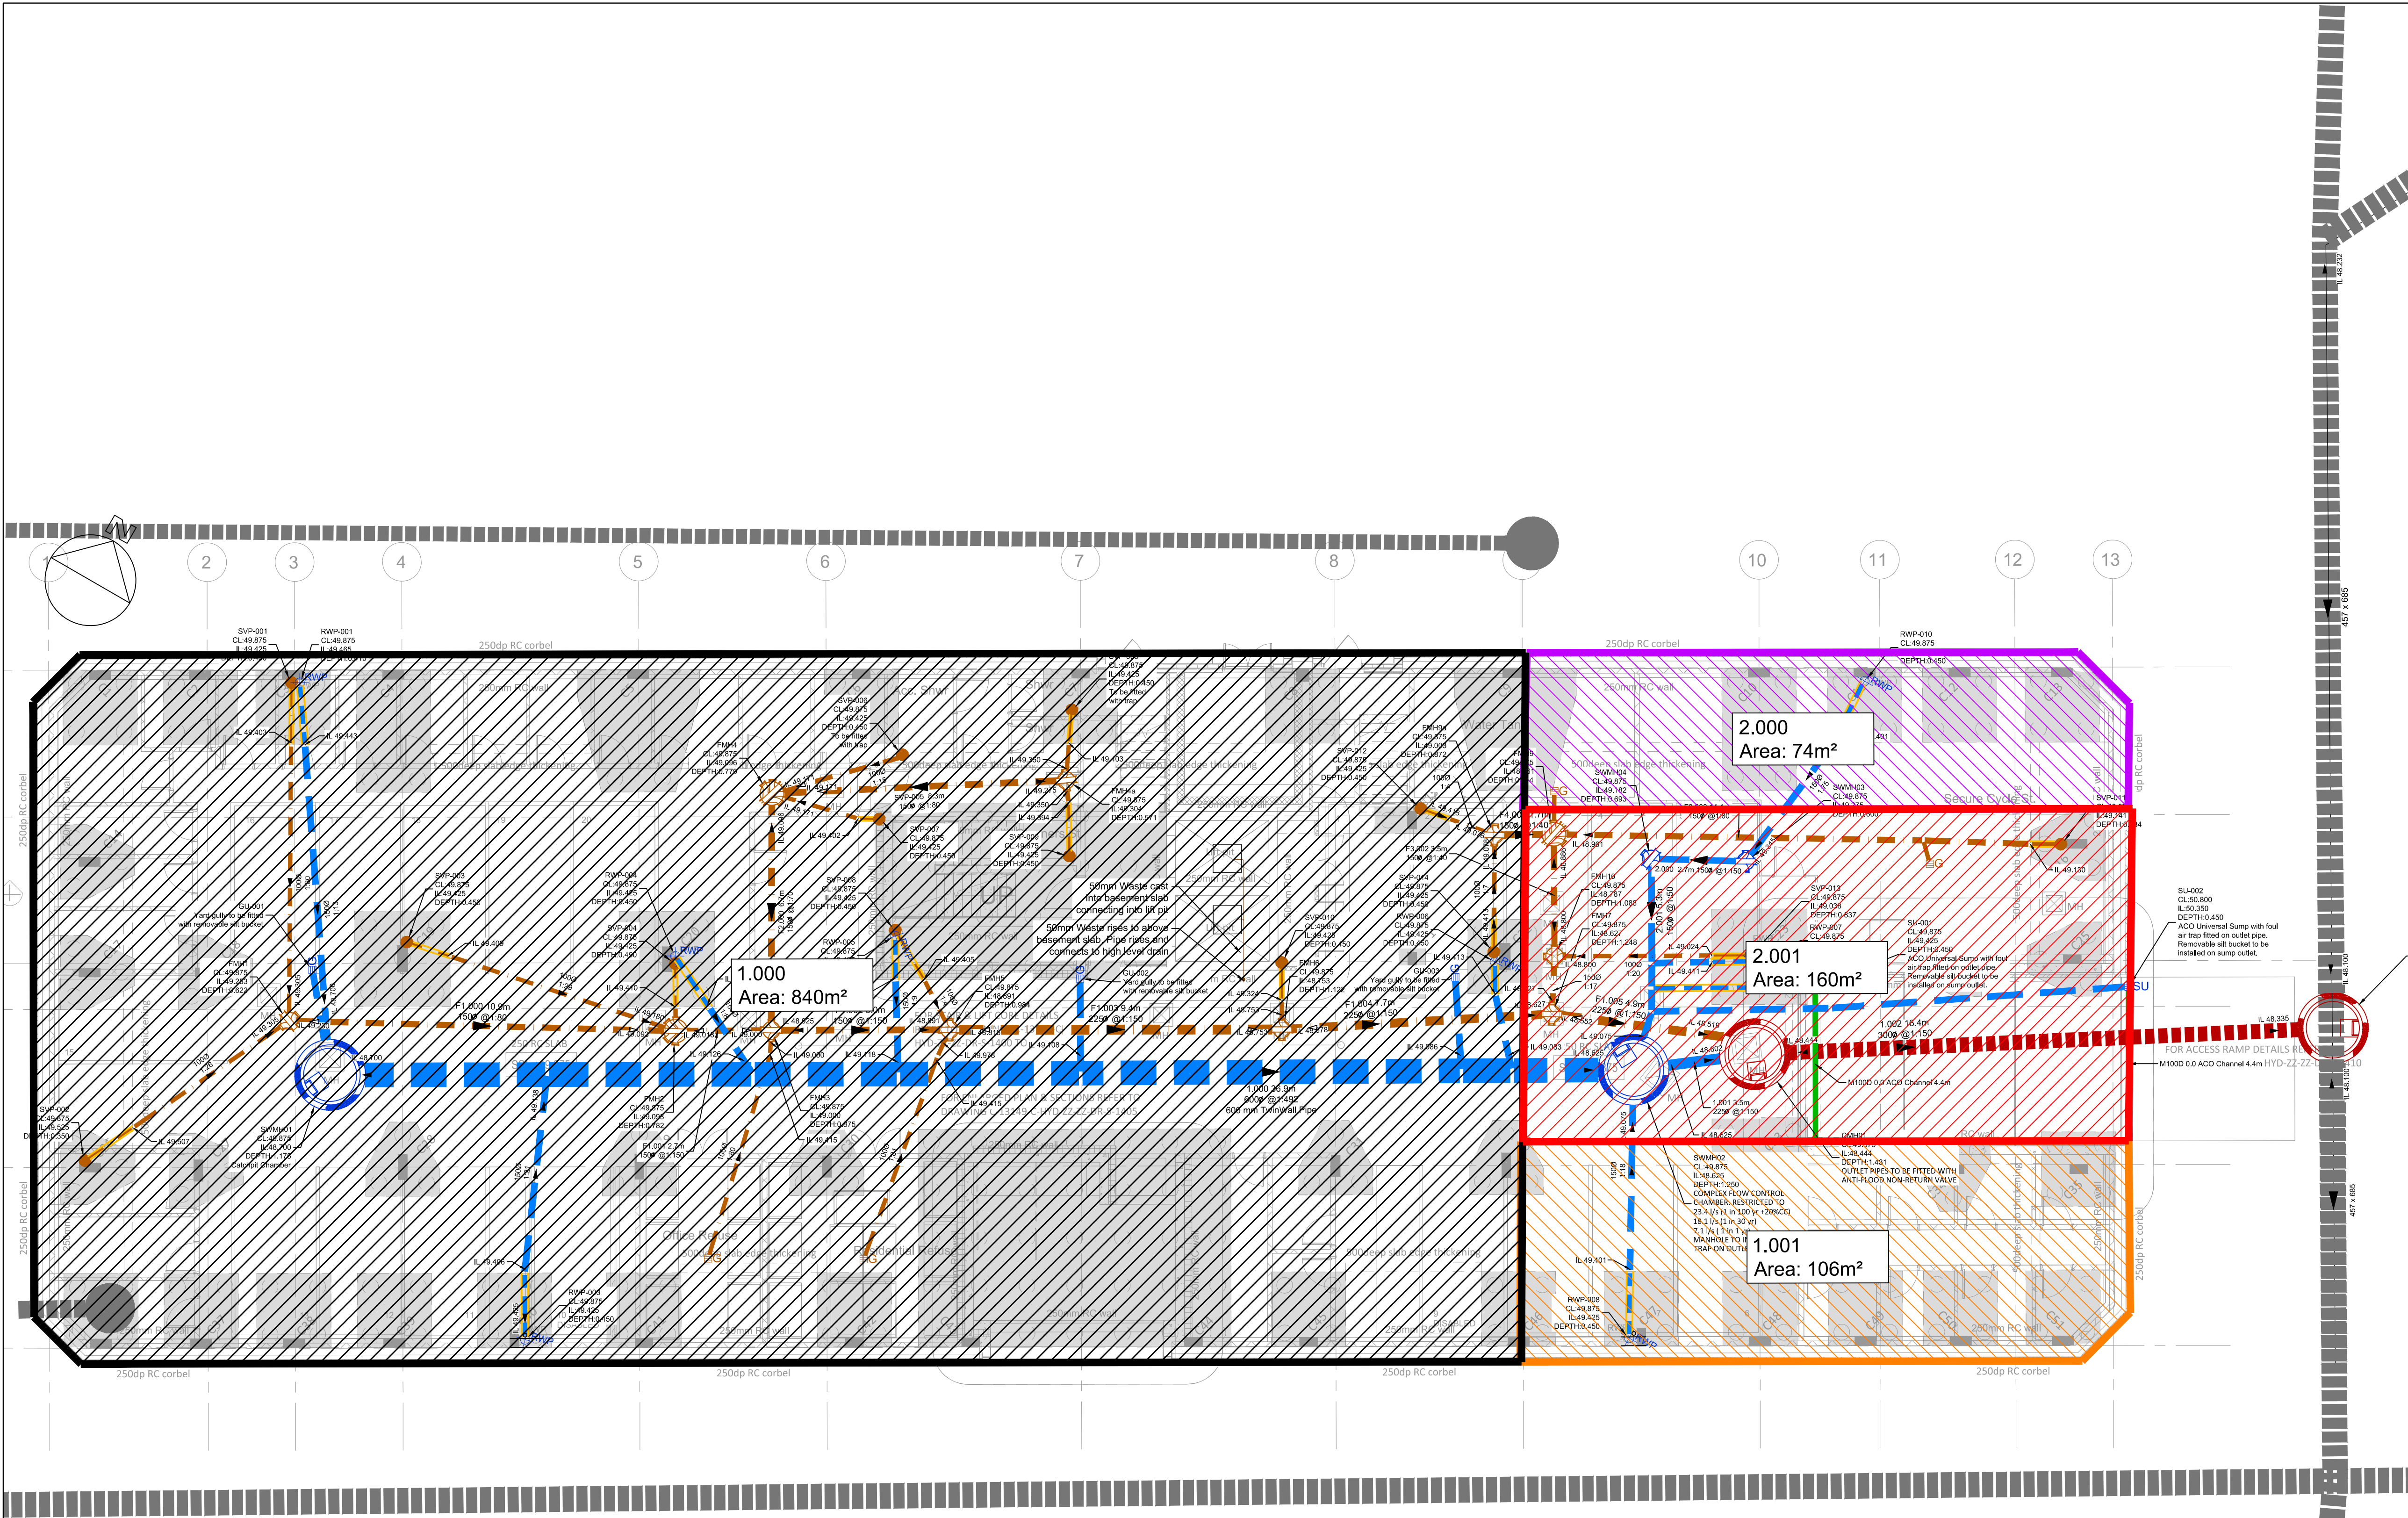

NOTE:

Information shown on this layout is based upon existing drainage depths and images provided by J.Reddington on 20.02.20.

RWP & SVP Pop up locations are taken from West Lancashire Group drawing "16082-WLC-ZZ-00-DR-M-5201" rev P6 received 24.02.20, and FCH Architects drawing "P16082-FCH-BA-B1-DR-DR-A-3030" dated 10.03.20.

PO2	PRELIMINARY ISSUE					
	L. W. PILSBURY	01.05.20	J.HAYDEN	01.05.20	R. HENSHALL	01.05.20
P01	PRELIMINARY ISSUE					
	J. HAYDEN	26.11.19	J.HAYDEN	26.11.19	J.HAYDEN	26.11.19
REV	REVISION NOTES/COMMENTS					
	DRAWN BY	DATE	CHECKED BY	DATE	APPROVED BY	DATE

Hydrock

2nd Floor
172 Edmund Street
Birmingham
B3 2HB
t: +44(0)121 752 5197
e: birmingham@hydrock.com



PROJECT

BENGAL STREET
MANCHESTER

TITLE

DRAINAGE CATCHMENT
PLAN

HYDROCK PROJECT NO. C-13149		SCALE @ A1 1/100	
STATUS DESCRIPTION INFORMATION			STATUS S2
DRAWING NO. (PROJECT CODE-ORIGINATOR-ZONE-LEVEL-TYPE-ROLE-NUMBER) BGS-HYD-XX-XX-DR-C-0001			REVISION P02