



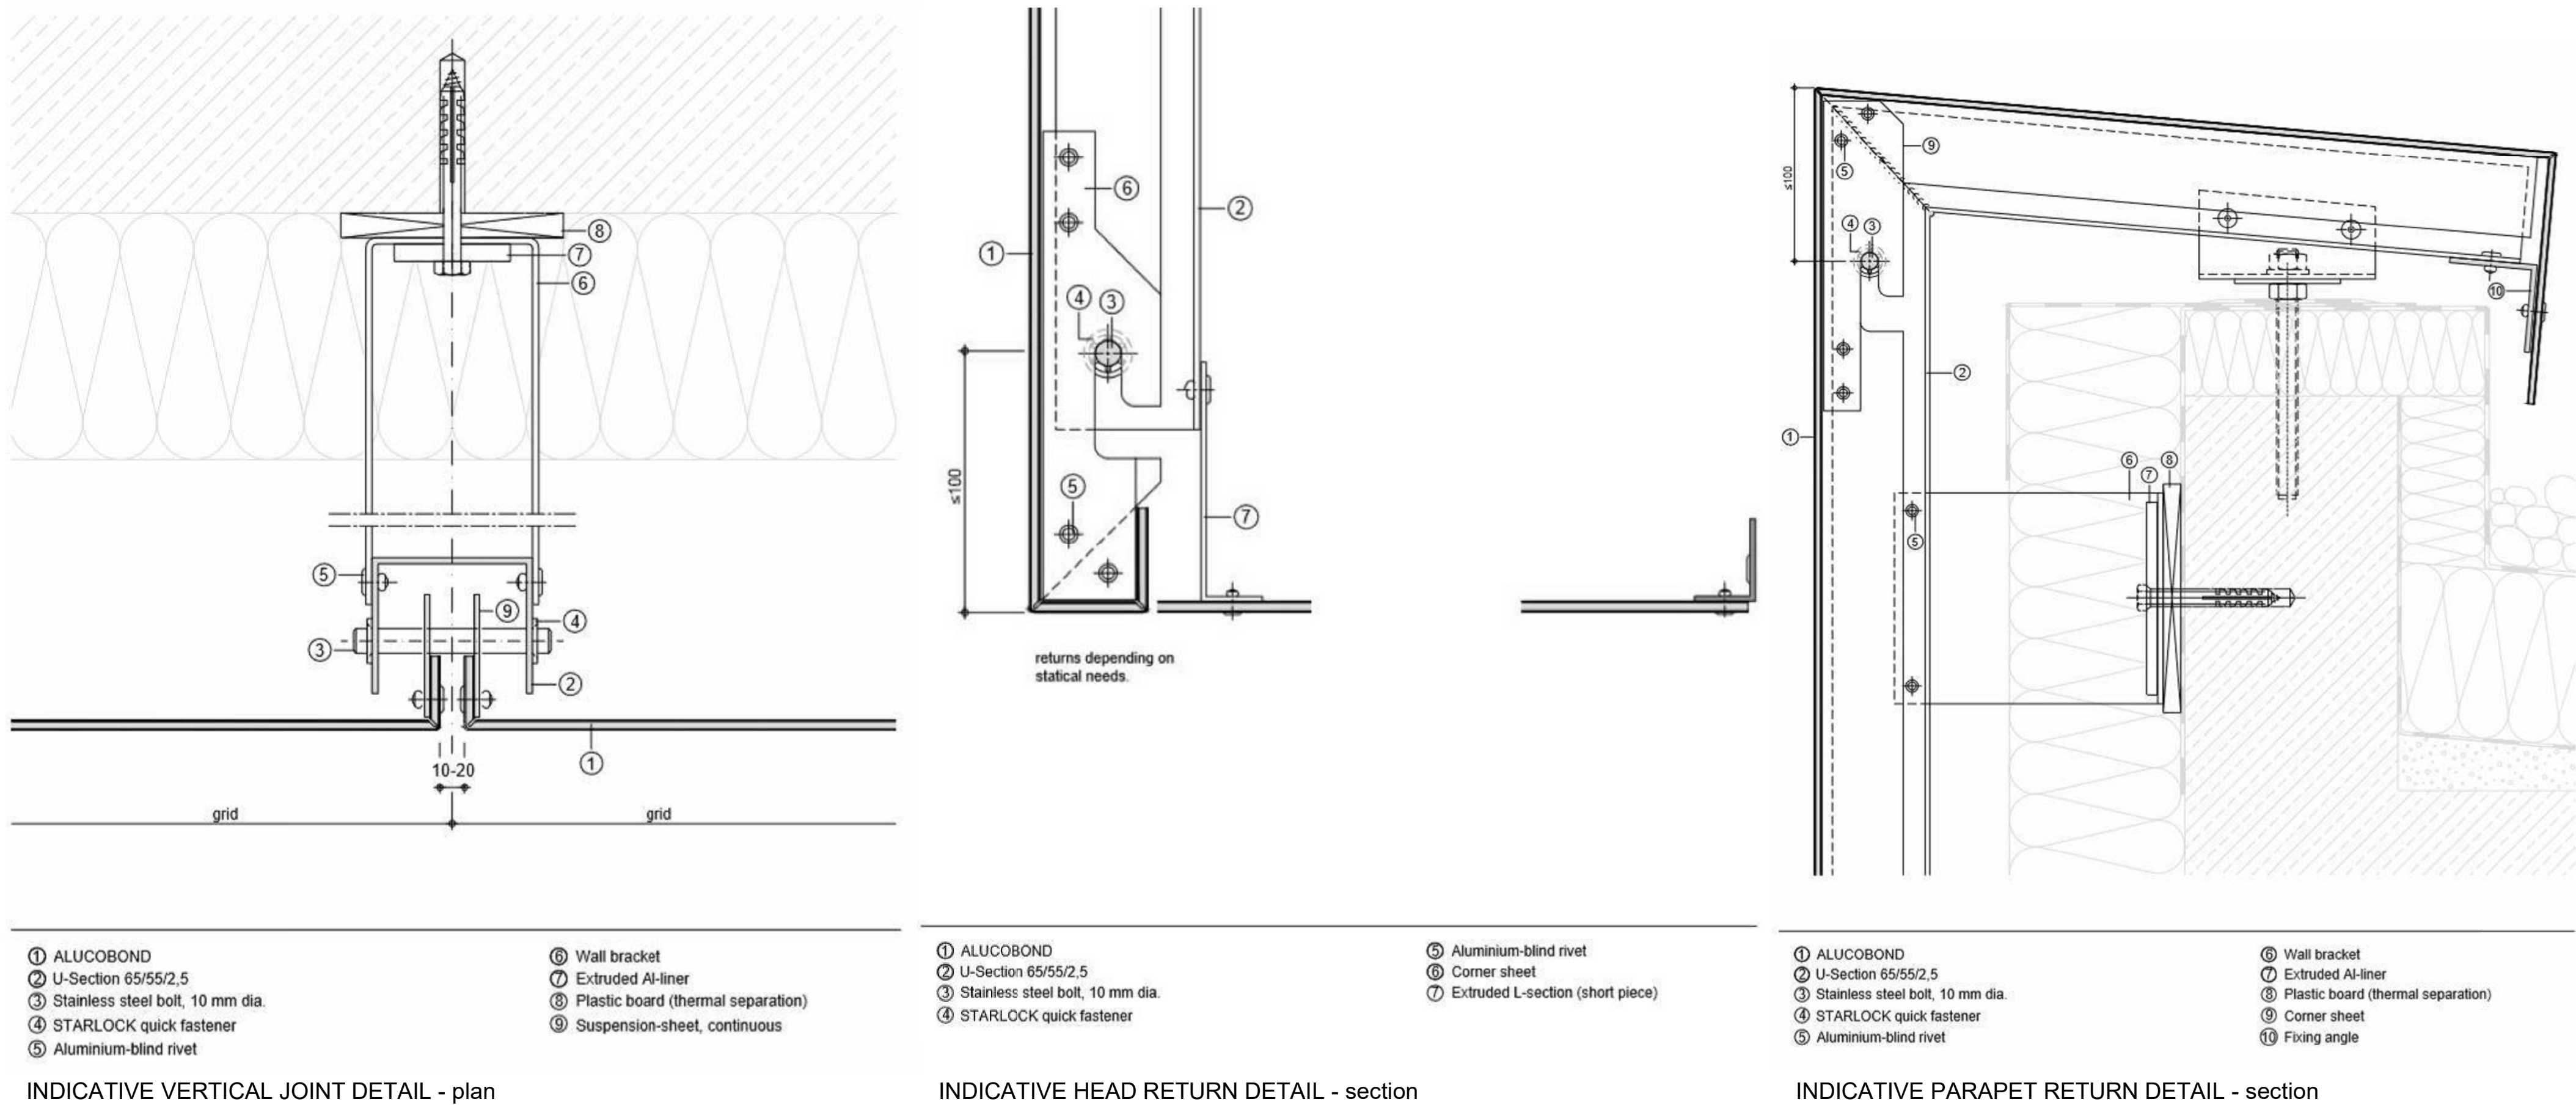

TYPICAL ALUCOBOND PANEL DETAIL

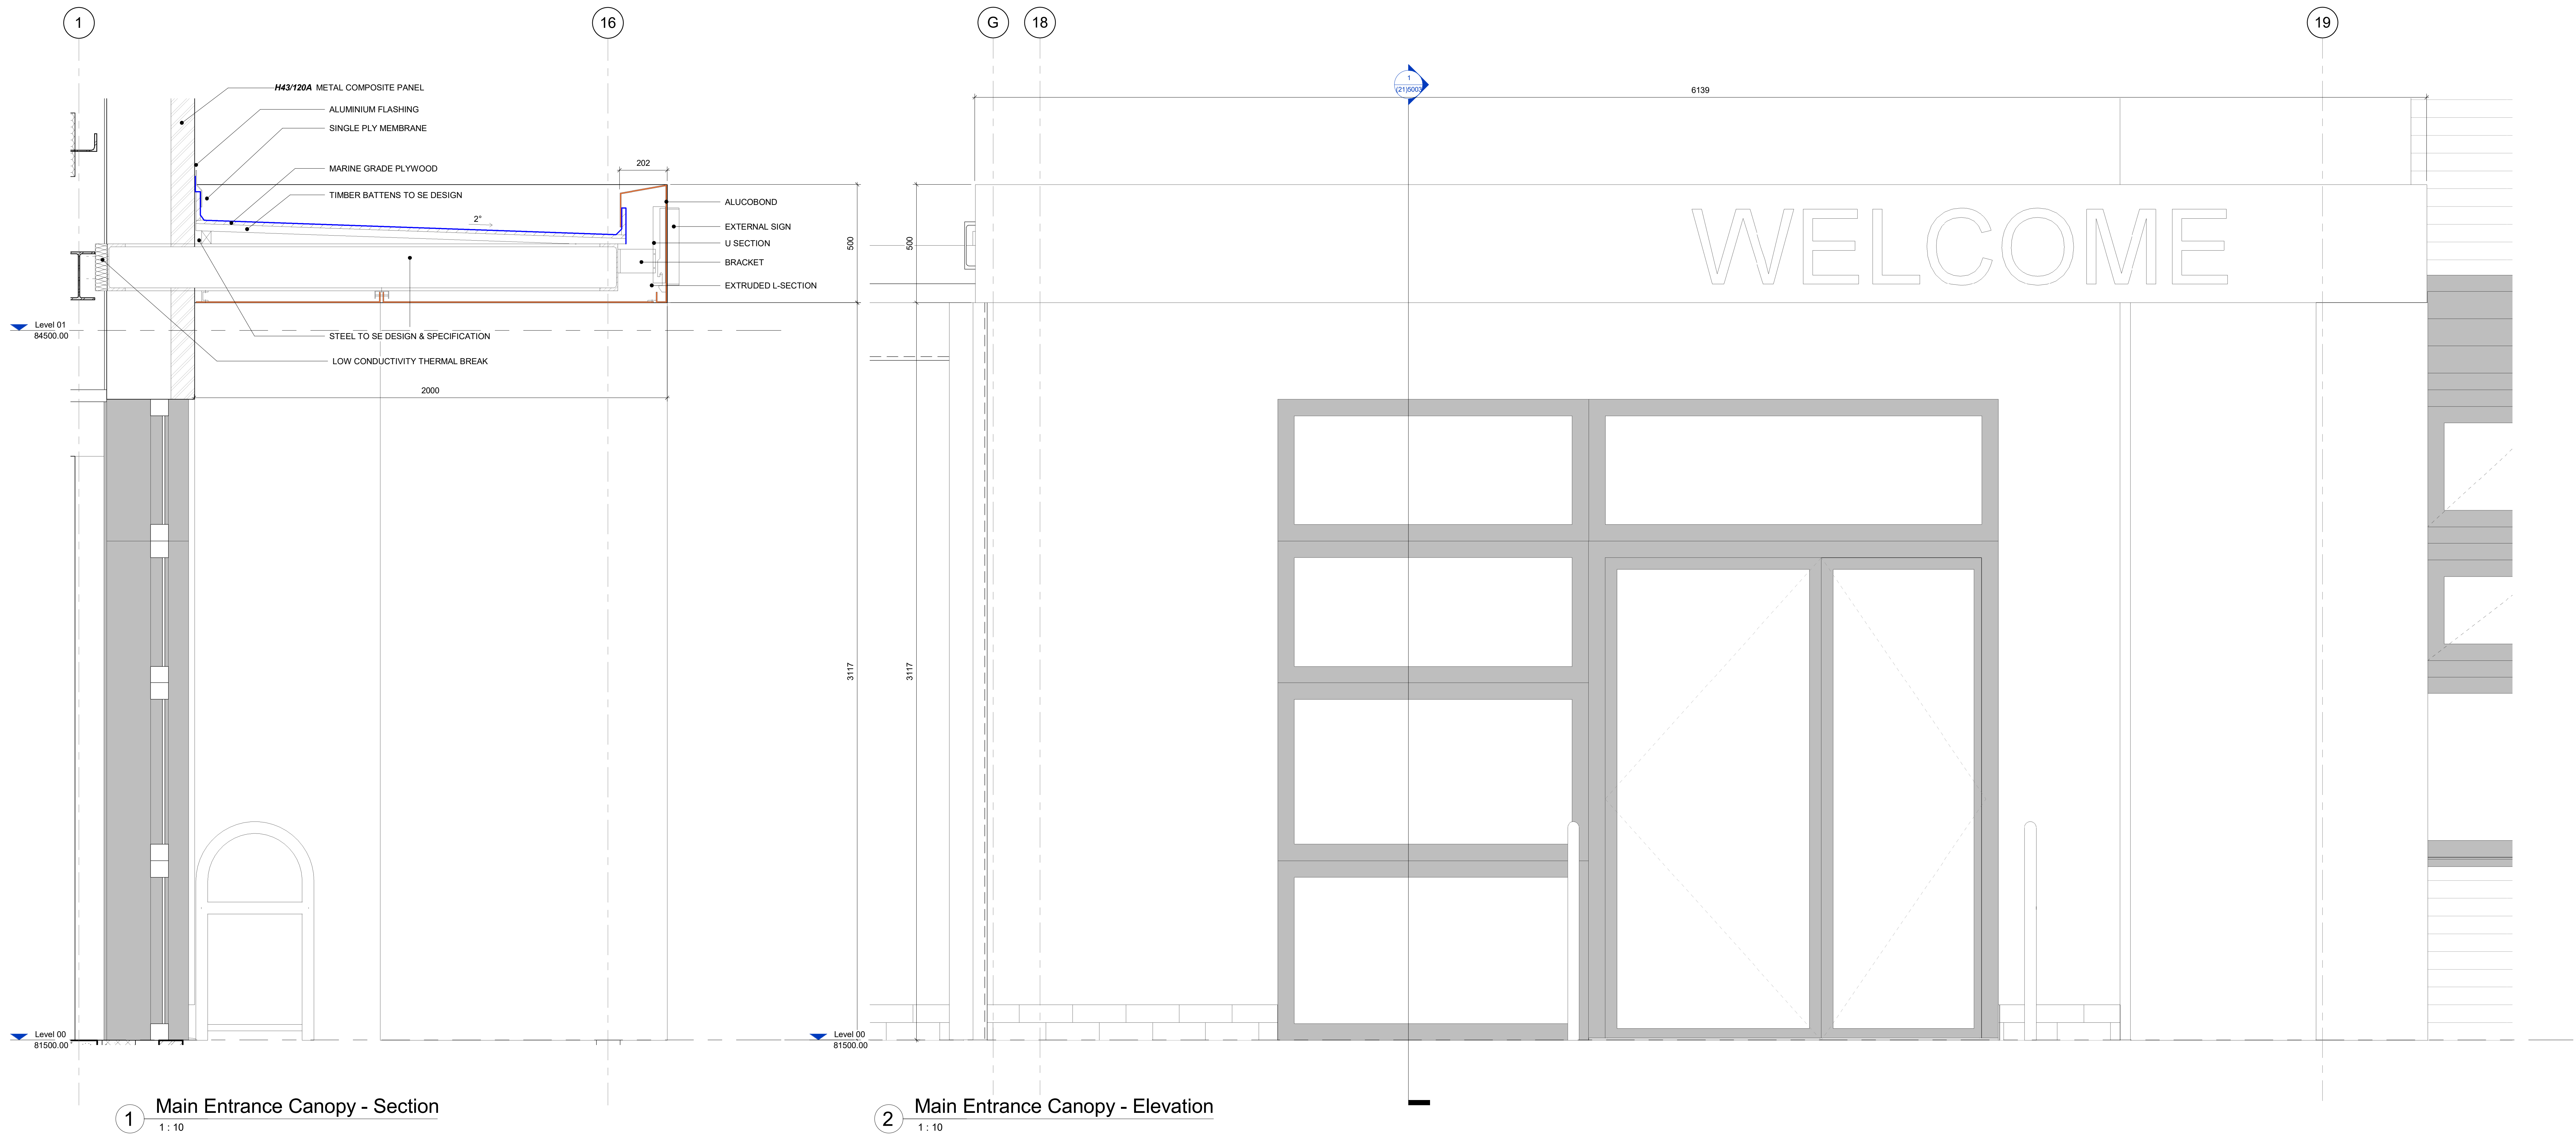