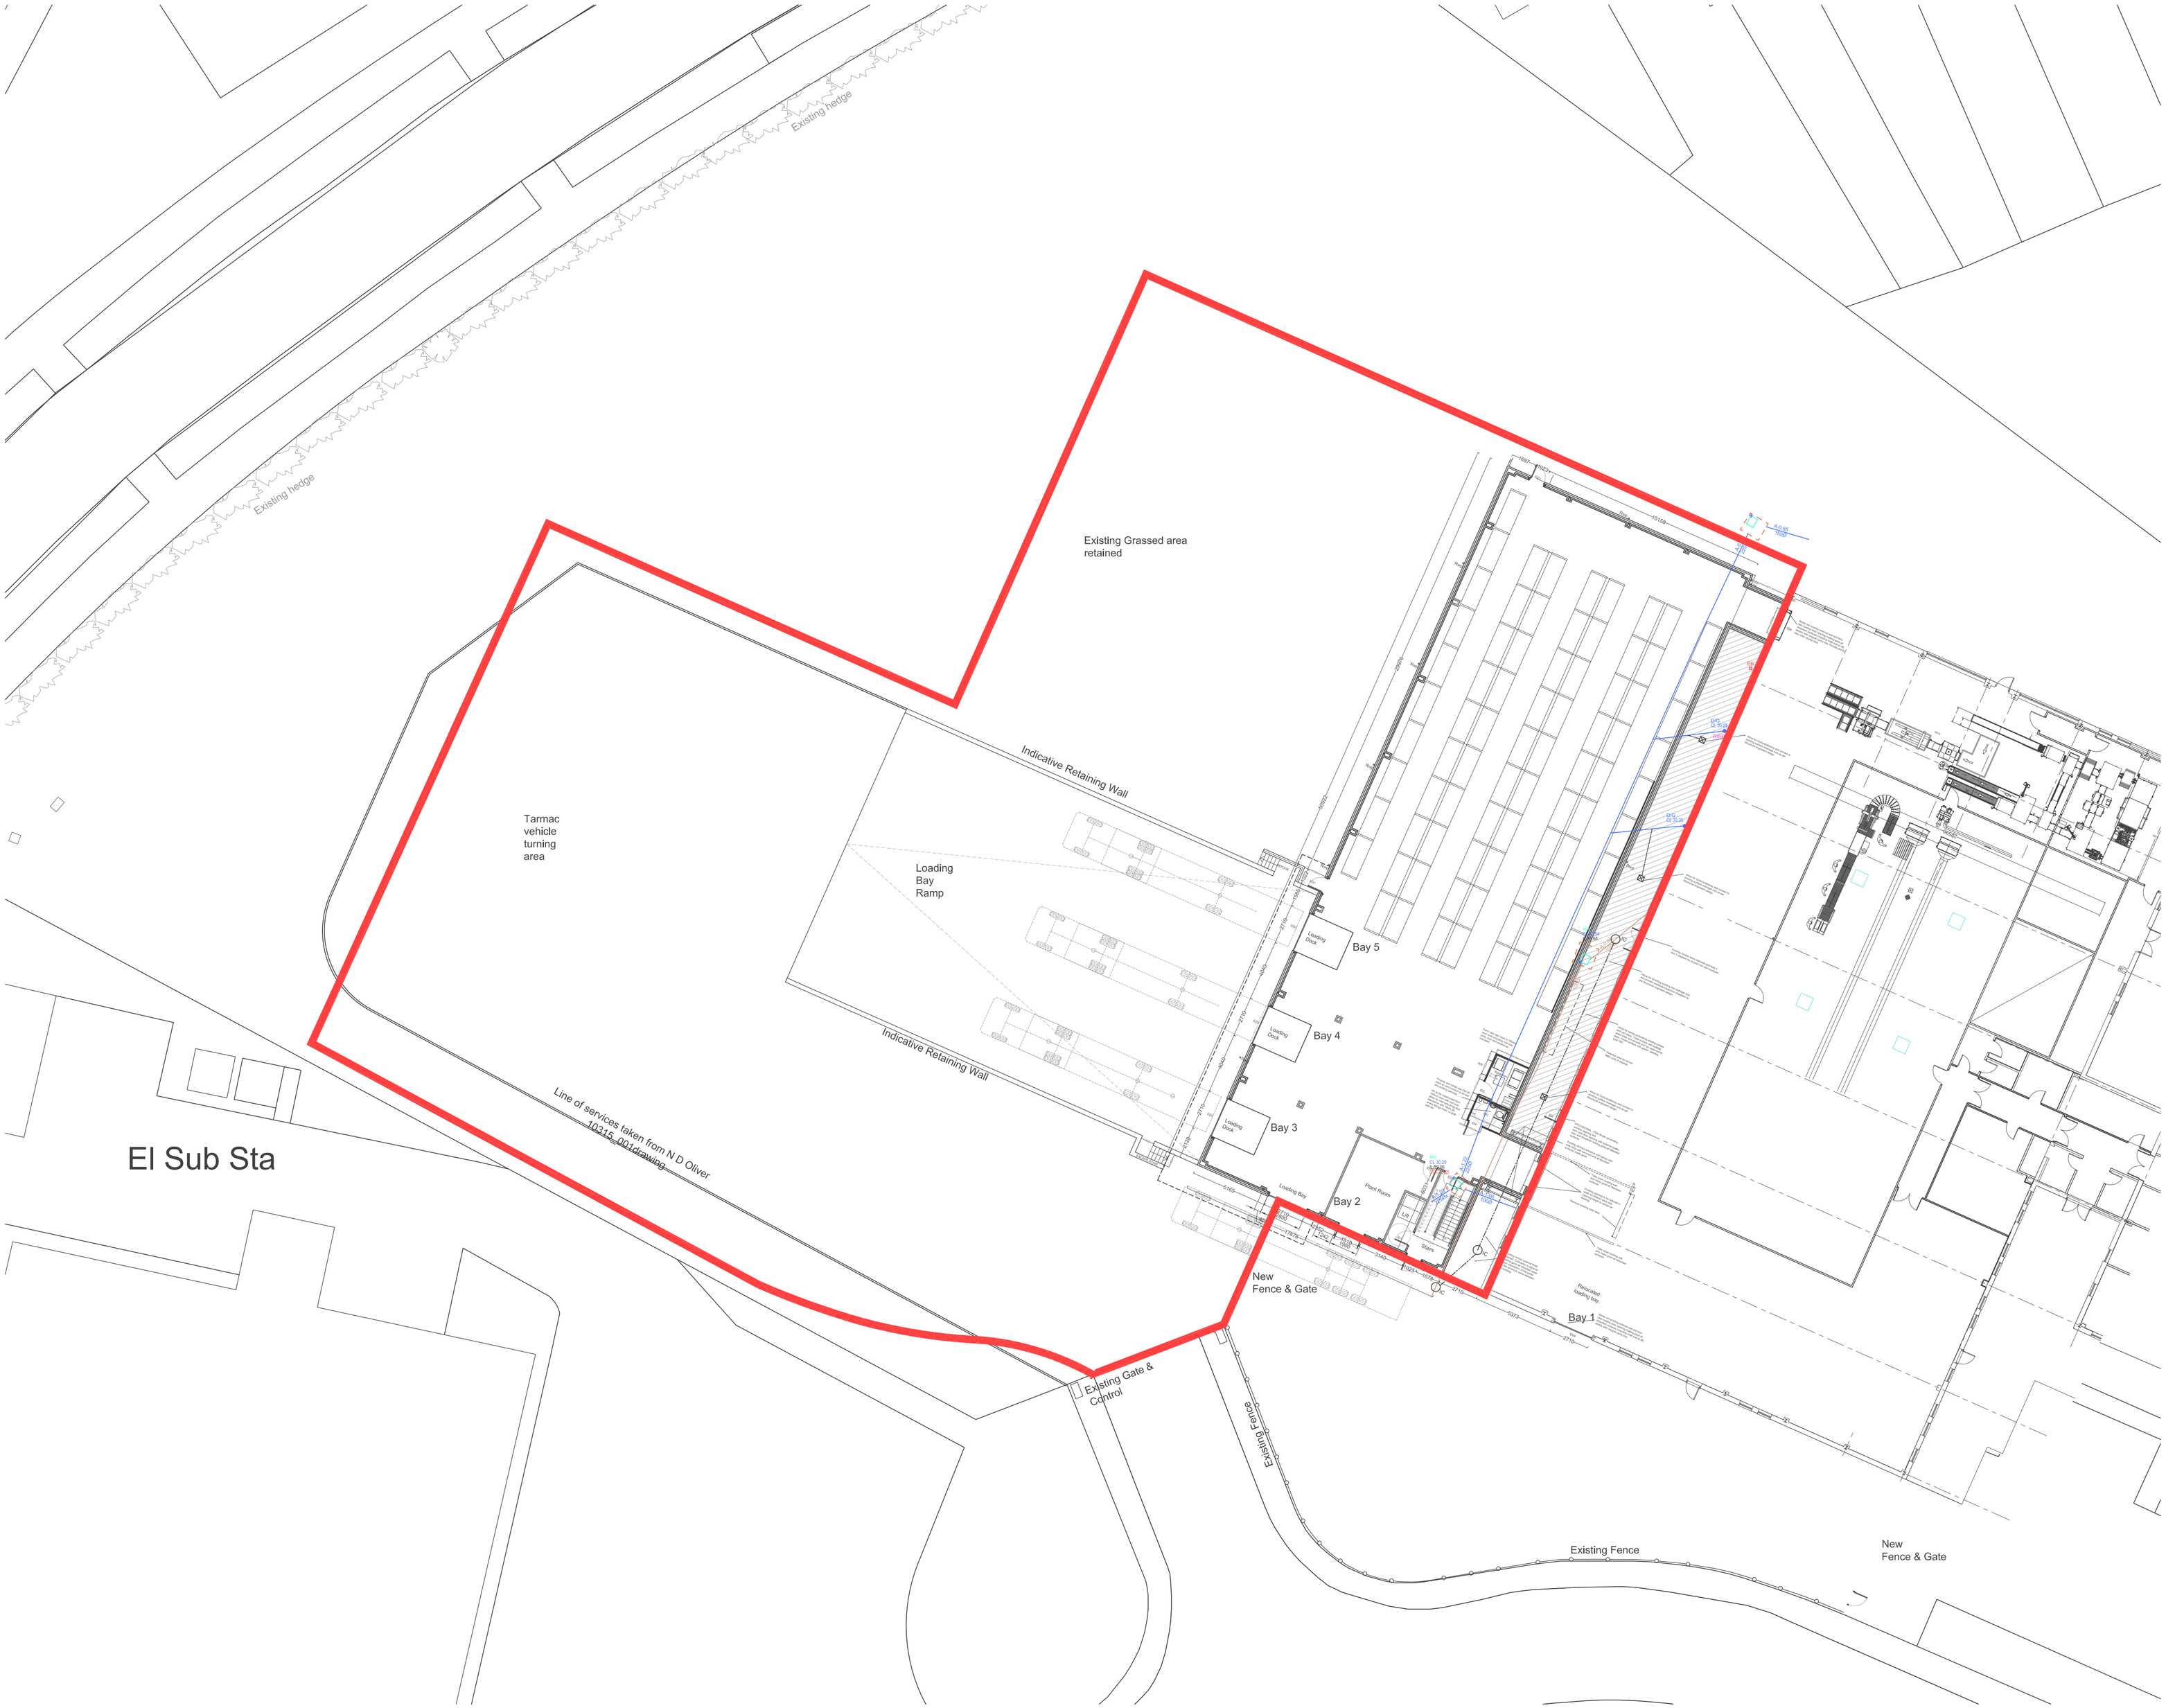

Proposed Site Plan 1:200

Notes

Jennings Design Associates take no responsibility for any dimensions obtained by scaling from this drawing. If no dimension is shown the recipient must ascertain the dimension specifically from the Architect or by site measurement. Supplying this drawing in digital form is solely for convenience and no reliance may be placed on digital data. All data must be checked against hard copy. Dimensions must be checked on site. Any discrepancies must be reported to the Architect immediately. This drawing is copyright of Jennings Design Associates

N

Rev	Description	Date	By
A	Red Boundary Line Amended	14.04.20	CM

j d a architects
info@jda-architects.com
www.jda-architects.com
manchester: 0161 336 5011
liverpool: 0151 665 0112

Client: Hologic

Project: Proposed Extension to Waters Building, Crewe Road, Wythenshaw

Project Status: PL - Planning

Scale:	@ original size	Date:	Drawn by:	Checked By:
1:200	A1	April 2020	CM	BJ

Project Number	Drawing Number		
1108	A	DR	008

Description	Rev
Proposed Site Plan (S73 Amendment)	A

0 2m 4m Scale 1:200

Z:\1108 - Crewe Road, Wythenshawe\Drawings\Live\jdas\1108_A_DR_008 ProposedS73SitePlan.dwg