


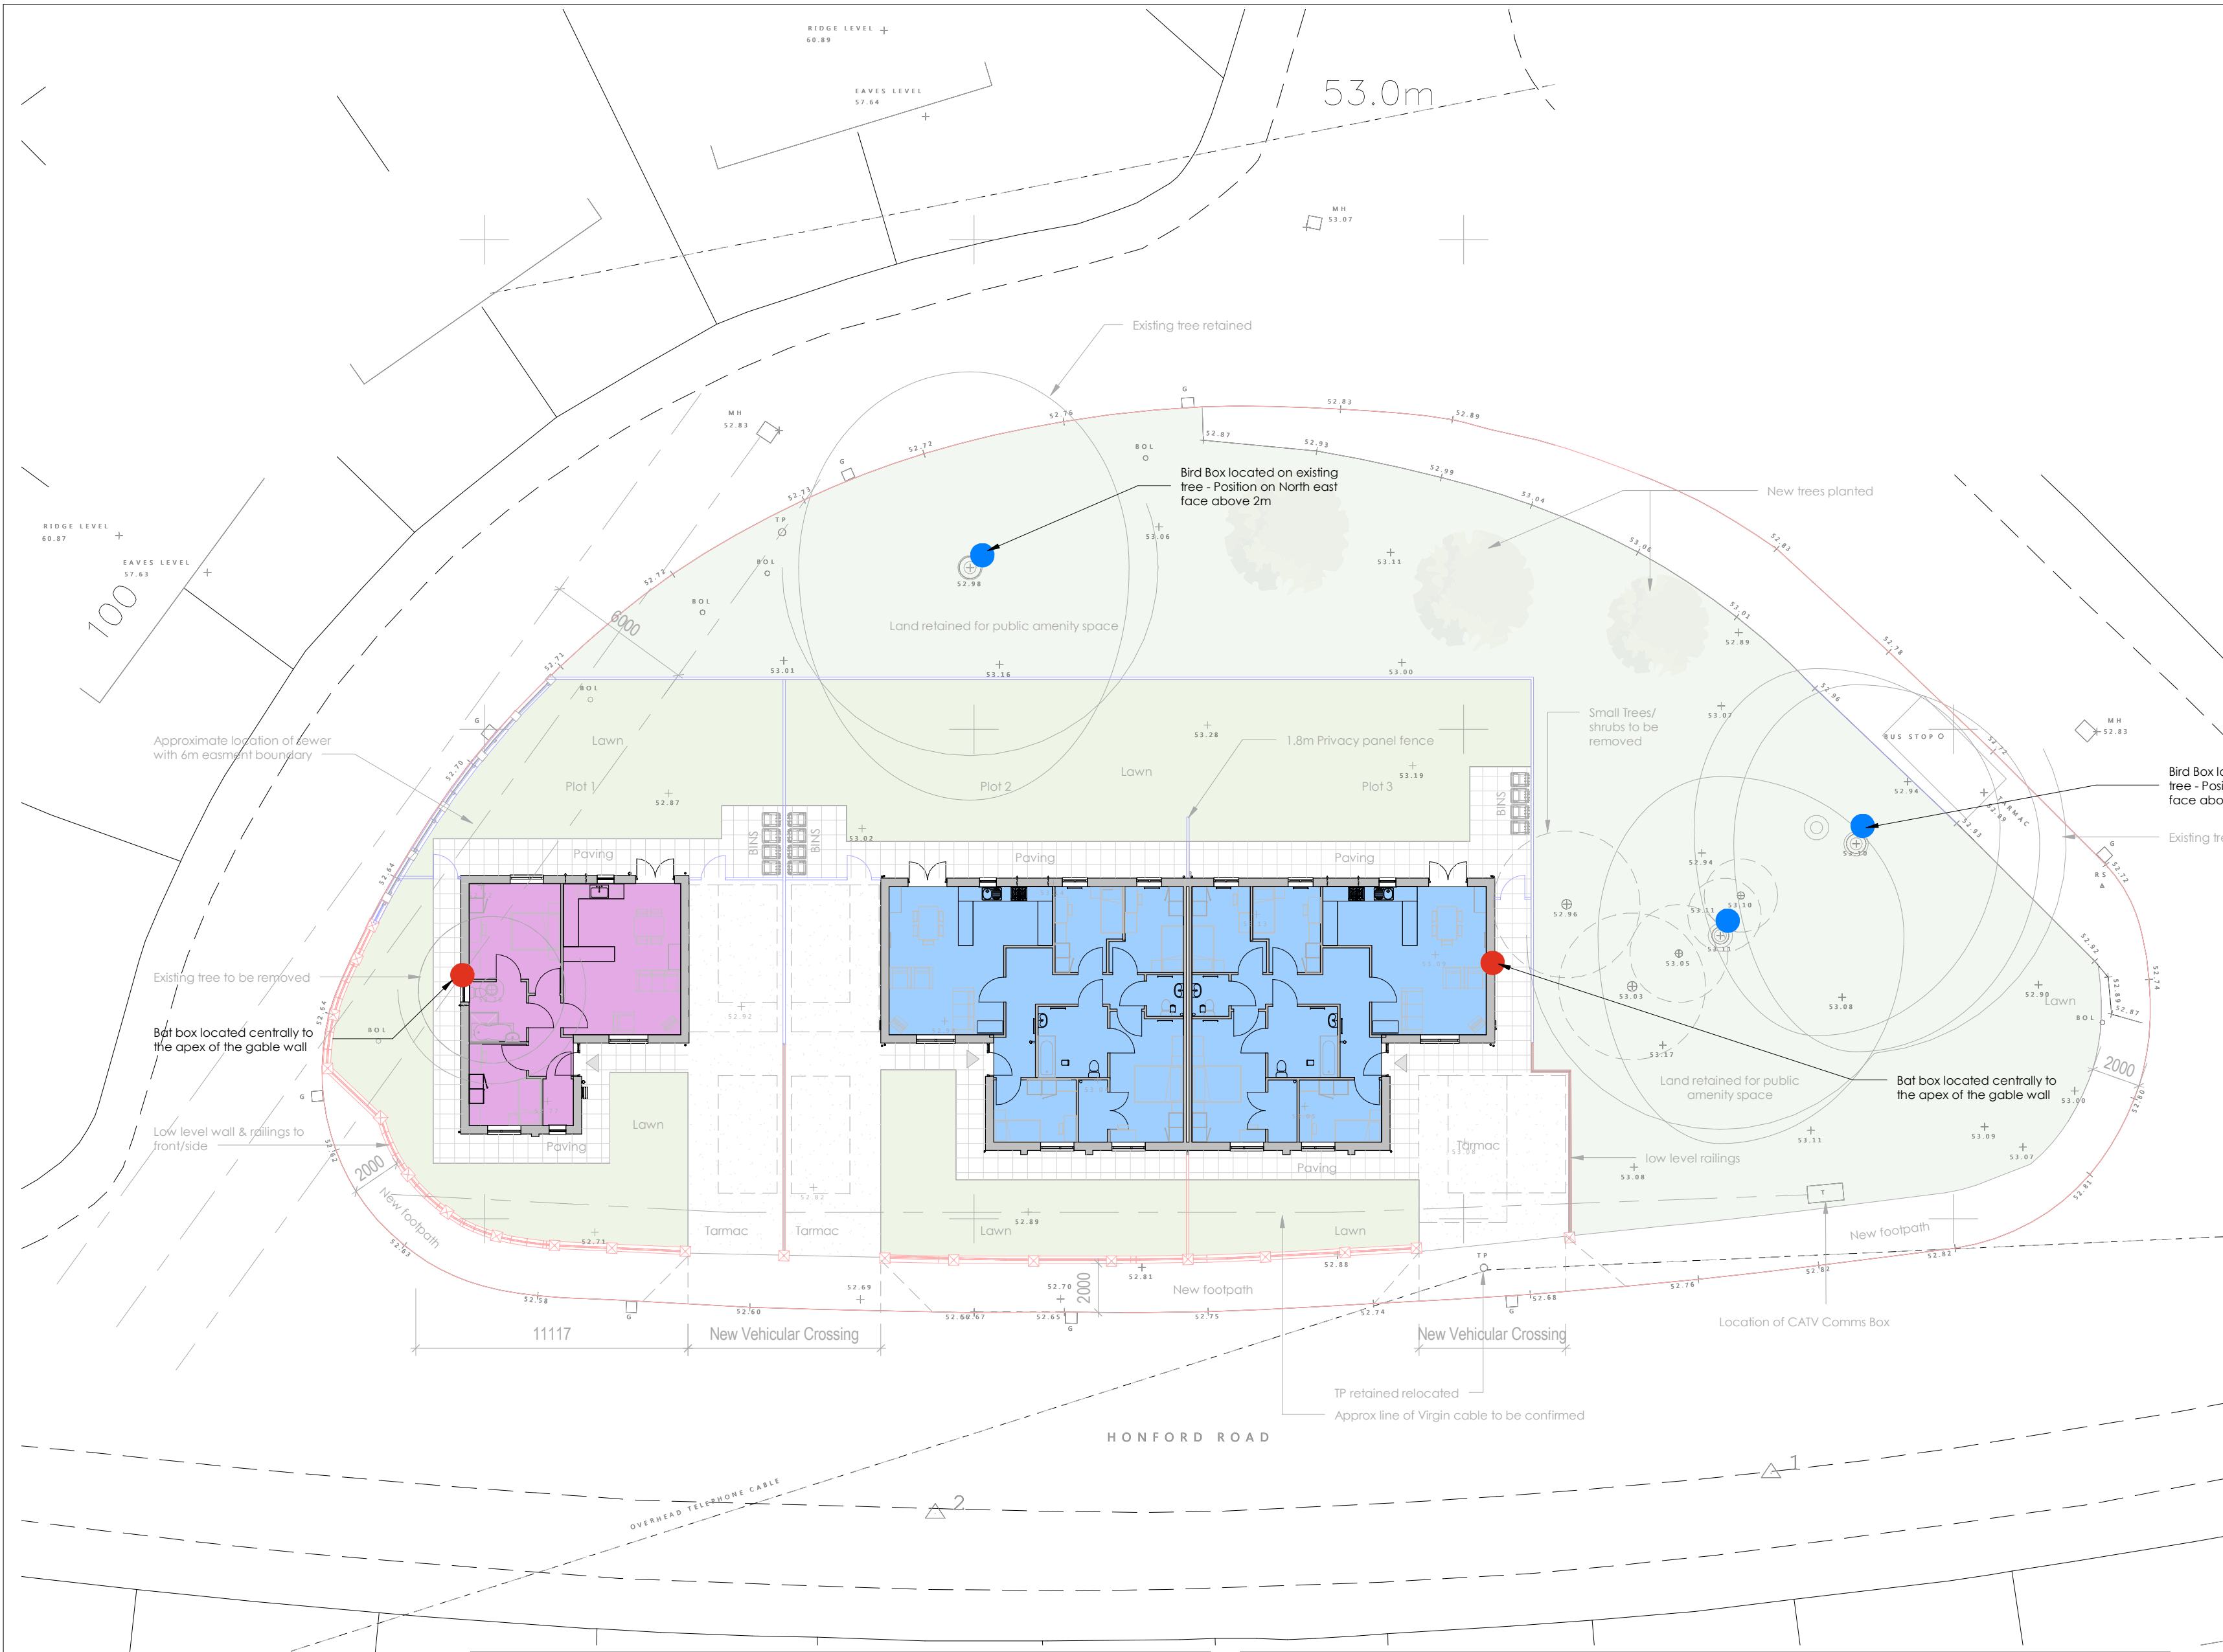

Bat Box Specification - 2 No Boxes Proposed

Sergovia Concealed Bat Box

- \* Height: 500mm
- \* Width: 210mm
- \* Depth: 160mm
- \* Roosting Chamber External Depth: 60mm
- \* Entrance Brick Height: 170mm
- \* Weight: 9.48kg
- \* Material: WoodStone

Boxes to be located centrally at gable apex in location highlighted on drawing

Bird Box Specification - 1 No Boxes Proposed

El Paso 34mm Nest Box

- \* Height: 305mm
- \* Width: 220mm
- \* Depth: 185mm
- \* Hole Size: 34mm
- \* Material: Flamed Wood Brown

This 34mm hole nest box is suitable for a family of sparrows and is also suitable for tits and flycatchers.


Bird boxes to be fixed above 2m in location shown on drawing

NOTES

- All dimensions and levels are to be checked on site.
  - Any discrepancies are to be reported to the architect before any work commences
  - This drawing shall not be scaled to ascertain any dimensions. Work to figured dimensions only.
  - This drawing shall not be reproduced without express written permission from AEW.
  - Title overlay drawings and ownership boundaries are produced using all reasonable endeavors. AEW cannot be responsible for the accuracy or scale discrepancy of base plans supplied to them.
  - All works are to be undertaken in accordance with Building Regulations and the latest British Standards.
  - All proprietary materials and products are to be used strictly in accordance with the manufacturers recommendations.
- This drawing contains the following model files: -
- S10404-AEW-XX-XX-M3-A-0001 [P0.1] [S0]

CDM 2015

Client notified of duties:  
Principal Designer:  
  
Unless noted below, all known hazards have been highlighted on the drawing:

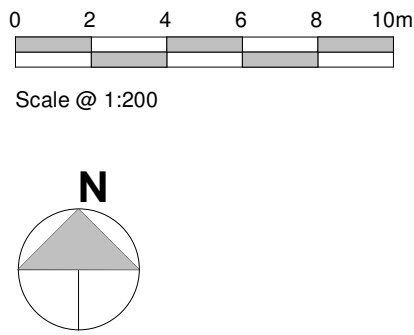

|                                           |                    |             |               |
|-------------------------------------------|--------------------|-------------|---------------|
| P1                                        | 18.02.20           | DS          | CK            |
| Issued to Condition Discharge Application |                    |             |               |
| REV                                       | Date               | Drawn by: - | Checked by: - |
| Status                                    | Purpose of Issue   |             |               |
| S2                                        | Planning Discharge |             |               |
| drawing stage                             | Planning           |             |               |
| client                                    |                    |             |               |

PJ Services

project

Broadoak Road - Site 2

drawing title

Biodiversity Proposal

|            |          |         |    |
|------------|----------|---------|----|
| date       | 18.02.20 | drawn   | DS |
| scale @ A2 | 1 : 200  | checked | CK |

Rev P1

S10404-AEW-XX-XX-DR-A-531

aew architects  
0161 214 4370  
www.aewarchitects.com

