


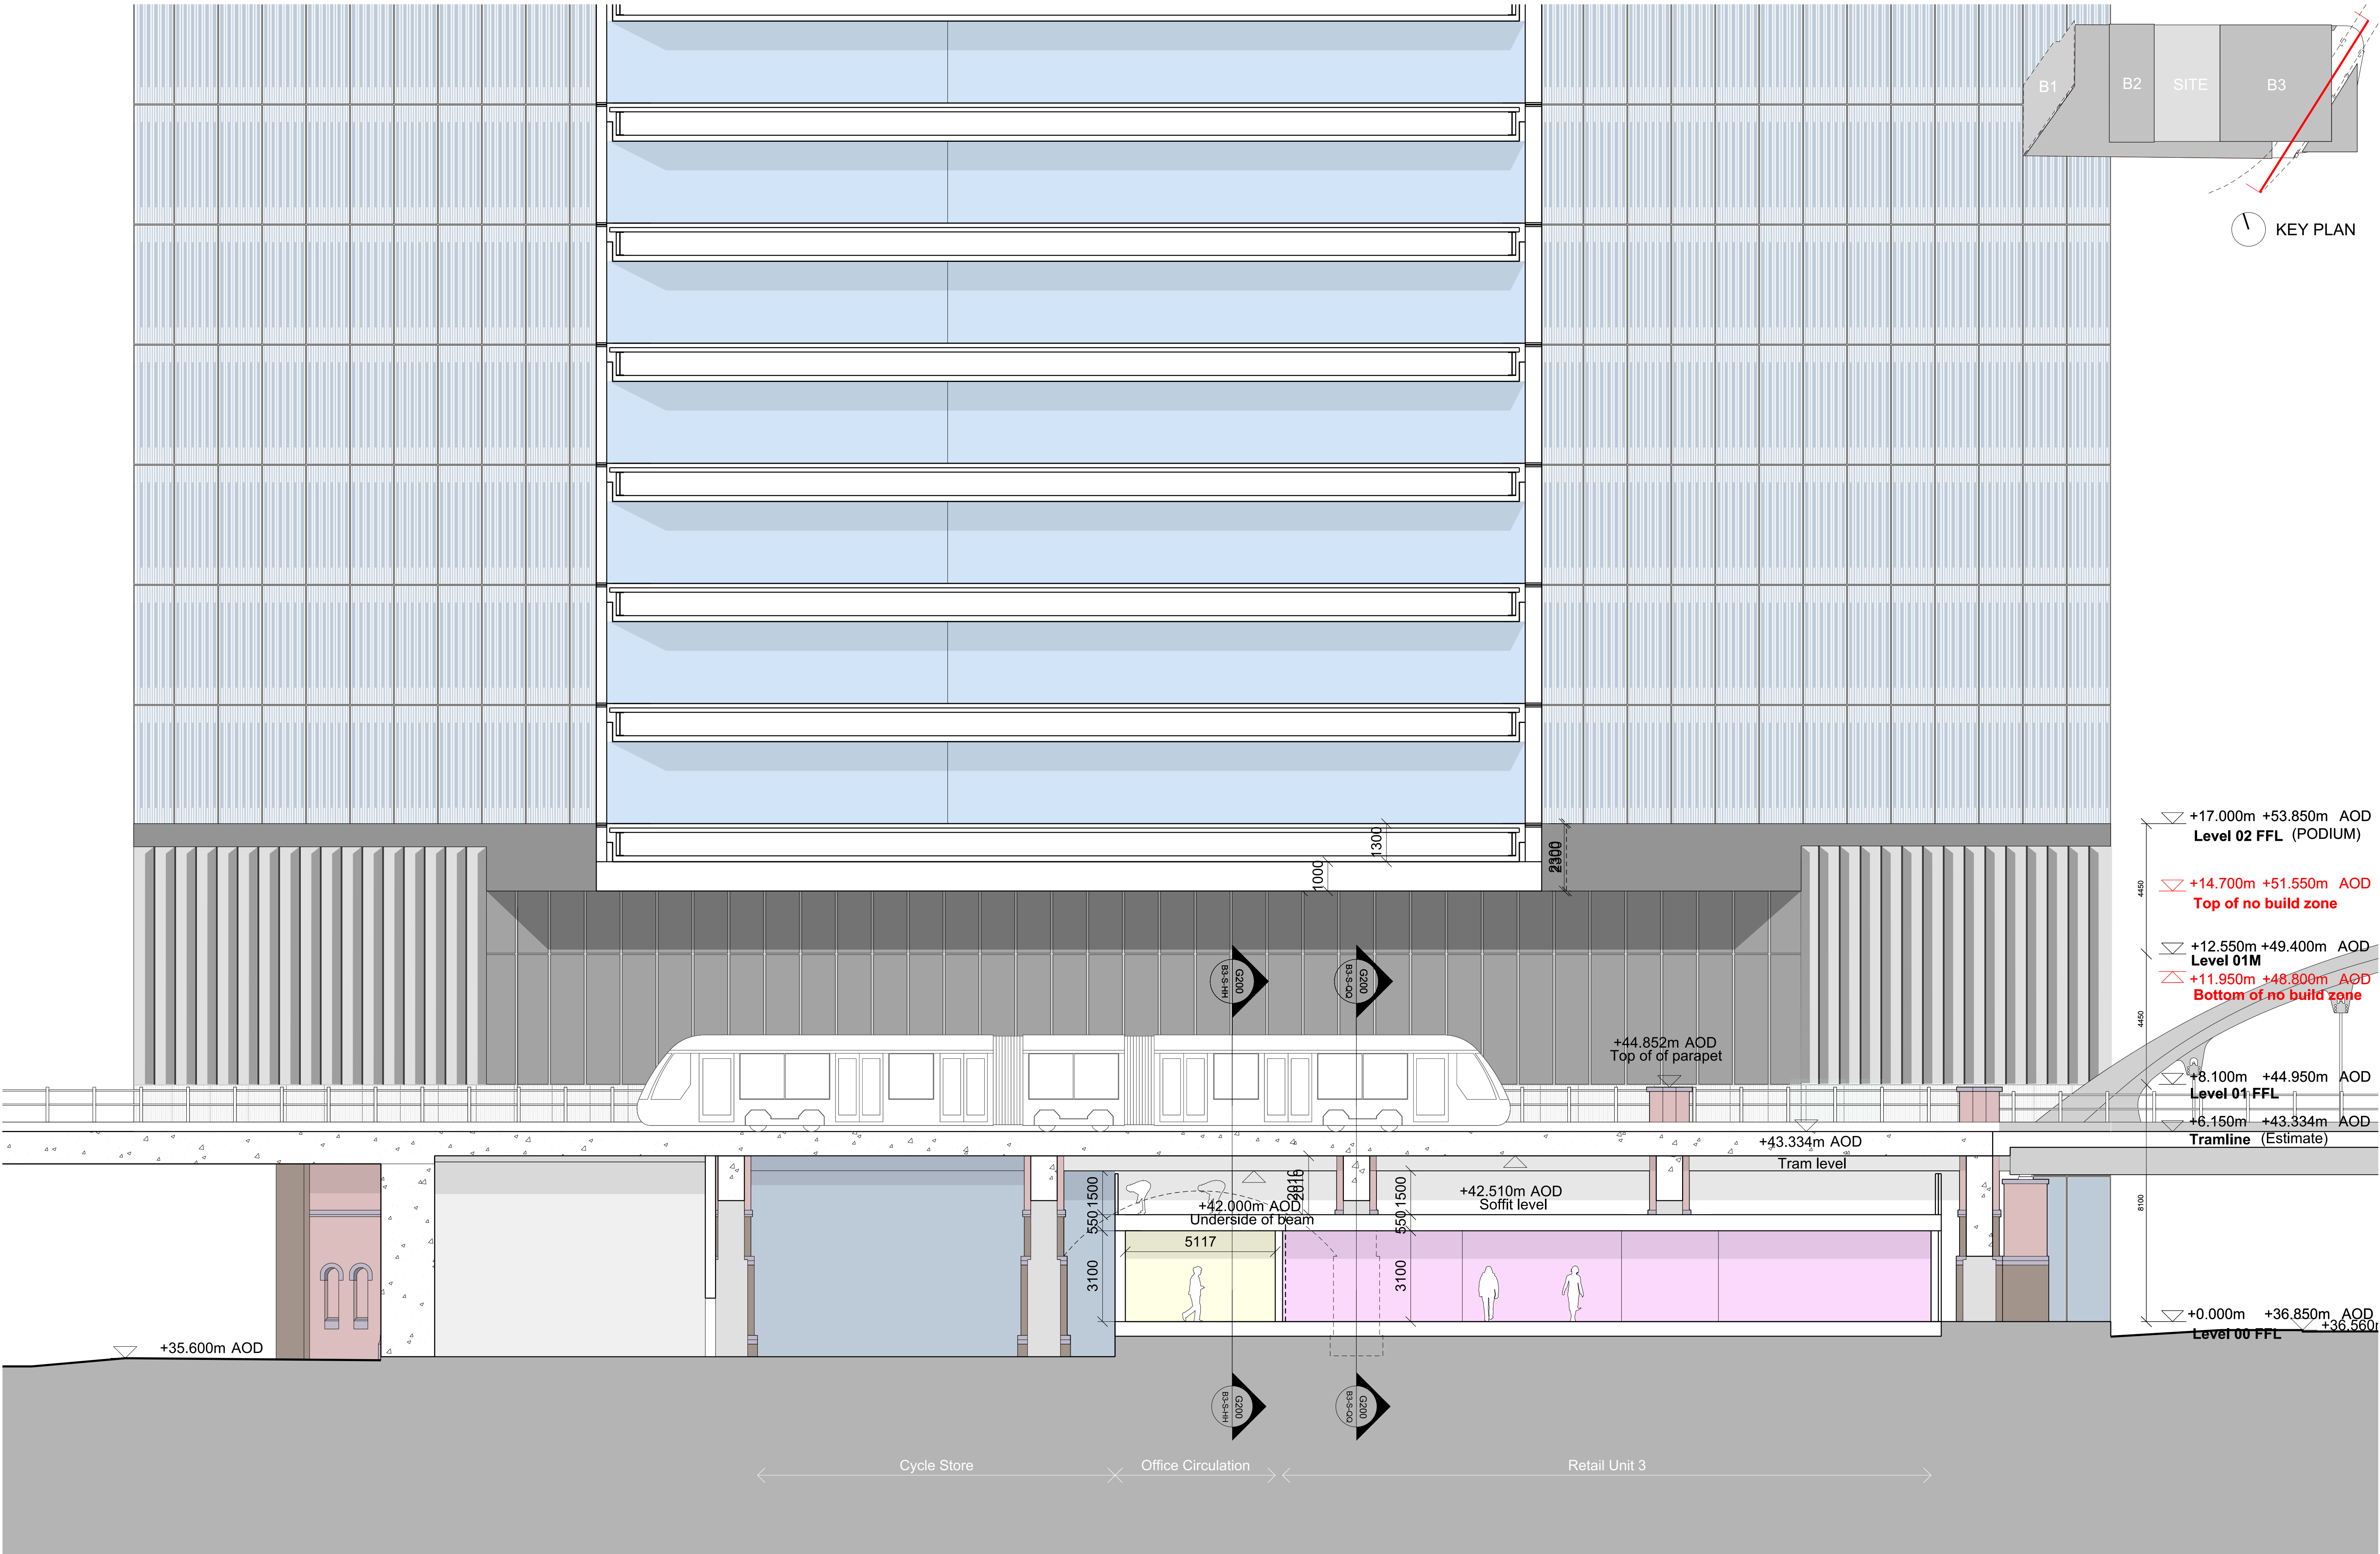

SIMPSONHAUGH AND PARTNERS LLP Note: This drawing is copyright. Do not scale off dimensions. All dimensions to be checked on site by contractor. Contractor to report any dimensional discrepancies, errors or omissions prior to commencing on site.	Rev	Date	Description	Rev	Date	Description	North	Project Title Former Bauer Millett Site Drawing Title Building 3 - Section EE	Status		Planning		SimpsonHaugh AND PARTNERS MANCHESTER Barracks, 4 Cornhill St Manchester M1 4BQ +44 (0)161 835 2343 www.simpsonhaugh.com LONDON 3-8 Roberts Place London EC1R 7BB +44 (0)20 7546 4000 mail@simpsonhaugh.com		
	00	17-03-2017	Planning issue						Scale	1:200 @ A3	1:100 @ A1	Date		March 2017	
	01	30-04-2020	Minor Material Amendment Application						Job No	10053	Drawing No	10053-B3-A-B5D9-G200-S-EE-001		Revision	01