



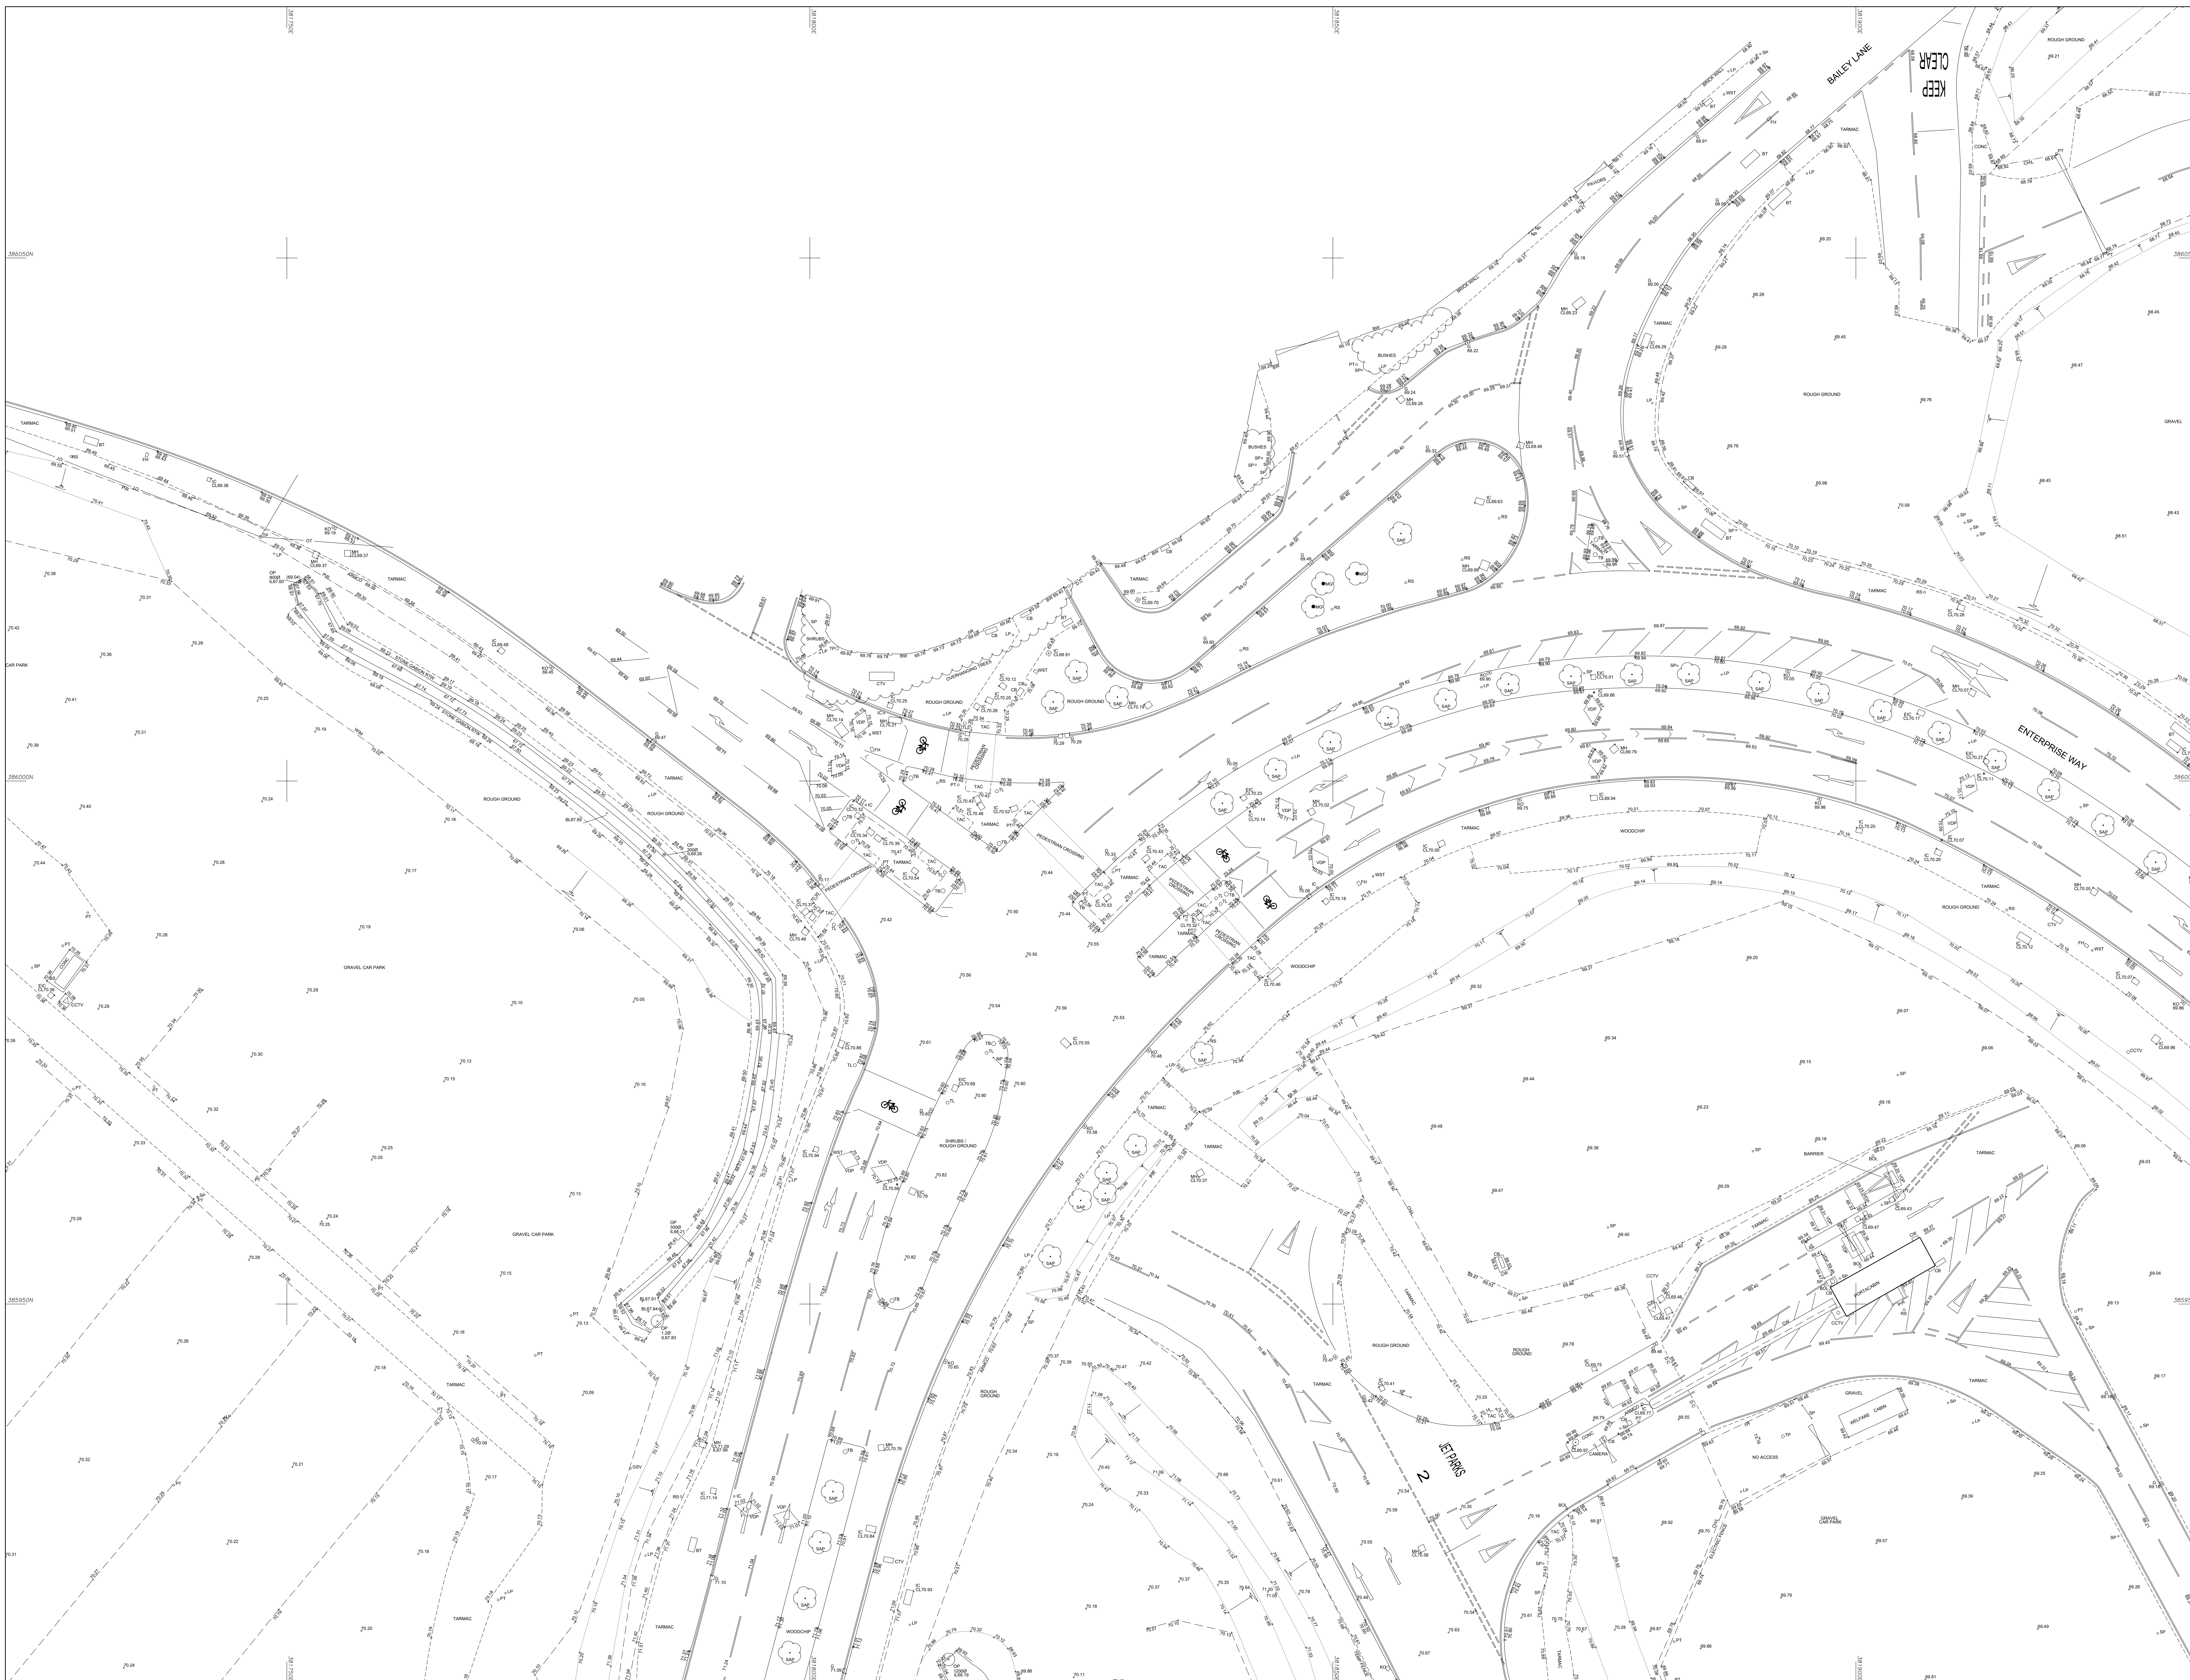

© Survey Operations Limited 2018
Reproduction in whole or in part by any means
is prohibited without the prior permission of
Survey Operations Limited.

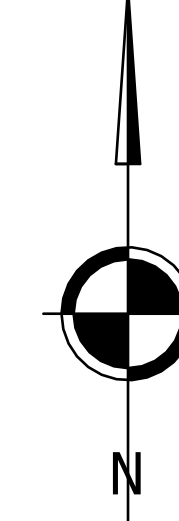

Note:

All levels relate to Existing Site Datum

Orientation to Existing Site Grid.

Survey Control Markers established for Mapping purposes only and should not be used for Construction without the written approval of Survey Operations Ltd.

SURVEY STATIONS		
	<u>(Easting)</u>	<u>(Northing)</u>
PA1	3819.1583	3557.3833
PA2	3816.6655	3557.1877
PA3	3818.7829	3560.5434
PA4	3815.1502	3559.1212
BCG011	3817.9429	3557.5605
BCG012	3816.6581	3557.4040
MP1	3821.1634	3558.8996
MP2	3822.0221	3557.7546
MP3	3822.9862	3557.6546
MP4	3822.6194	3556.6635
MP5	3825.9373	3556.6635
MP6	3822.0220	3558.3030
M1	3820.1911	3557.6226
M2	3821.6365	3556.6226
M3	3821.5975	3556.6226
M4	3821.9497	3556.6569
M5	3821.5975	3556.6226
M6	3821.2635	3557.1049
M7	3821.1235	3557.1049
M8	3821.1189	3557.5139
M9	3820.0819	3557.5139
M10	3820.0842	3557.9032
M11	3820.0915	3558.1512
M12	3821.7717	3558.6899
M13	3820.0908	3558.5532
M14	3820.3432	3558.5532

Area within bold, dashed line surveyed
July 2018 and added to Survey Operations
drawing 18A284.

Revision - Date - Description
A - 14/09/18 - Additional survey work added

[illegible]

1	2	
3	4	5
6	7	8

Sheet Layout

Survey

Client	
RDC Consulting	
Drawing Title	
Topographical Survey of Land at: Manchester Airport City North Tree Manchester	
Sheet 1 of 8	
Scale(s)	1:200
Date	JUL 18
Job Number	18E137
Surveyor	
Drawn	
Checked	

Sheet Size & Drg Number & Revision
A0 18E137/001 A