

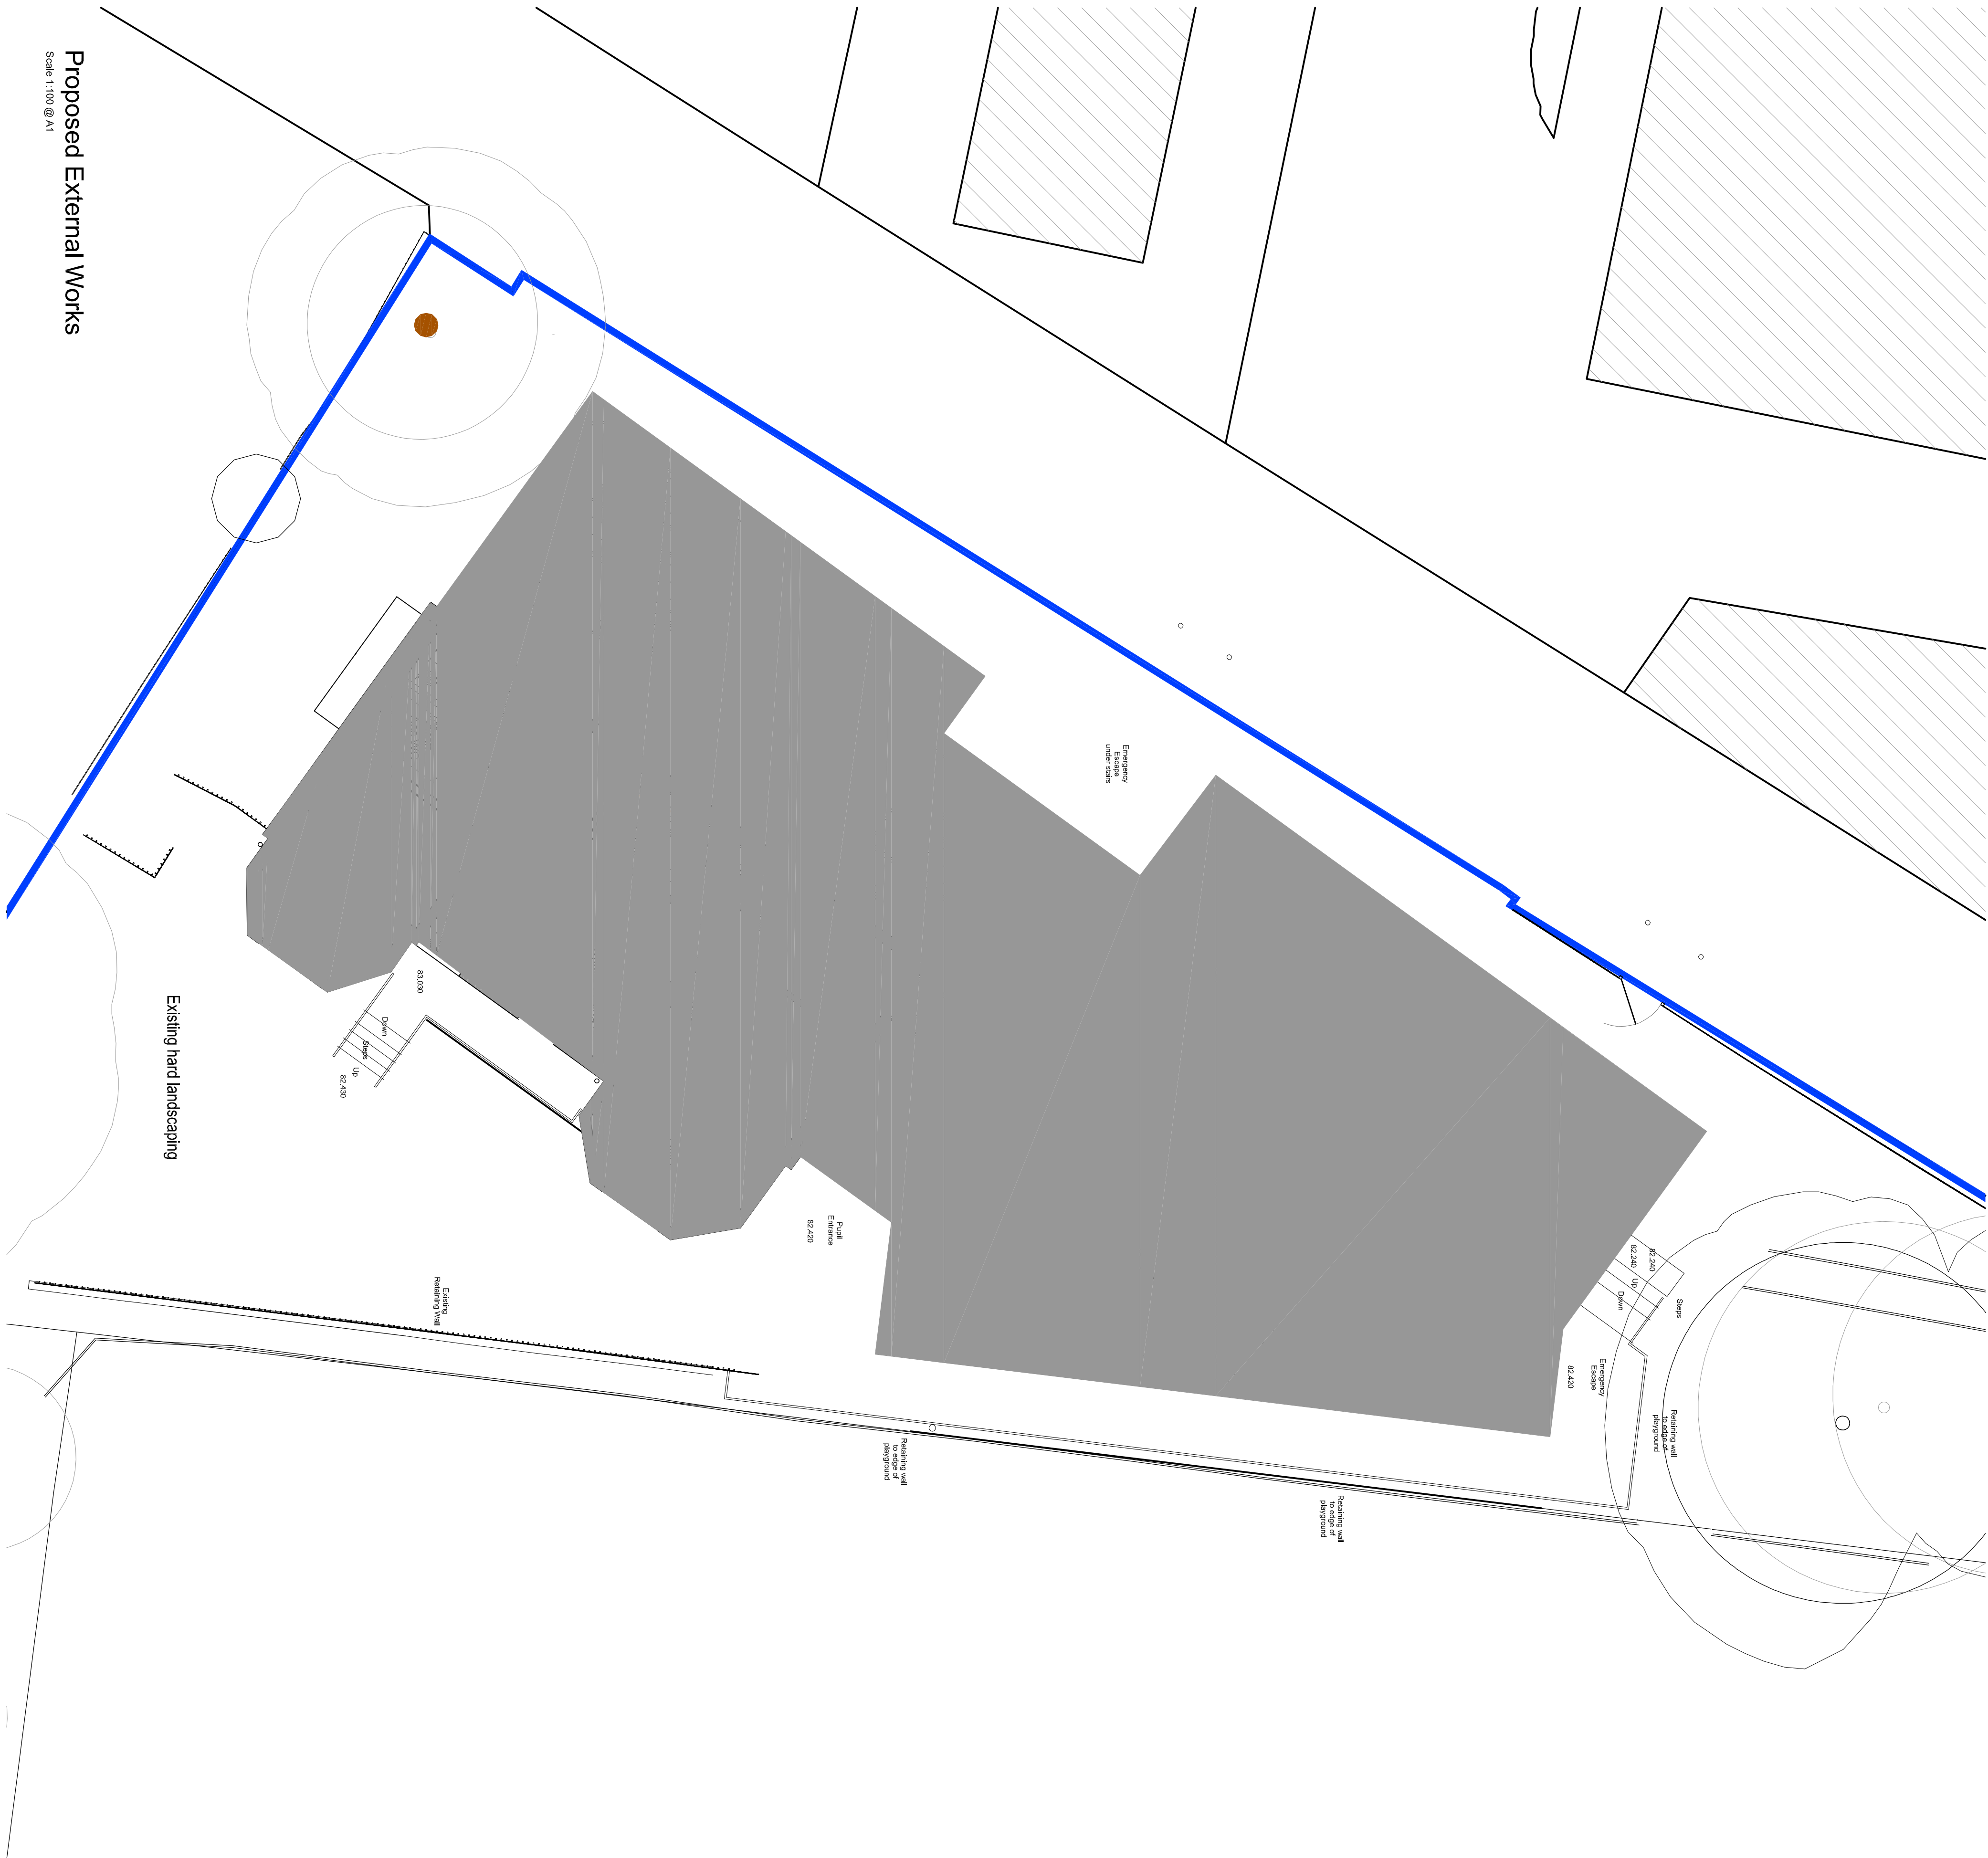



THIS DRAWING READ IN CONJUNCTION WITH :

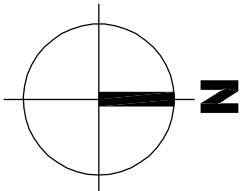

Existing Playground

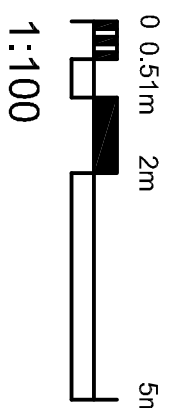

A	Revised following Review	13.02.2020	ASN	SB
	Description	Date	Dr by	App by
Rev				
originality		date created	Approved by	
ASN		24.10.19	SB	

AHR Building Consultancy Ltd
5th Floor
55 Princess Street
Manchester
M2 4EW
United Kingdom

T +44(0)161 8287900
E manchester@ahr-global.com
www.ahr-global.com

King David High School

Replacement Girls Yavneh building

Proposed External Works

project number	scale	@A1
2015.00871.006	1:100	
drawing number	rev	issue status
90.004	A	Planning

notified immediately of any discrepancy. This drawing is copyright and remains the property of A-T-1.