


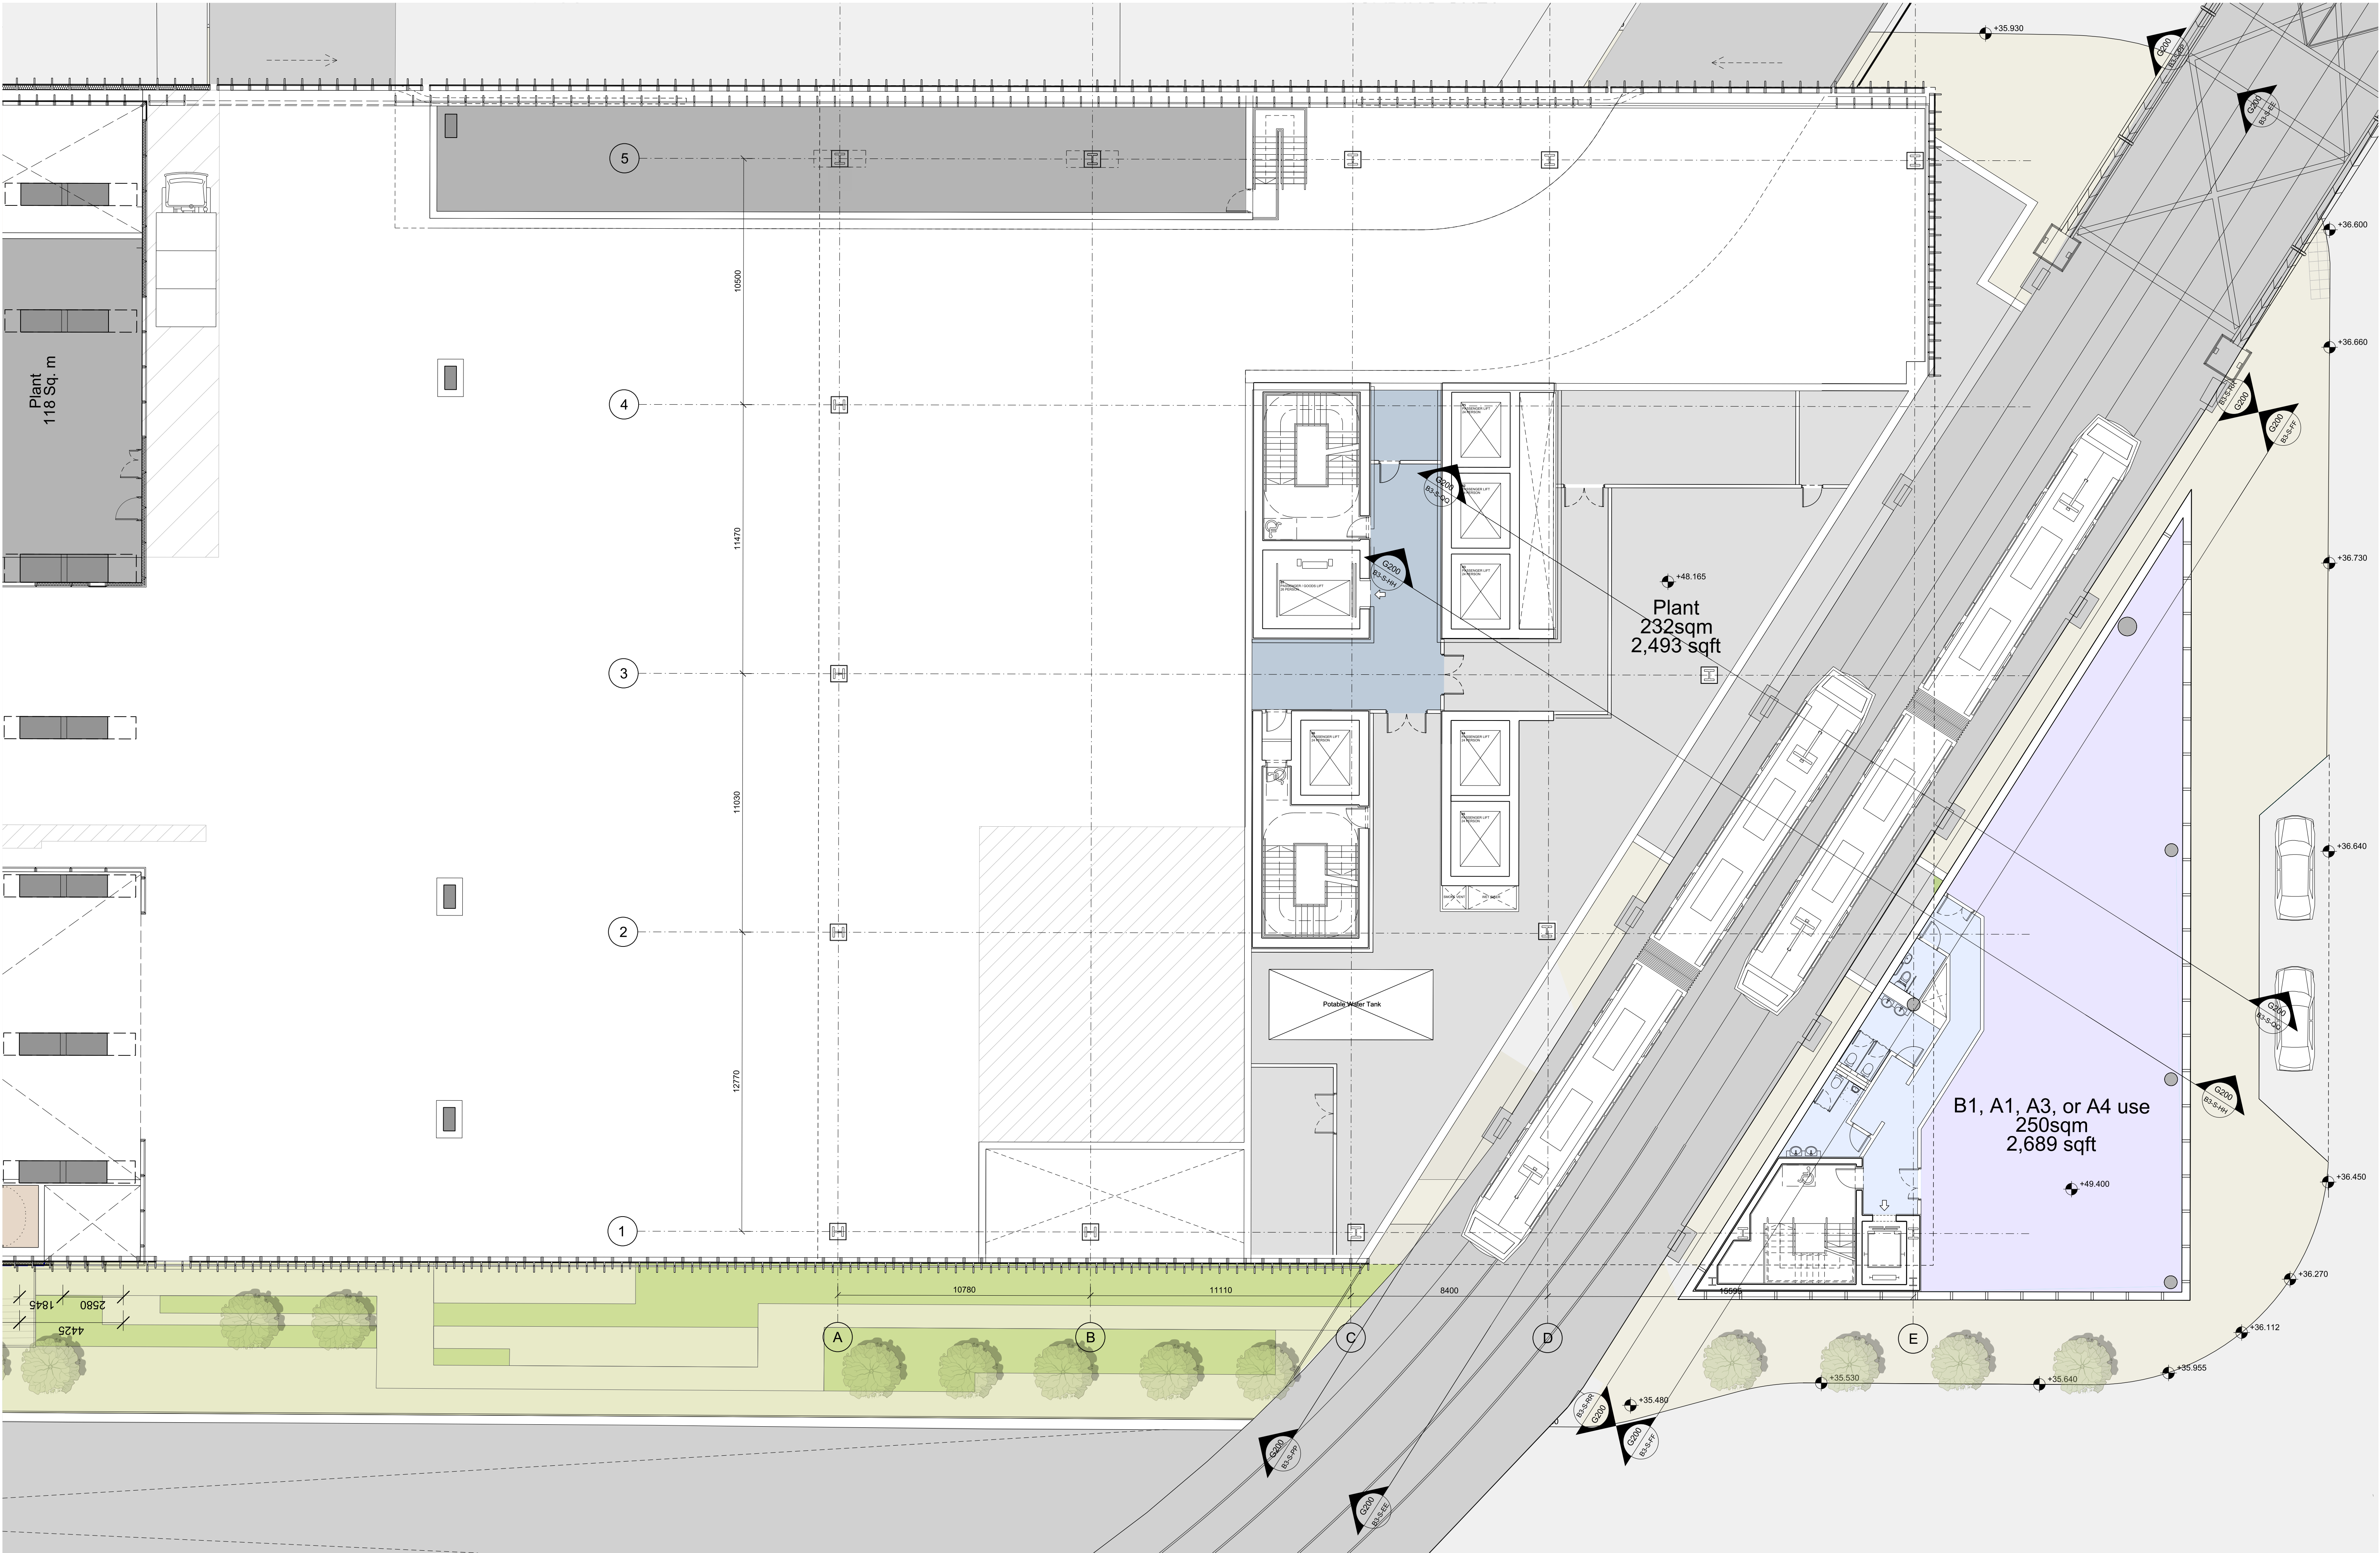

This drawing is copyright Do not scale off dimensions. All dimensions to be checked on site by contractor. Contractor to report any dimensional discrepancies, errors or omissions prior to commencing on site.	Rev	Date	Description	Rev	Date	Description	Rev	Date	Description	North	Project Title			Status		
	00	17-03-2017	Planning Issue								Former Bauer Millet Site			Planning		
	01	13-07-2017	Change of Use								Scale 1:250 @ A3 1:125 @ A1 Date March 2017			Revision 02		
	02	30-04-2020	Minor Material Amendment Application													
											Job No 10053			Drawing No 10053-B3-A-B5D9-G200-P-01M-001		
											Building 3 - First Floor Mezzanine Plan					

MANCHESTER
Riverside, 4 Commercial St
Manchester M16 4BQ
+44 (0)161 835 2345
www.simpsonhaugh.com

LONDON
5-8 Roberts Place
London EC1R 6BB
+44 (0)20 7549 4000
mail@smpsonhaugh.com