
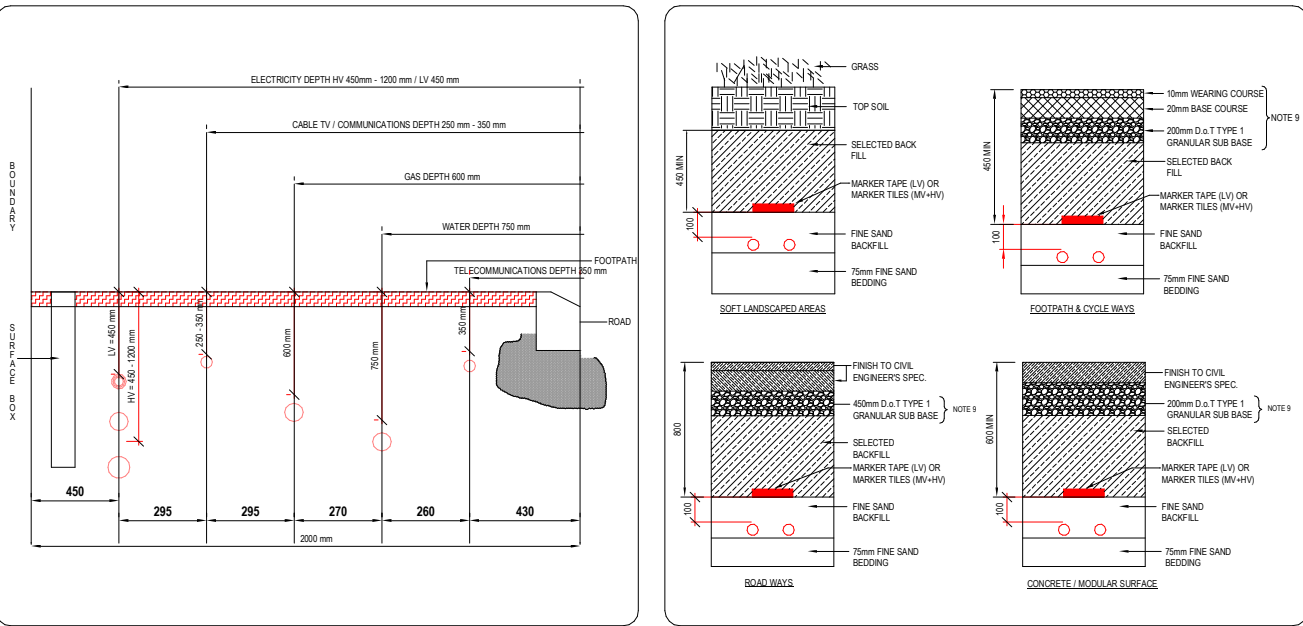


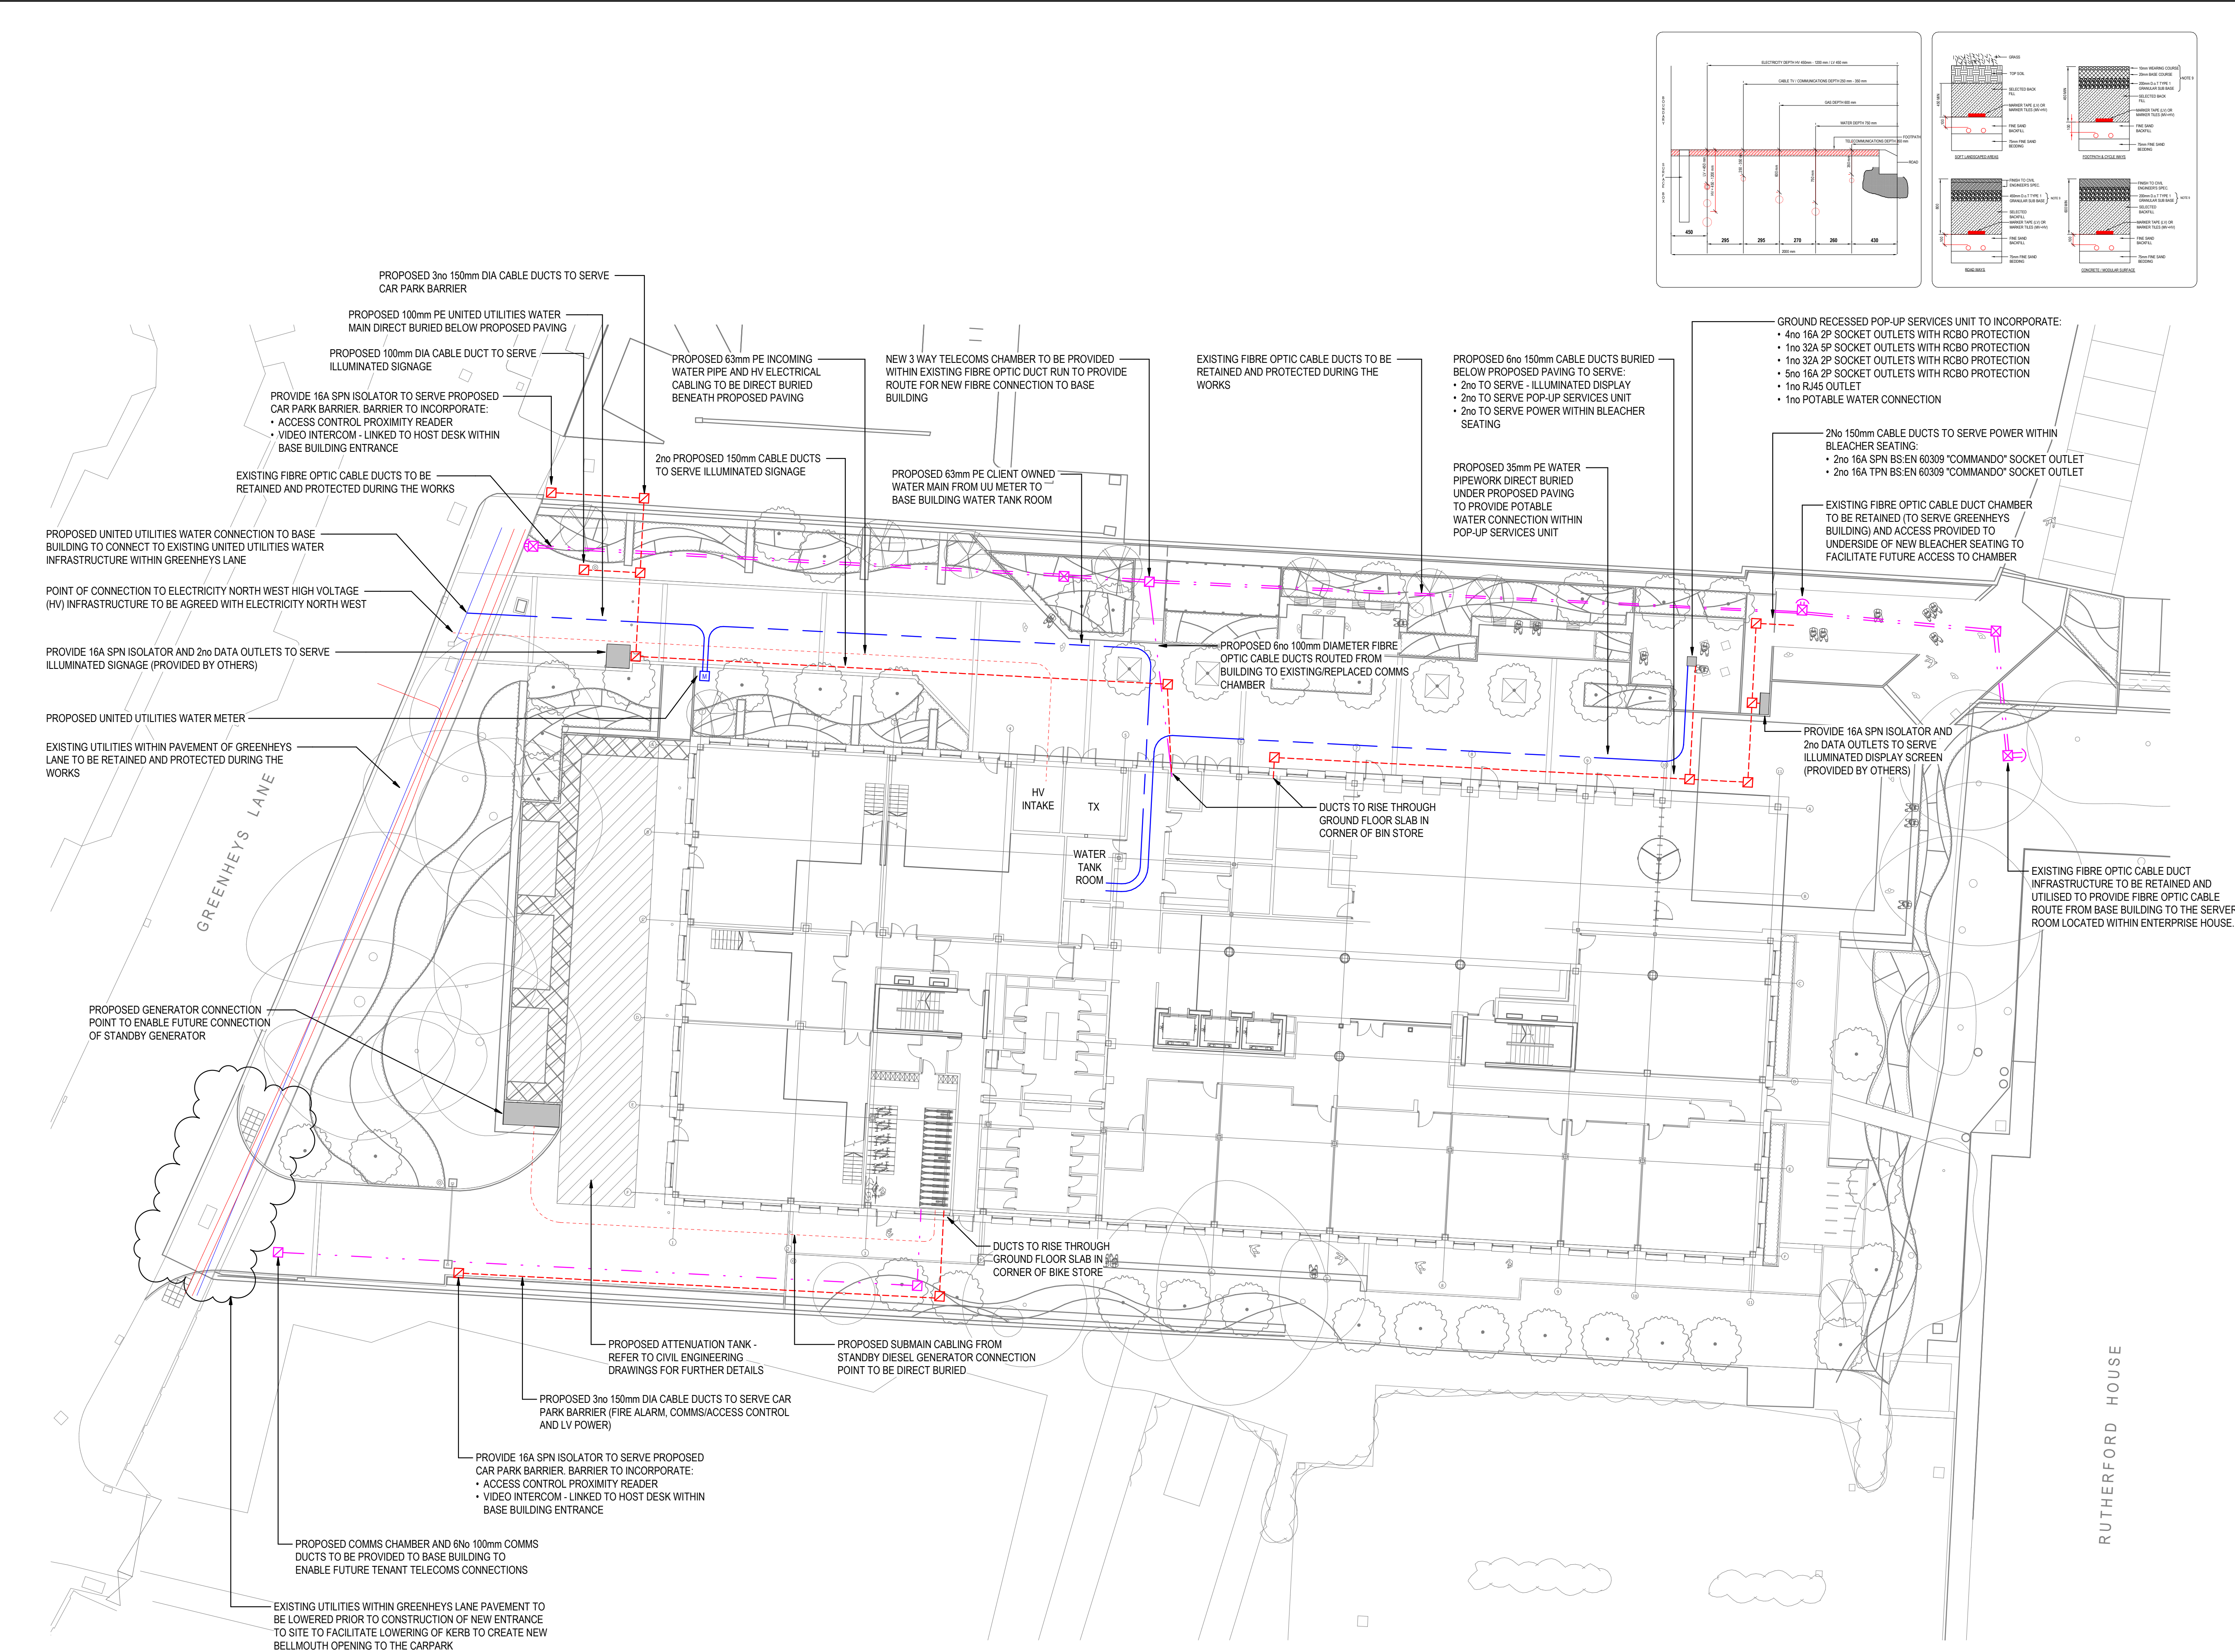

© Buro Happold Limited or its group companies.
All rights reserved. Buro Happold and its group companies assert (unless otherwise agreed in writing) their rights under 1.7.7 to 1.8 of the Copyright, Designs and Patents Act 1988.

DO NOT SCALE THIS DRAWING.

SAFETY HEALTH AND ENVIRONMENTAL INFORMATION

IN ADDITION TO THE HAZARDS/RISKS NORMALLY ASSOCIATED WITH THE TYPES OF WORK DETAILED ON THIS DRAWING, NOTE THE FOLLOWING:

CONSTRUCTION

REFER TO RECORD OF SIGNIFICANT HEALTH AND SAFETY RISKS

MAINTENANCE/CLEANING/OPERATION

REFER TO RECORD OF SIGNIFICANT HEALTH AND SAFETY RISKS

DECOMMISSIONING/DEMOLITION

REFER TO RECORD OF SIGNIFICANT HEALTH AND SAFETY RISKS

Notes

- THIS DRAWING IS TO BE READ IN CONJUNCTION WITH ALL OTHER DISCIPLINES, DRAWINGS, SCHEDULES AND SPECIFICATIONS, LEGENDS AND STANDARD DETAILS.
- THIS DRAWING IS COPYRIGHT AND SHALL NOT BE REPRODUCED WITHOUT PERMISSION.
- DIMENSIONS GOVERN ON ALL DRAWINGS AND DETAILS. SHOULD ANY DISCREPANCIES BE FOUND WITH THIS DRAWING AND ANY ASSOCIATED DRAWINGS OR SPECIFICATIONS THIS SHOULD BE BROUGHT TO THE ATTENTION OF THE M&E BUILDING SERVICES CONSULTANT IMMEDIATELY.
- UNLESS OTHERWISE STATED ALL DIMENSIONS ARE IN MILLIMETRES.
- DO NOT SCALE FROM THIS DRAWING.
- DIMENSIONS TO BE CHECKED ON SITE BEFORE ANY WORK IS PUT IN HAND OR PREFABRICATED.
- THIS DRAWING SHOULD ONLY BE USED FOR THE SPECIFIC SERVICES INTENDED.
- THIS DRAWING SHOWS THE DESIGN INTENT ONLY. THE CONTRACTOR SHALL BE RESPONSIBLE FOR THE FULL CO-ORDINATION OF THE SERVICES INDICATED ON THIS AND ALL OTHER SERVICES DRAWINGS.
- FINAL ACCESS AND SETTING OUT OF SERVICES SHALL BE AGREED BETWEEN THE ARCHITECT AND THE CONTRACTOR.
- THE PROJECT NOTES ARE TO BE READ IN CONJUNCTION WITH ALL RELEVANT TECHNICAL SPECIFICATIONS.
- WHERE SERVICES PASS THROUGH FIRE COMPARTMENTATION CEILING VOIDS, FLOOR VOIDS AND STRUCTURAL WALLS THE CONTRACTOR SHALL SLEEVE/SEAL THE OPENING WITH AN ACOUSTIC AND FIRE SEALANT APPROVED BY THE ARCHITECT.
- THE CONTRACTOR SHALL REFER TO THE ARCHITECT'S DRAWINGS FOR DETAILS OF FIRE COMPARTMENTATION.
- ALL LOCATIONS AND QUANTITIES OF MEP EQUIPMENT AND ACCESSORIES IS APPROXIMATE. FINAL LOCATIONS AND SETTING OUT IS TO BE COORDINATED WITH THE ARCHITECT DURING RIBA STAGE 4.
- ALL LOCATIONS OF EXISTING UTILITIES ARE APPROXIMATE AND ARE BASED UPON 'N D OLIVER & CO TOPOGRAPHICAL SURVEY DRAWING 08074/003 REV 0' DATED 21/03/2019.

T01	STAGE 4	13.02.20	ANTHONY
P01	STAGE 4 - FOR COMMENT	13.12.19	TS/MLW
Rev	Description	Date	Approved

D2 - STAGE 4

Status/Suitability of Drawing

**BUROHAPPOLD
ENGINEERING**

Please select an office address from the sheet properties

Email: 0043218@burohappold.com
Web: www.burohappold.com

Architect: **BRIDGE ARCHITECTS**

Project: **MSP BASE Building**

Dwg Title: **Proposed External Services Layout**

Job No: 0043218	Scale@A1 As indicated
Drawing No: -BA-BHE-01-XX-DR-N-8000	Revision T01