


1. DO NOT SCALE FROM THIS DRAWING - USE FIGURED DIMENSIONS ONLY
2. READ IN CONJUNCTION WITH ALL OTHER CONSULTANTS/SPECIALISTS DRAWINGS. REPORT ANY DISCREPANCIES BEFORE AFFECTED WORK COMMENCES
3. ALL SETTING OUT DRAWINGS TO BE CHECKED ON SITE BY CONTRACTOR BEFORE WORK COMMENCES
4. ALL WORKS TO BE CARRIED OUT IN ACCORDANCE WITH CURRENT BUILDING REGULATION, PLANNING REQUIREMENTS AND CODES OF PRACTICE. MATERIALS USED TO COMPLY WITH CURRENT BRITISH STANDARDS.
5. THIS DRAWING REMAINS COPYRIGHT OF ROOST ARCHITECTS. COPY/DISTRIBUTE ONLY WITH CONSENT OF ROOST ARCHITECTS


D
111B

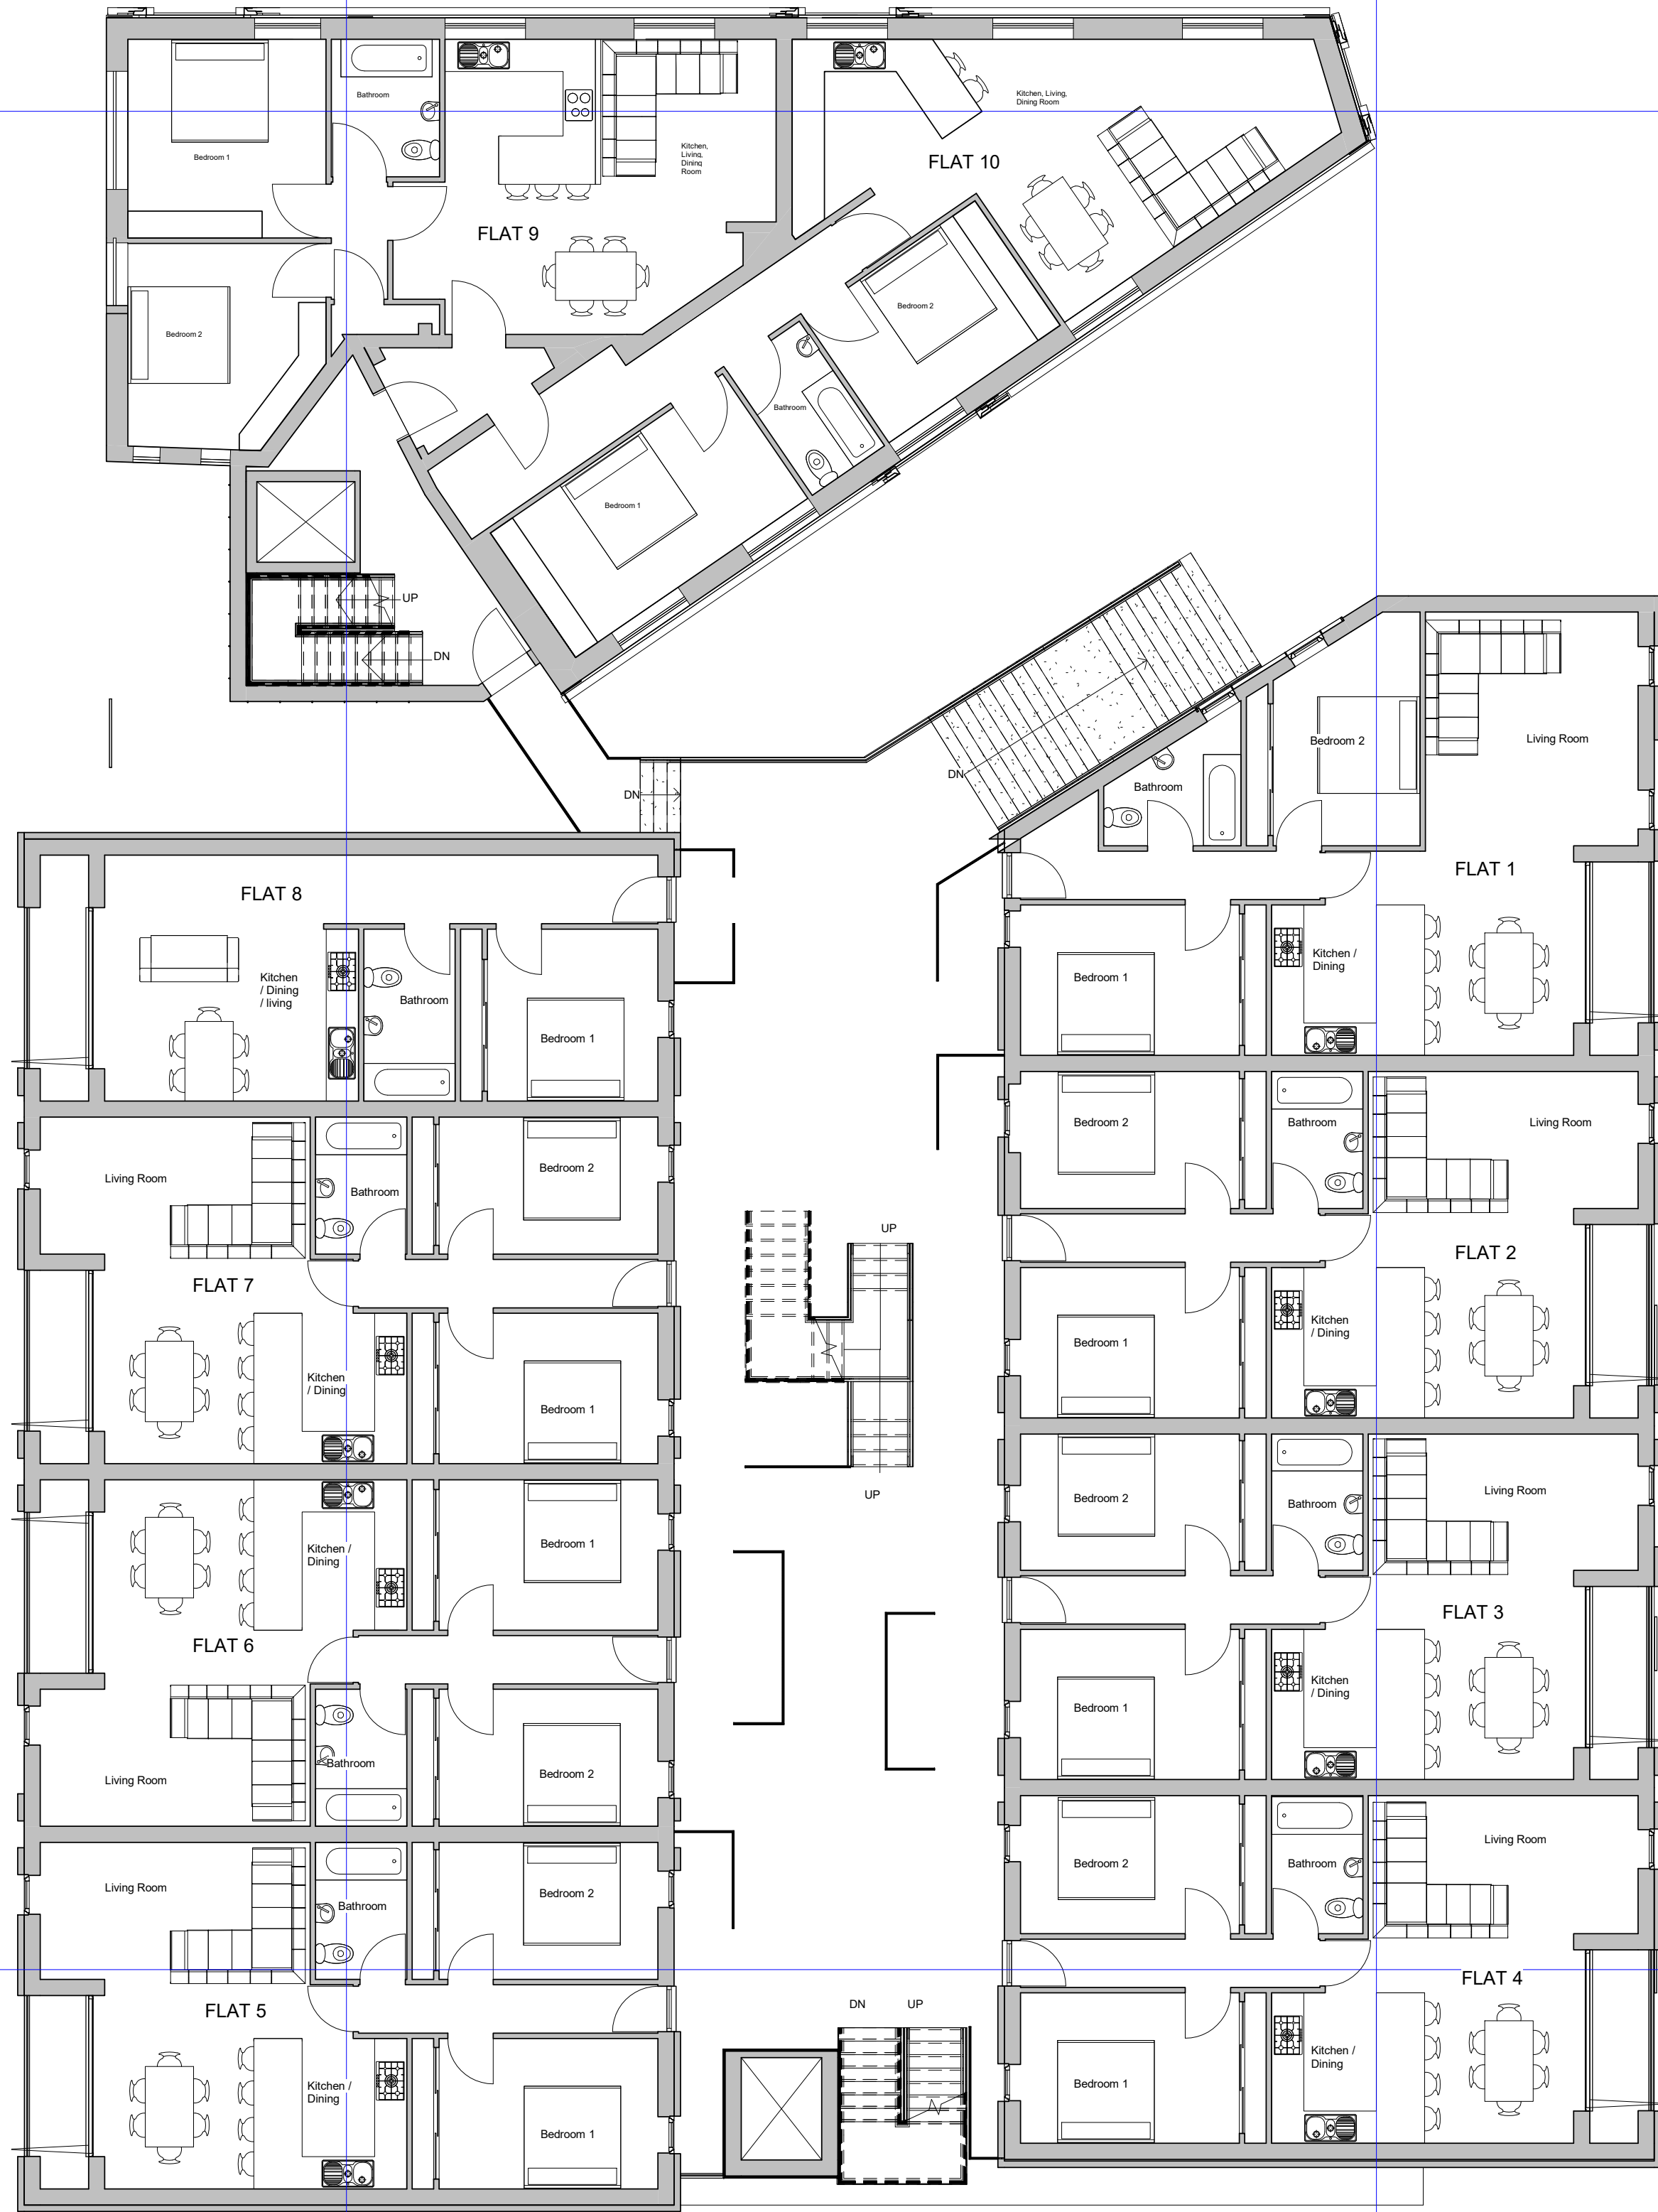

C
111B

B
110B

A
110B

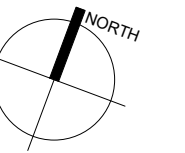

roost
architects.com

PROJECT	Junction Hotel Residential Development
TITLE	Proposed First Floor
NUMBER	2018-056- 103F
SCALE (A1)	1 : 100
DATE	08/29/19

\\roost\projects\2018\056-103F\Junction Hotel Residential Development\056-103F_Junction Hotel Residential Development.dwg