



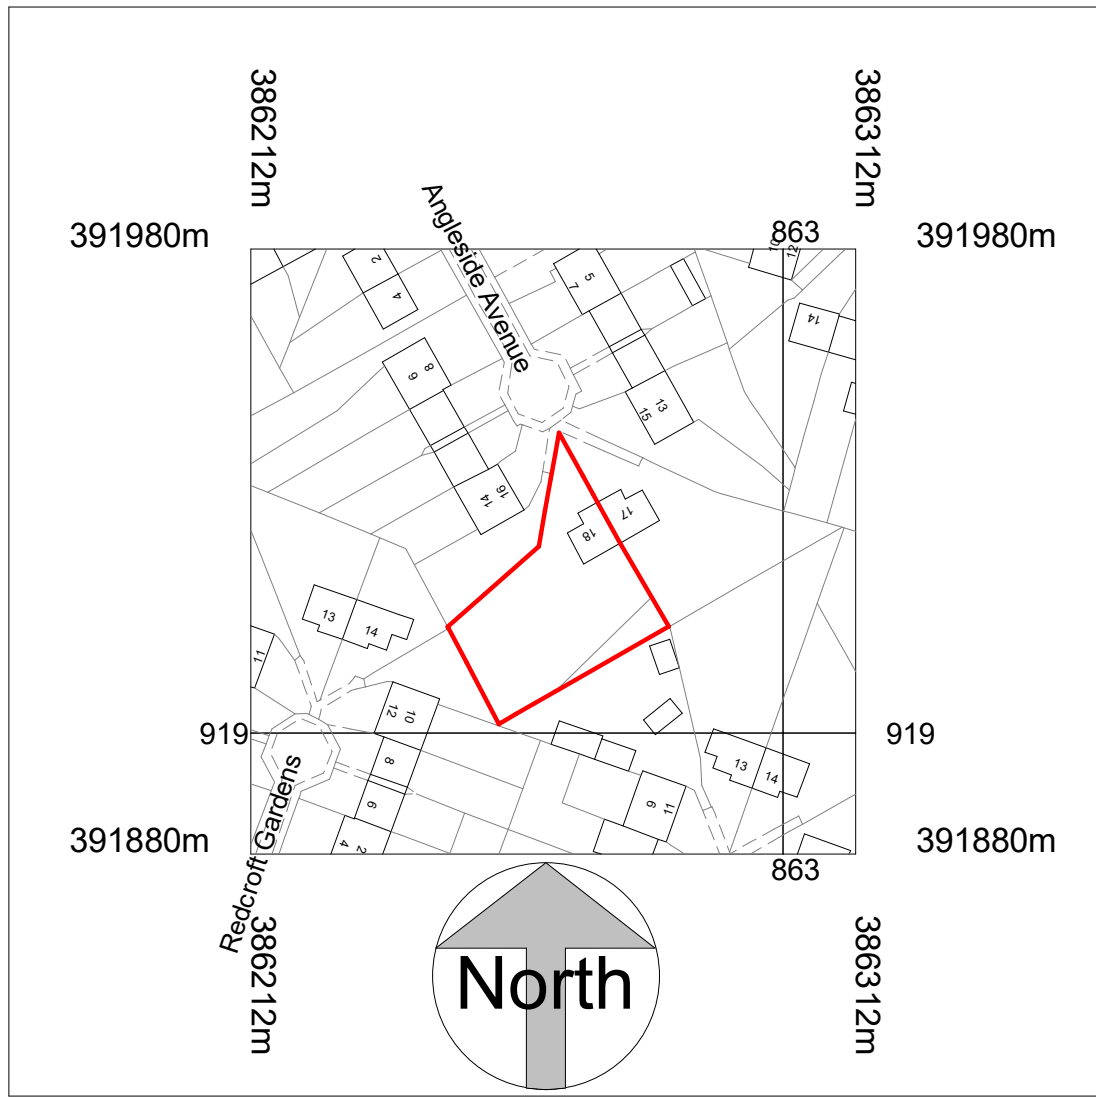

Location Plan
1 : 1250

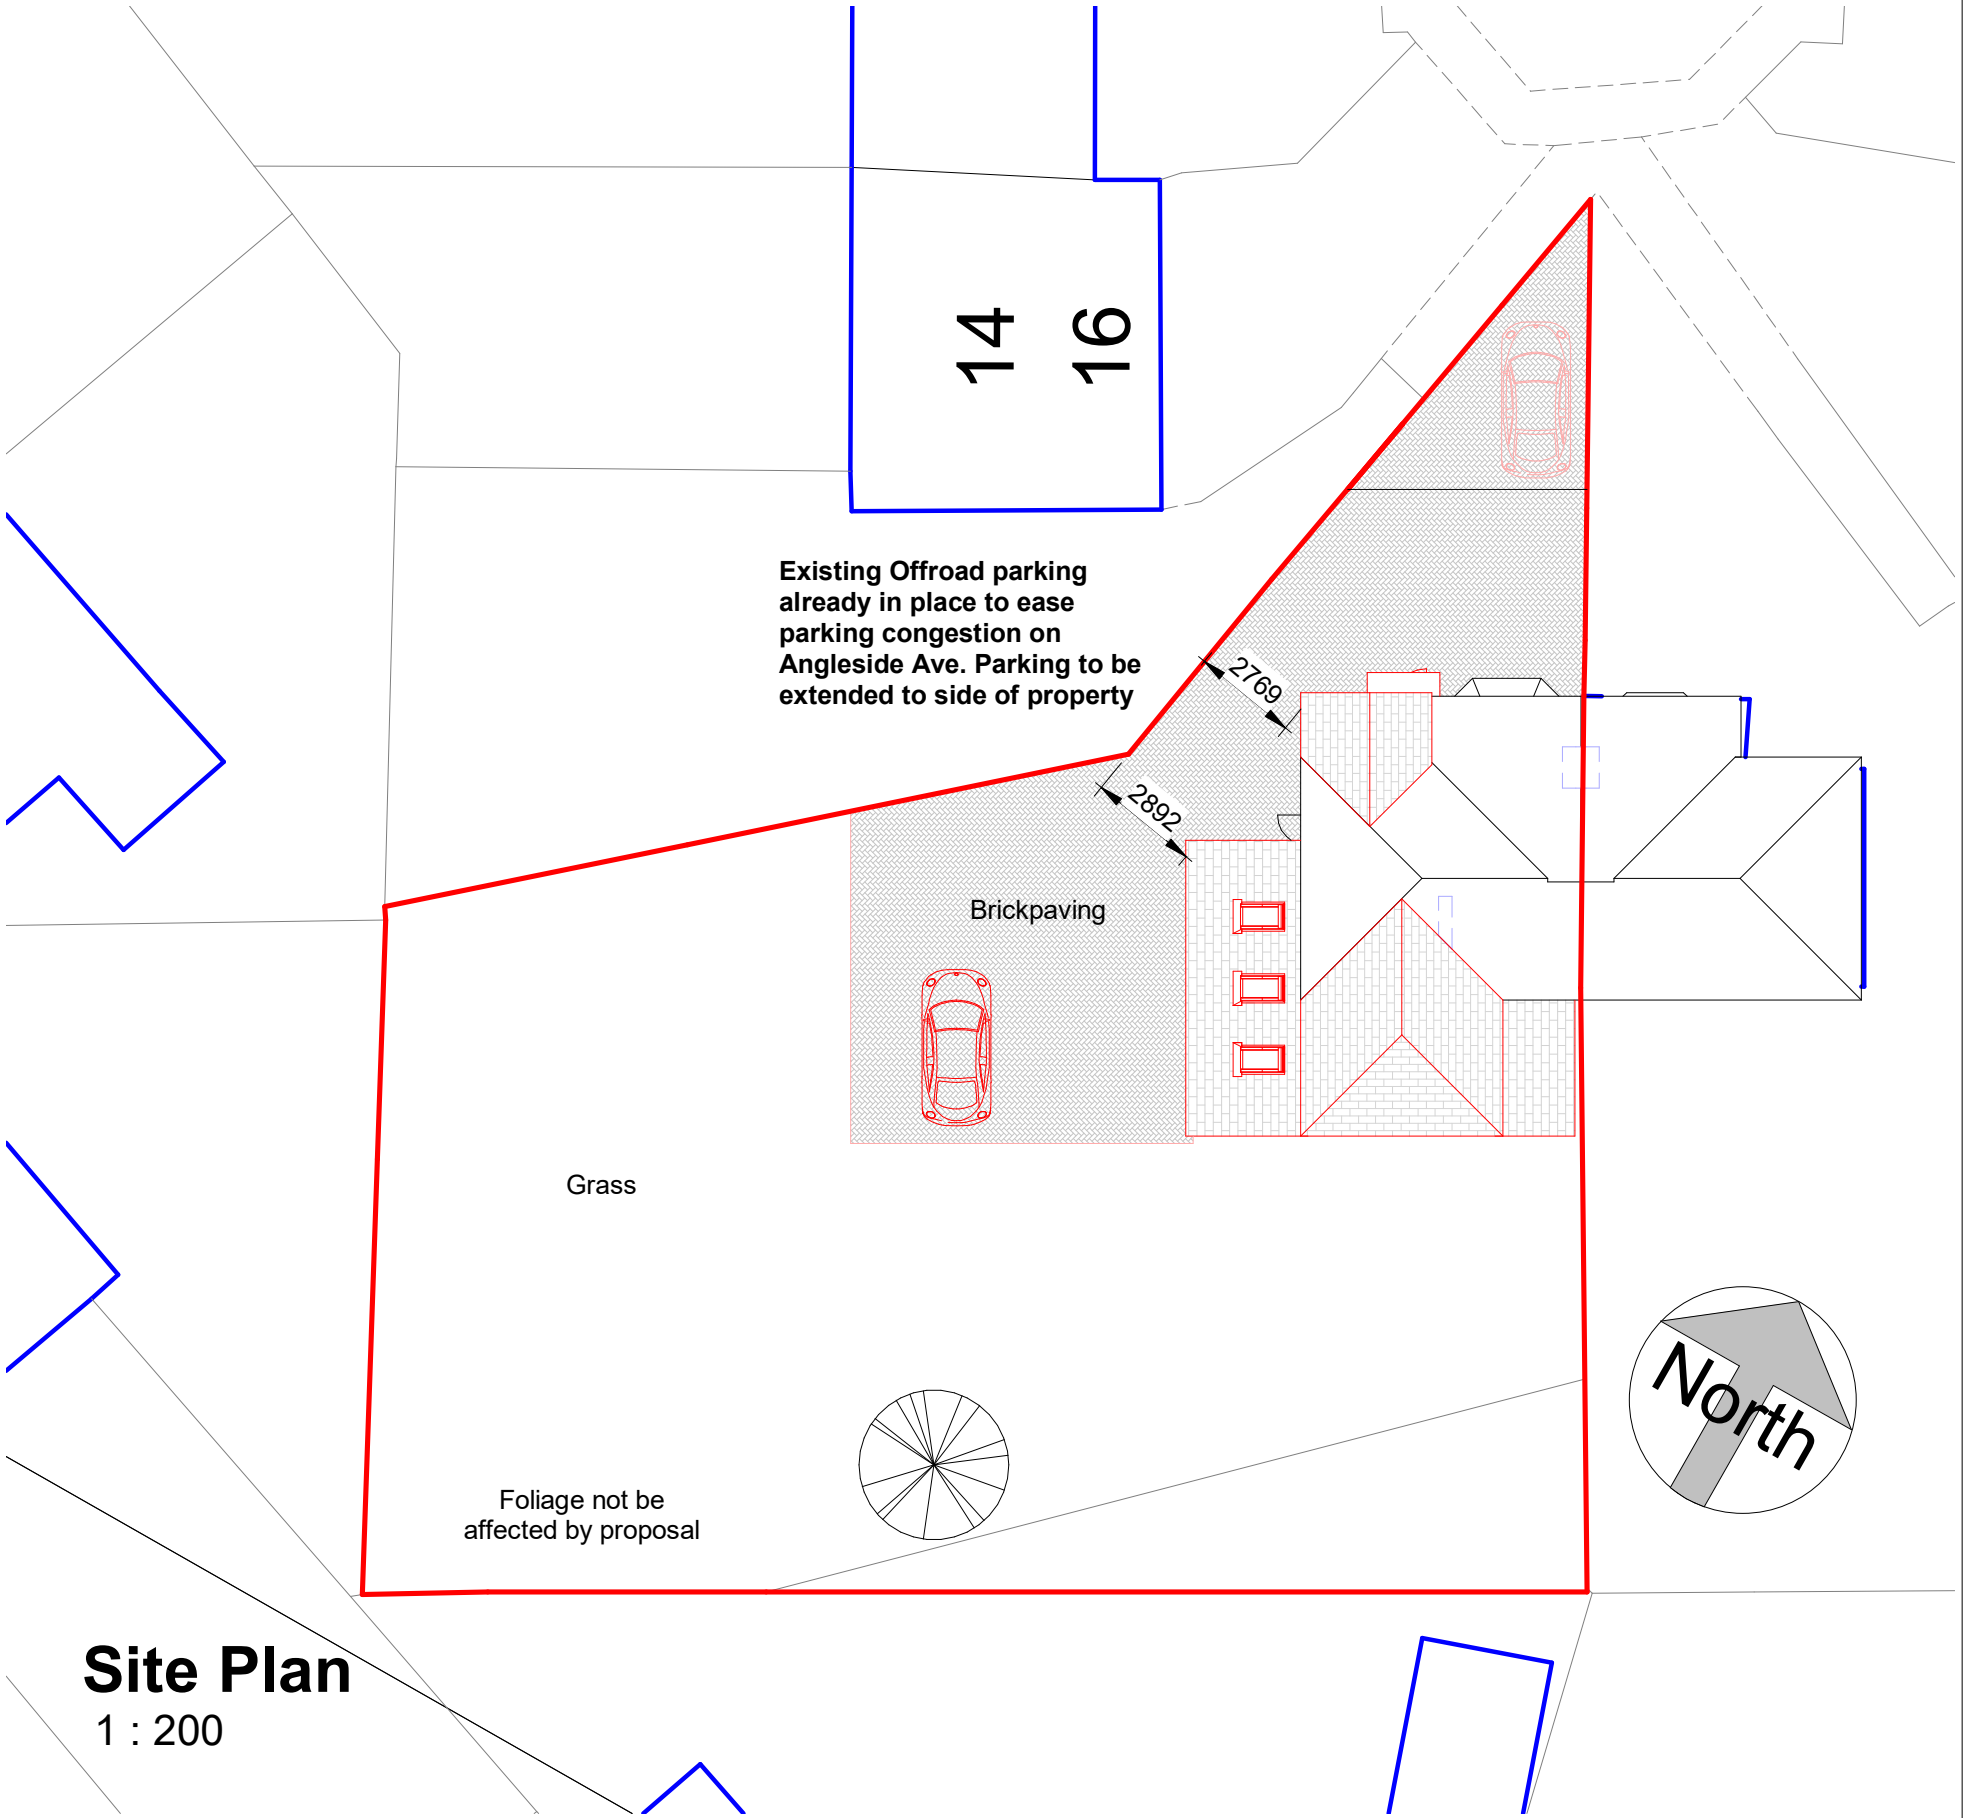

Site Plan
1 : 200


COPYRIGHT © ALL RIGHTS RESERVED BY VIKAS ALYAS LTD. DO NOT SCALE FROM DRAWING. DRAWING INDICATES DESIGN INTENT ONLY. REPORT ANY DISCREPANCIES TO CLIENT / VA LTD. NOT TO BE USED FOR CONSTRUCTION UNLESS STATED SO. TO BE READ IN CONJUNCTION WITH OTHER DRAWINGS OR SPECIFICATION WHERE PROVIDED.

No.	Description	Date
P1	First issue to planning	29.02.2020
P2	Rear projection reduced	19.05.2020


PROJECT	
Front double extension + Single storey side extension + Part double/singe rear extension	
MANCHESTER CITY COUNCIL	PURPOSE OF ISSUE Planning

ADDRESS	
18 Angleside Avenue Burnage M19 1NU	
SHEET	Location and Site Plan

CLIENT		
Mr. I Tarbah		
Date 30.01.2020	Project number 1061	Scale (@ A3) As indicated
Drawn by VA	DRAWING NUMBER A101	REV
Checked by VA		P2

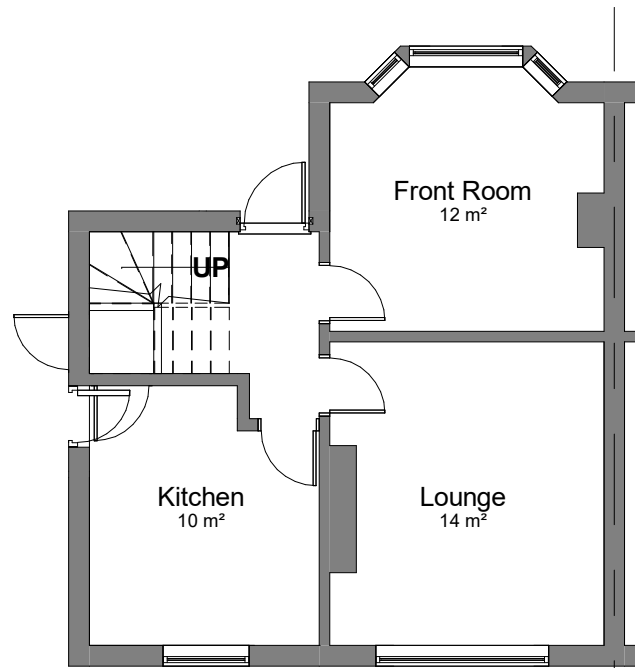


00-E-Ground Floor
1 : 100

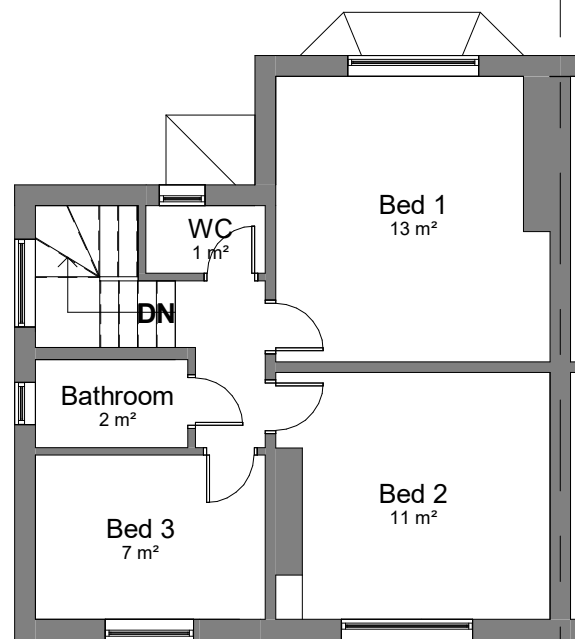

01-E-First Floor
1 : 100




01-E-Elevation
1 : 100

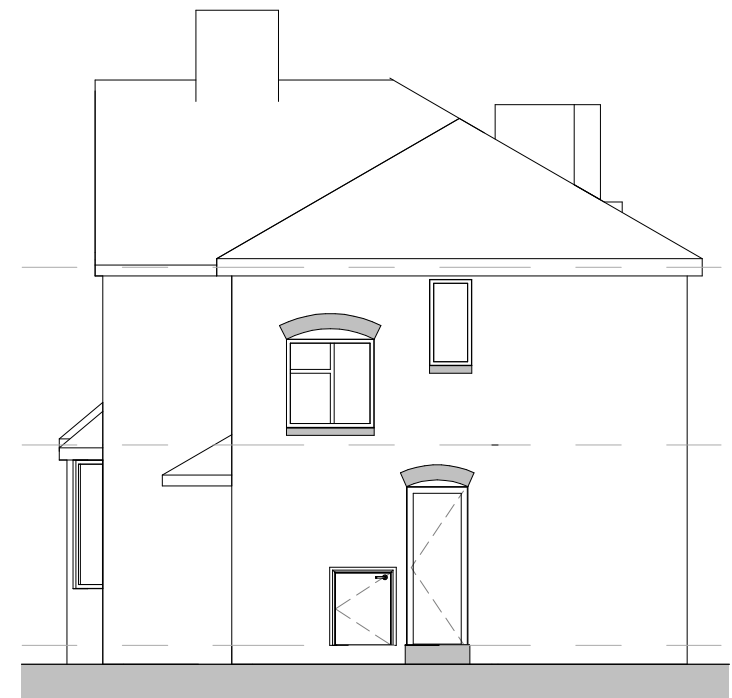

02-E-Elevation
1 : 100



03-E-Elevation
1 : 100

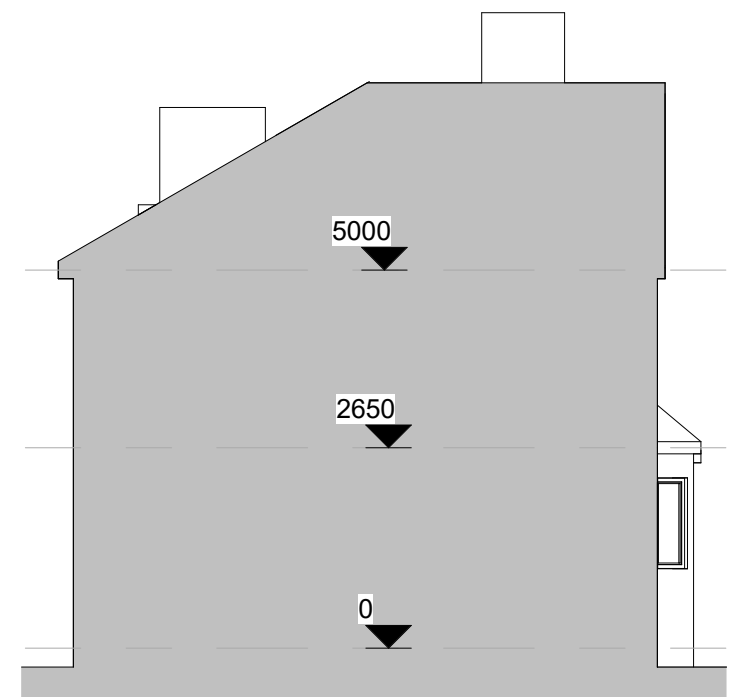


04-E-Elevation
1 : 100


COPYRIGHT © ALL RIGHTS RESERVED BY VIKAS ALYAS LTD. DO NOT SCALE FROM DRAWING. DRAWING INDICATES DESIGN INTENT ONLY. REPORT ANY DISCREPANCIES TO CLIENT / VA LTD. NOT TO BE USED FOR CONSTRUCTION UNLESS STATED SO. TO BE READ IN CONJUNCTION WITH OTHER DRAWINGS OR SPECIFICATION WHERE PROVIDED.

No.	Description	Date
P1	First issue to planning	29.02.2020

PROJECT		ADDRESS		CLIENT				
Front double extension + Single storey side extension + Part double/singe rear extension		18 Angleside Avenue Burnage M19 1NU		Mr. I Tarbah				
MANCHESTER CITY COUNCIL		PURPOSE OF ISSUE Planning		SHEET		Existing Plan		
				Date 30.01.2020			Project number 1061	Scale (@ A3) 1 : 100
				Drawn by VA			DRAWING NUMBER	
				Checked by VA		A102	P1	

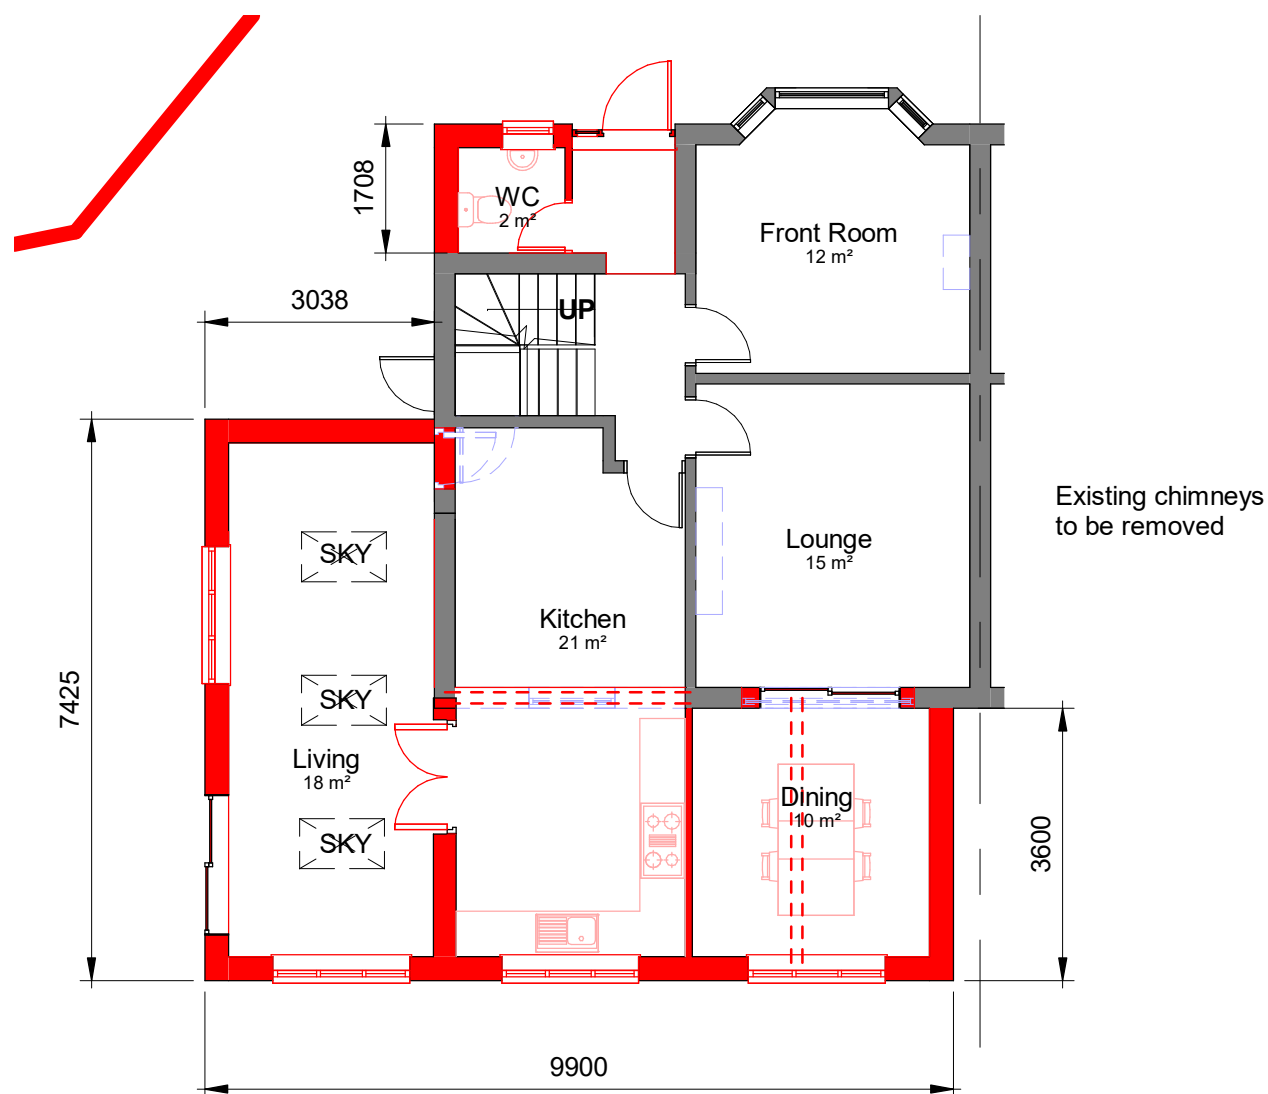

00-P-Ground Floor
1 : 100

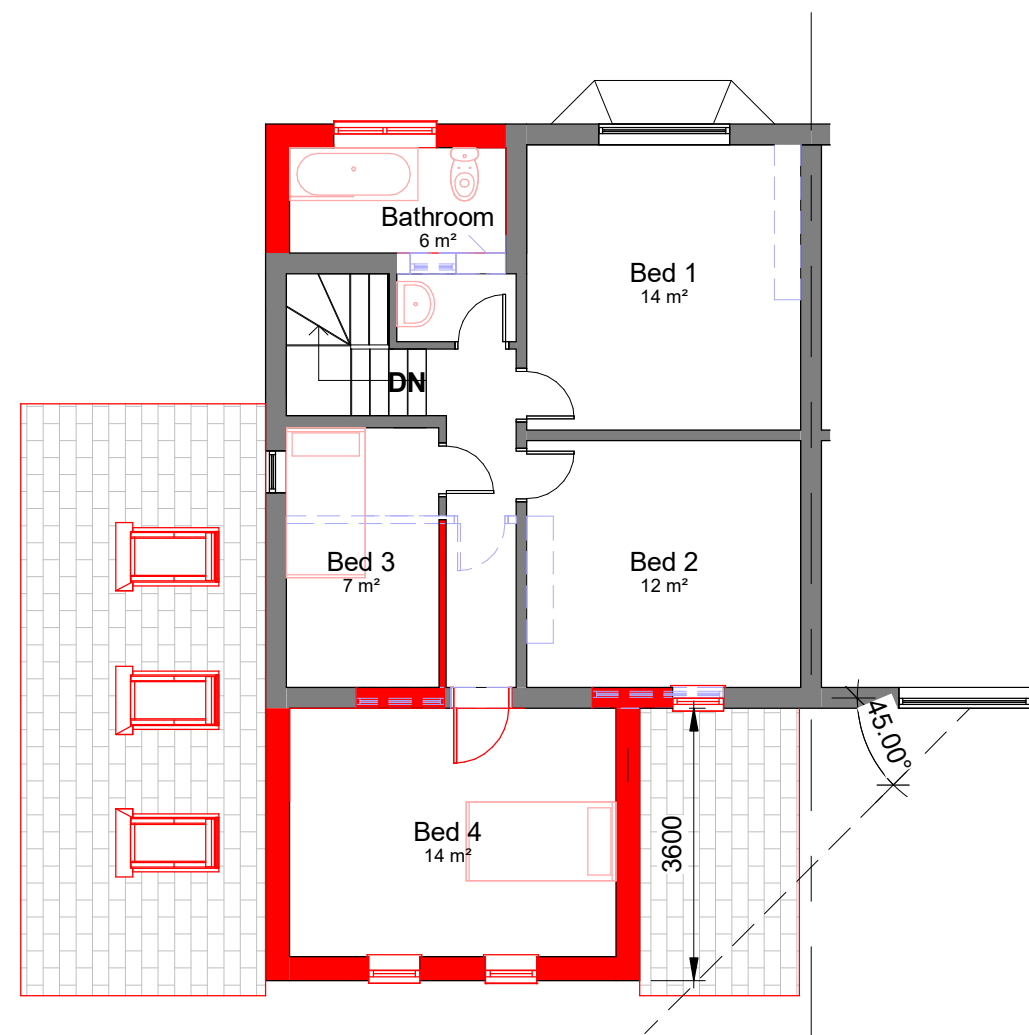

01-P-First Floor
1 : 100


COPYRIGHT © ALL RIGHTS RESERVED BY VIKAS ALYAS LTD. DO NOT SCALE FROM DRAWING. DRAWING INDICATES DESIGN INTENT ONLY. REPORT ANY DISCREPANCIES TO CLIENT / VA LTD. NOT TO BE USED FOR CONSTRUCTION UNLESS STATED SO. TO BE READ IN CONJUNCTION WITH OTHER DRAWINGS OR SPECIFICATION WHERE PROVIDED.

No.	Description	Date
P1	First issue to planning	29.02.2020
P2	Rear projection reduced	19.05.2020


PROJECT	
Front double extension + Single storey side extension + Part double/singe rear extension	
MANCHESTER CITY COUNCIL	PURPOSE OF ISSUE Planning

ADDRESS	18 Angleside Avenue Burnage M19 1NU
SHEET	Proposed Plan


CLIENT		
Mr. I Tarbah		
Date 30.01.2020	Project number 1061	Scale (@ A3) 1 : 100
Drawn by VA	DRAWING NUMBER	
Checked by VA	A103	
	REV	P2

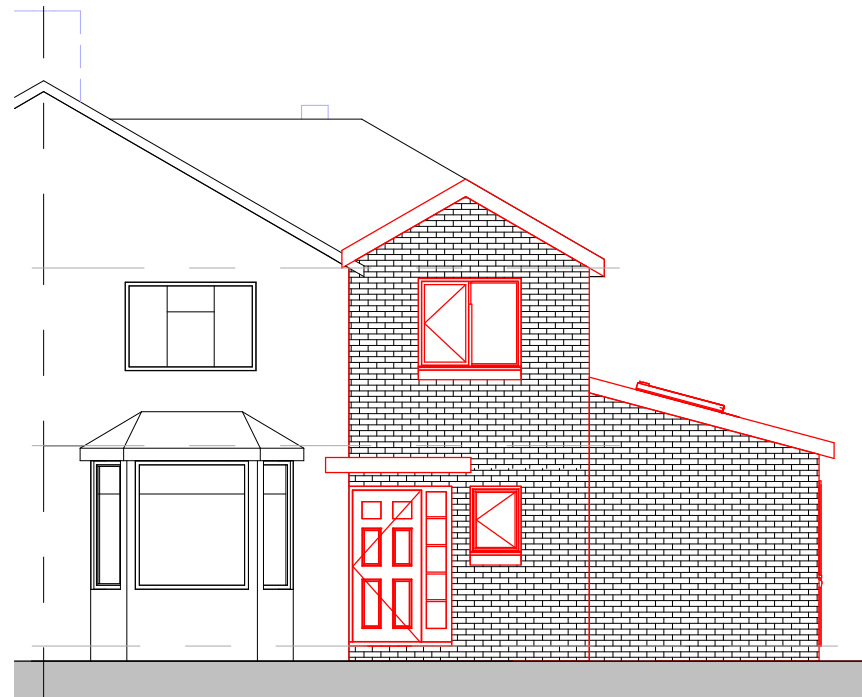


01-P-Elevation
1 : 100

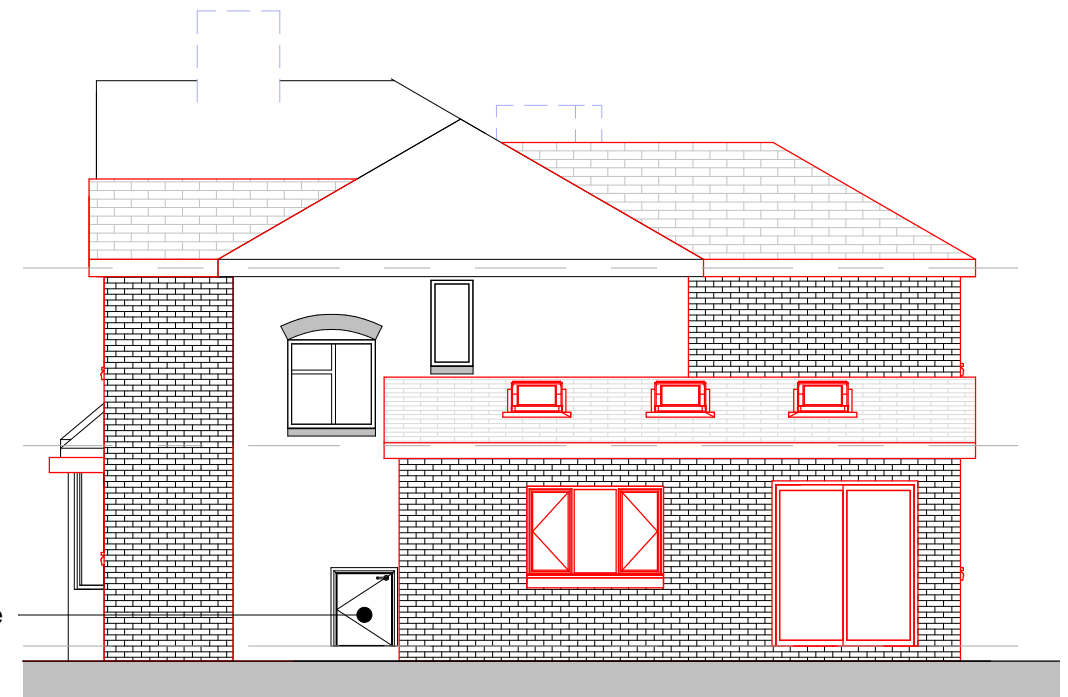

02-P-Elevation
1 : 100

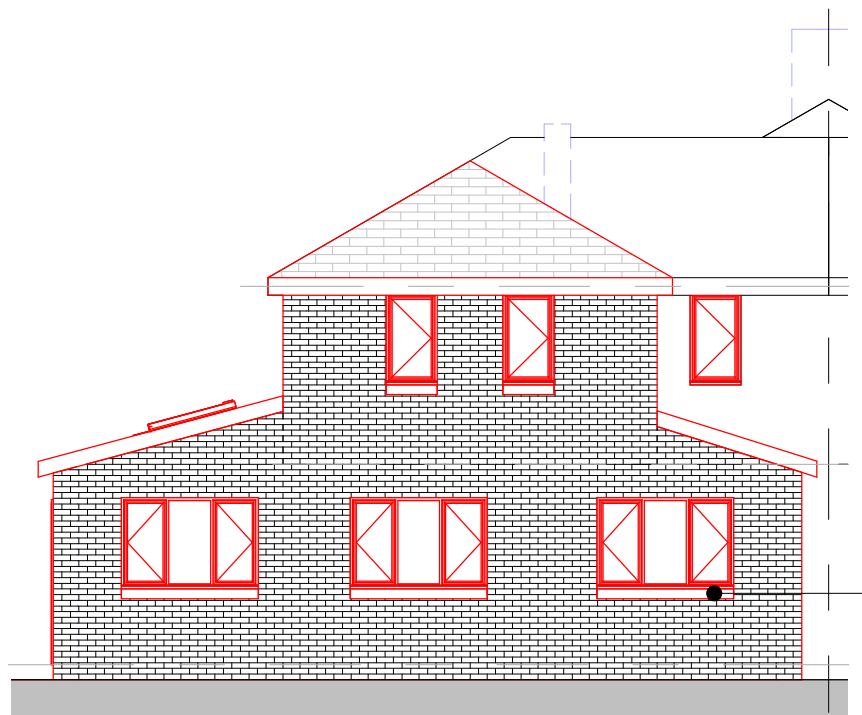

03-P-Elevation
1 : 100

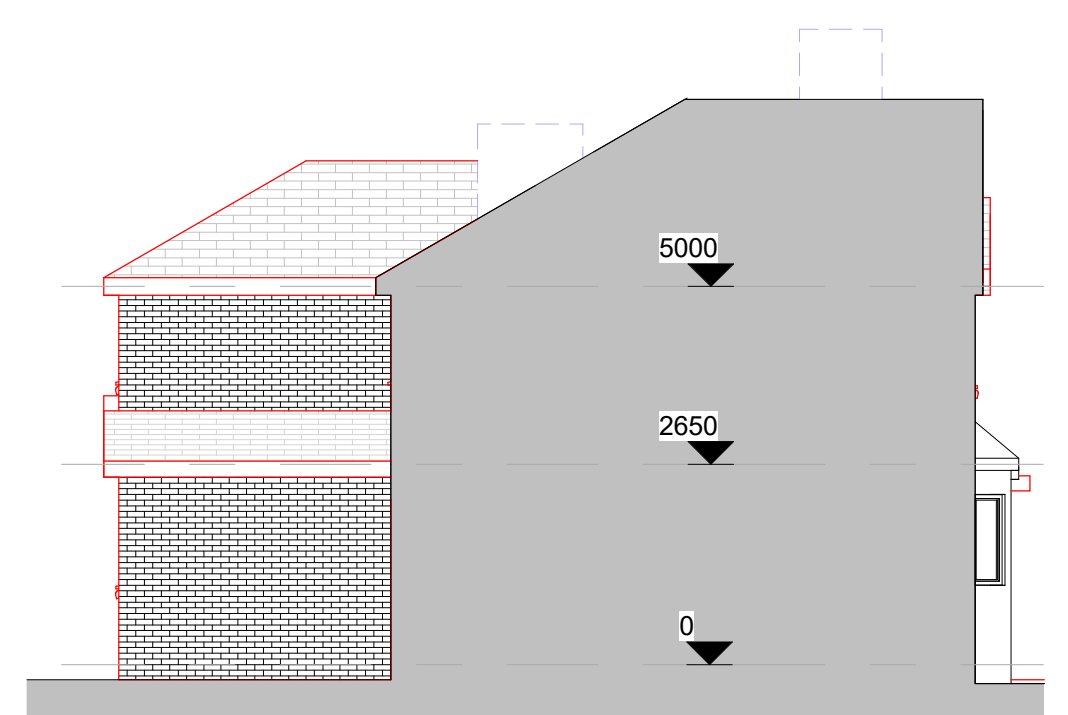

04-P-Elevation
1 : 100

New wall, door/windows,
roof finish to match existing
colour, type and style

Brick sloping bullnose cill
to all new windows

Access to external storage

COPYRIGHT © ALL RIGHTS RESERVED BY VIKAS ALYAS LTD. DO NOT SCALE FROM DRAWING. DRAWING INDICATES DESIGN INTENT ONLY. REPORT ANY DISCREPANCIES TO CLIENT / VA LTD. NOT TO BE USED FOR CONSTRUCTION UNLESS STATED SO. TO BE READ IN CONJUNCTION WITH OTHER DRAWINGS OR SPECIFICATION WHERE PROVIDED.

No.	Description	Date
P1	First issue to planning	29.02.2020
P2	Rear projection reduced	19.05.2020

PROJECT	
Front double extension + Single storey side extension + Part double/singe rear extension	
MANCHESTER CITY COUNCIL	PURPOSE OF ISSUE Planning

ADDRESS	18 Angleside Avenue Burnage M19 1NU
SHEET	Proposed Elevations

CLIENT		
Mr. I Tarbah		
Date 30.01.2020	Project number 1061	Scale (@ A3) 1 : 100
Drawn by VA	DRAWING NUMBER	
Checked by VA	A104	
	REV	P2