

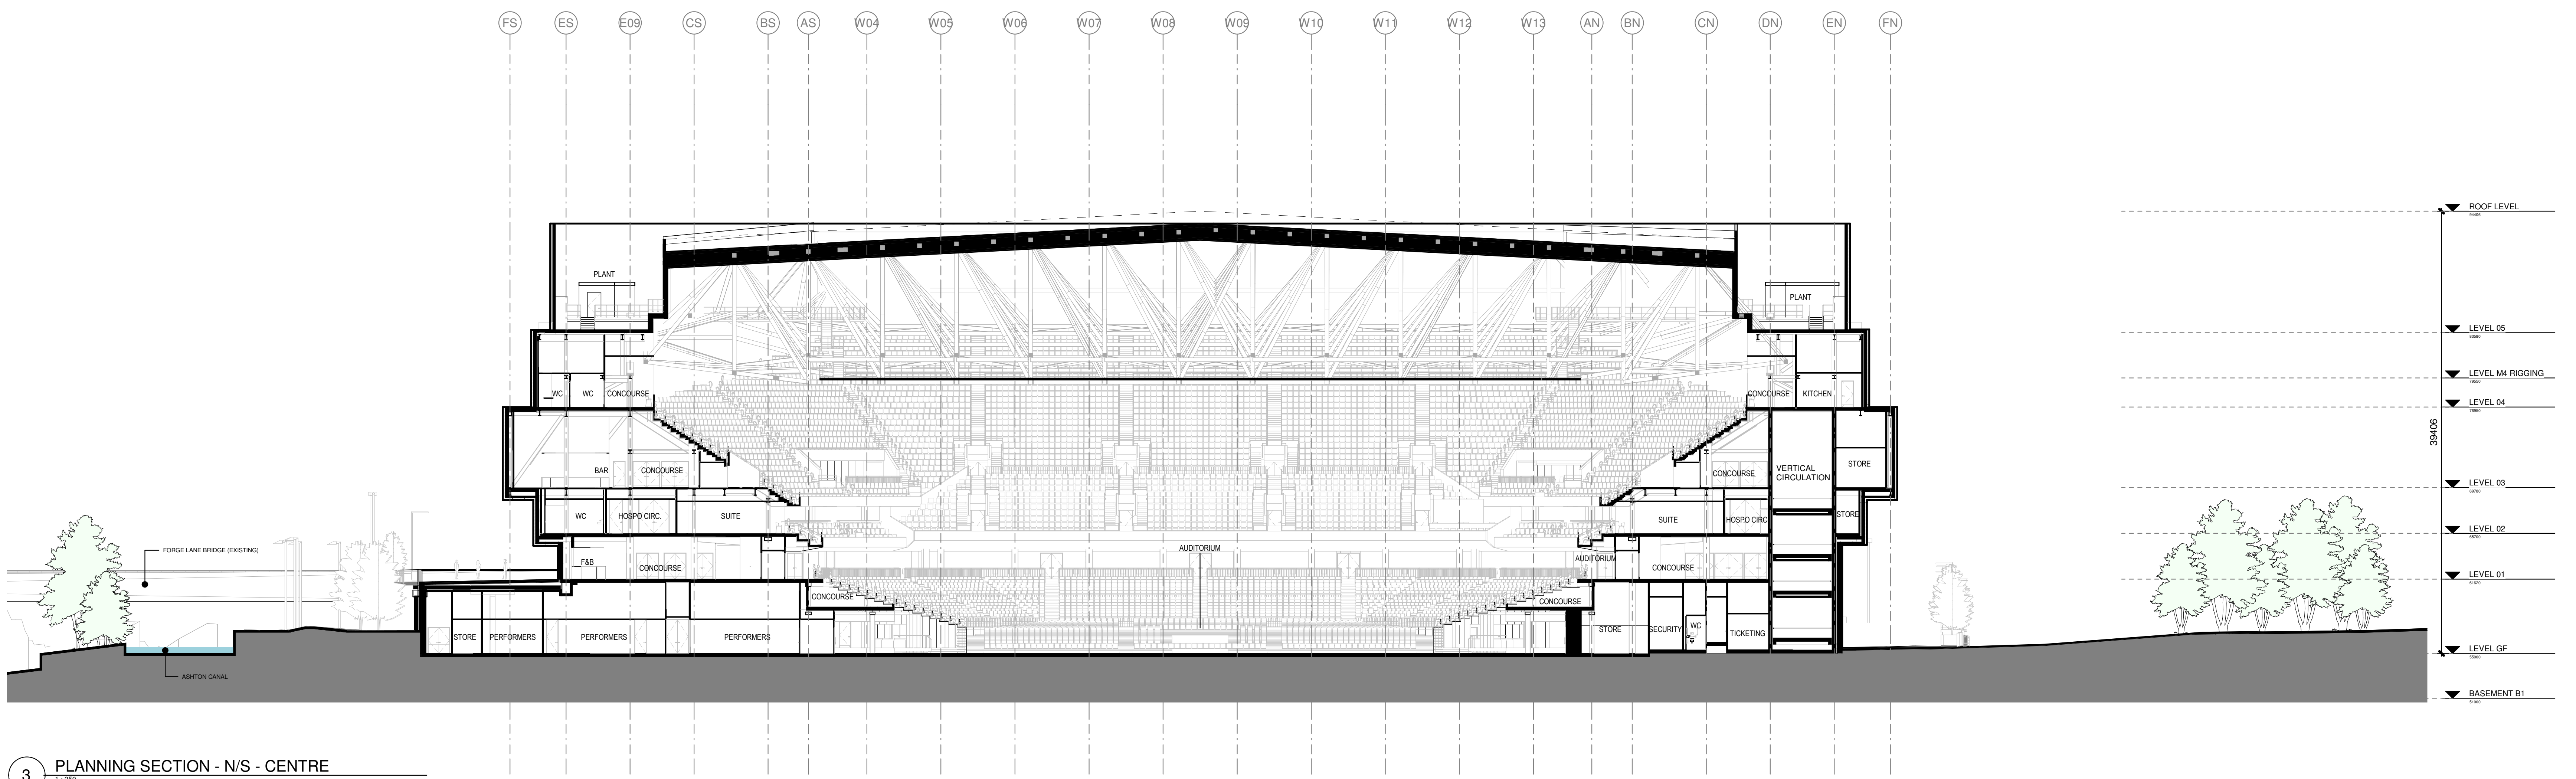


REVISIONS		
REV	DATE	DESCRIPTION
01	14/02/2020	PLANNING

KEY PLAN

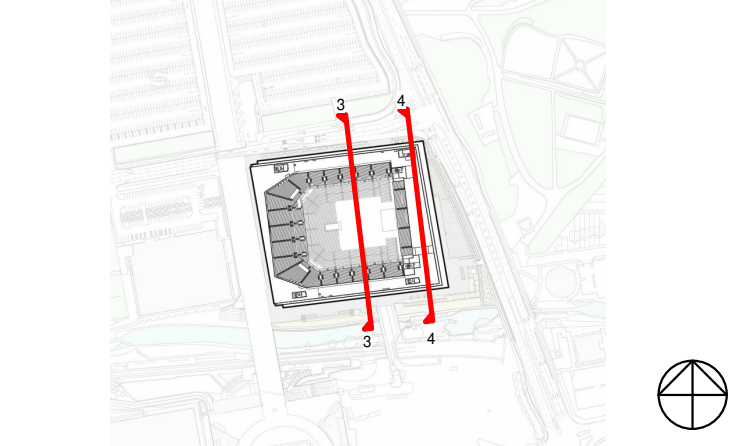

3 PLANNING SECTION - N/S - CENTRE
1:250

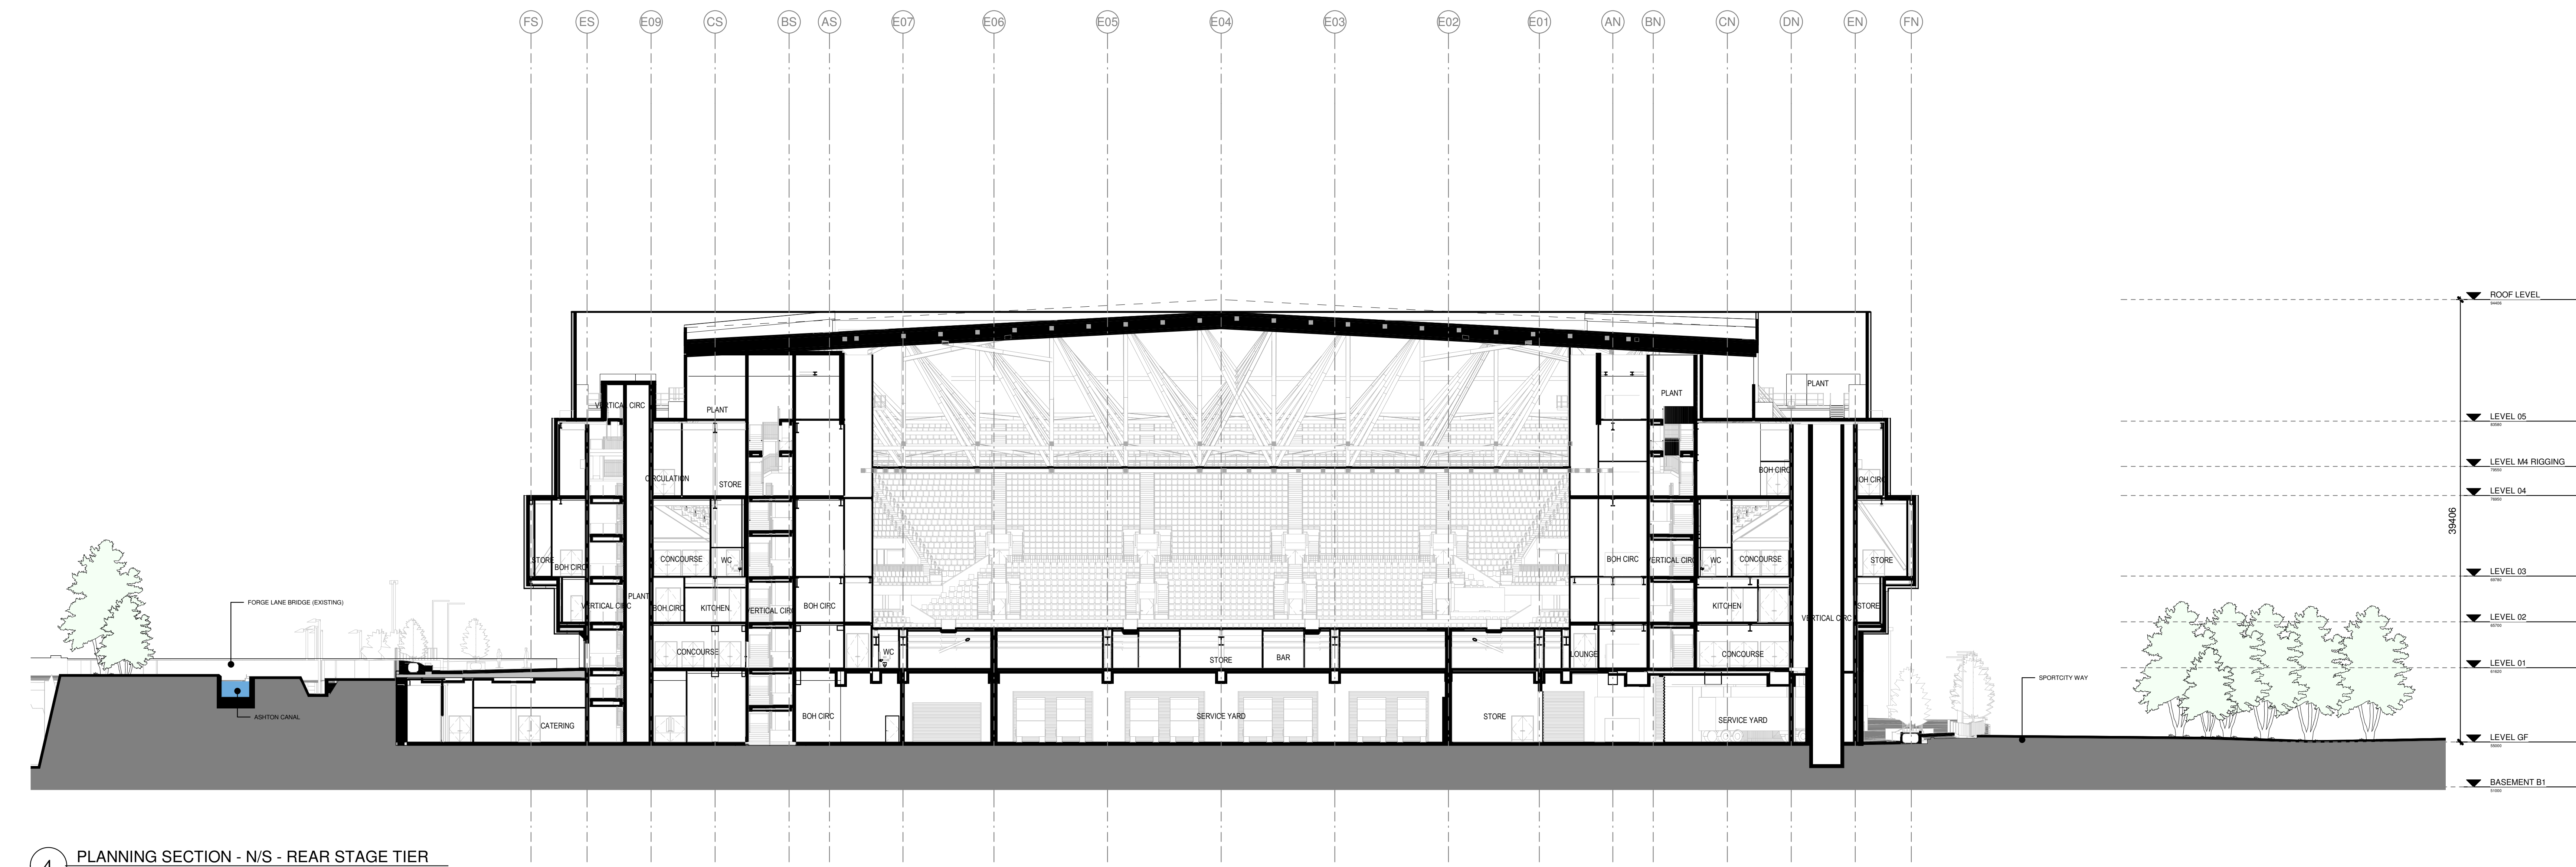

4 PLANNING SECTION - N/S - REAR STAGE TIER
1:250

THIS DRAWING IS ONLY TO SCALE IF IT IS
REPRODUCED AT THE CORRECT PAPER SIZE
1:250@A0
ALL INTERNAL LAYOUTS AND USES ARE SHOWN
FOR ILLUSTRATIVE PURPOSES ONLY AND ARE
NOT FOR DETERMINATION



© COPYRIGHT. ALL RIGHTS RESERVED.
THIS WORK IS COPYRIGHT AND CANNOT BE REPRODUCED OR COPIED IN ANY FORM OR BY
ANY OTHER MEANS (INCLUDING ELECTRONIC OR MECHANICAL) WITHOUT THE WRITTEN PERMISSION
OF THE ARCHITECT. TO USE THIS DOCUMENT FOR ANY PURPOSE WHATSOEVER IS RESTRICTED TO THE TERMS
OF THE AGREEMENT TO WHICH IT IS SUBJECT. CHECK ALL DIMENSIONS ON SITE
BEFORE FABRICATION OR SETTING OUT.

ARCHITECT
POPULOUS
14 BLADES COURT | DEODAR ROAD | LONDON | SW15 2NU | UNITED KINGDOM
TELEPHONE: +44 (0)20 8074 7495 | FACSIMILE: +44 (0)20 8074 7470
ALL PRODUCTION & INTELLECTUAL PROPERTY RIGHTS RESERVED © POPULOUS 2020

PROJECT NAME
OVG MANCHESTER
DRAWING TITLE
SECTIONS 03 & 04

STATUS						PROJECT No.	
PLANNING						4933	
DATE			SCALE			SIZE	
14/02/2020			1 : 250			A0	
DRAWN		CHECKED		APPROVED			
MC		PG		DS			
PROJECT	ORIGIN	ZONE	LEVEL	TYPE	ROLE	DRAWING	REV
BRA-POP-XX-	ZZ-	DR-	A-	0626	00		