



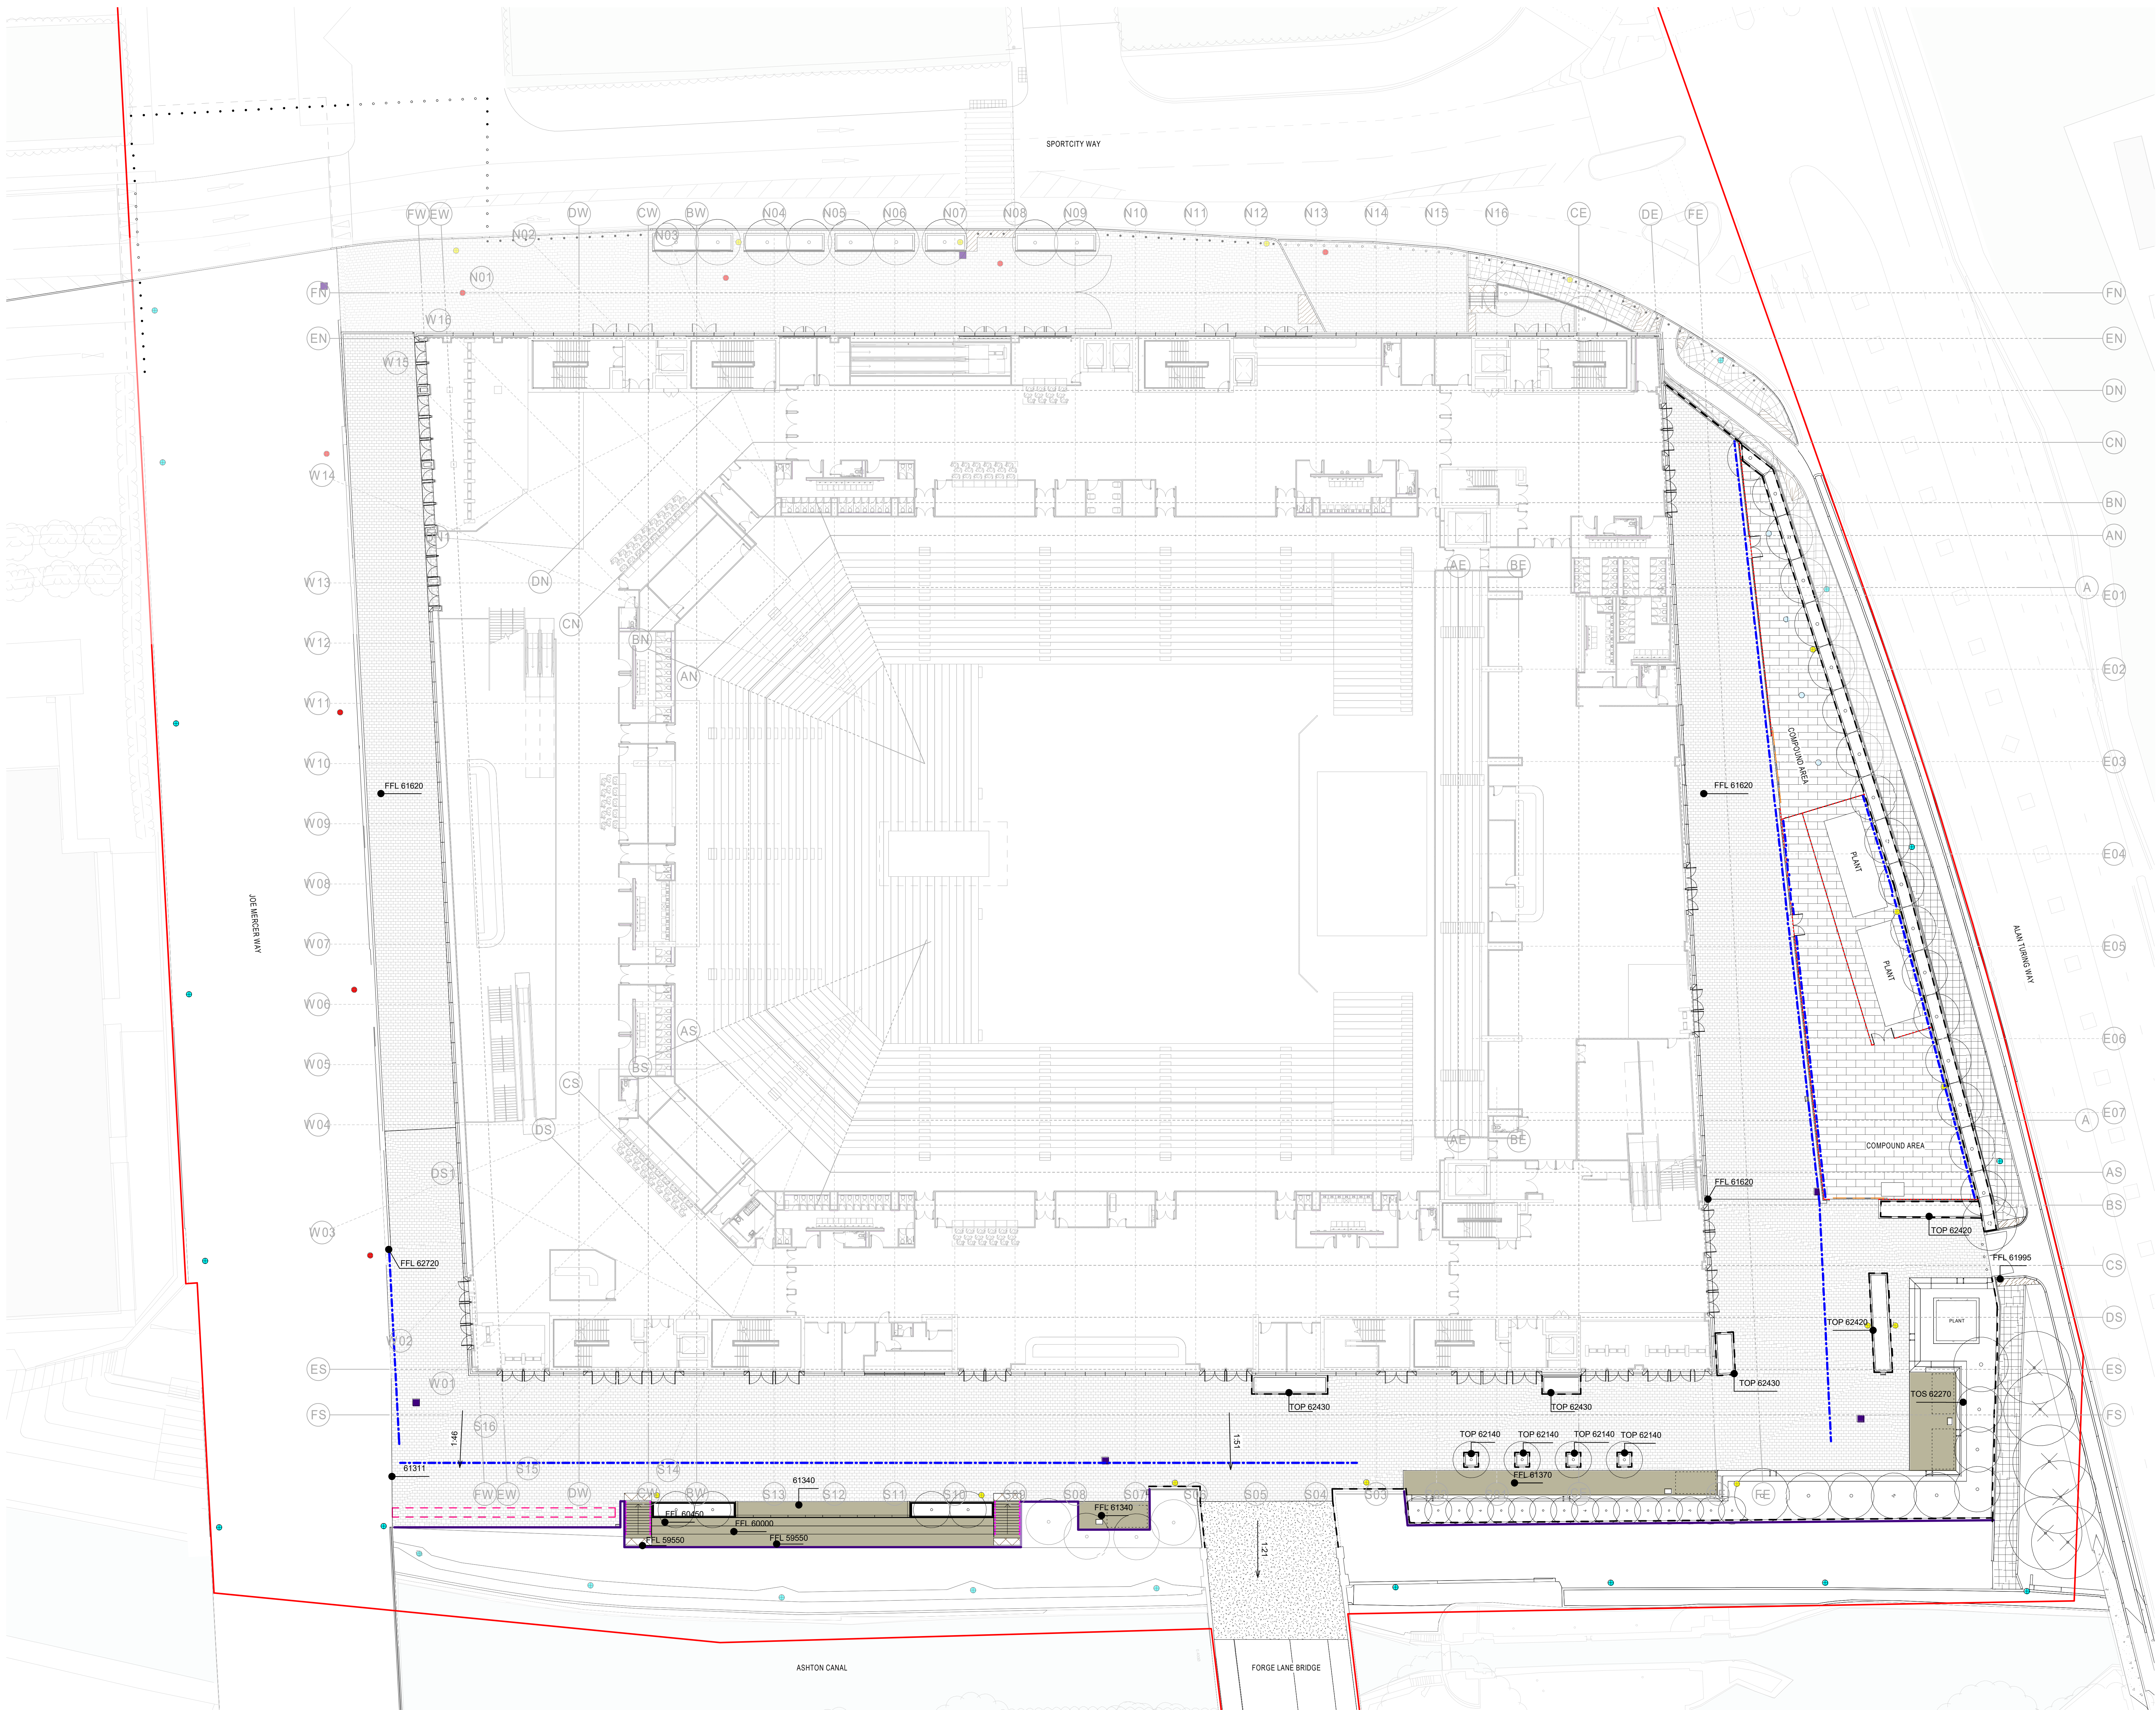

REVISIONS		
REV	DATE	DESCRIPTION
01	14/02/2020	PLANNING

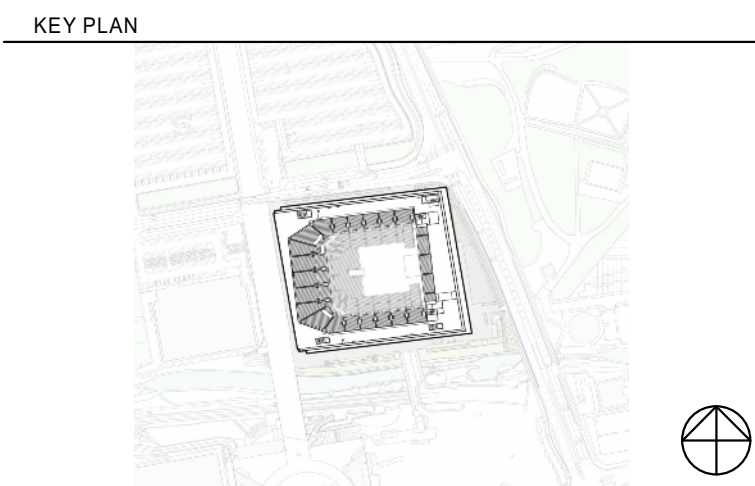

- KEY
- PLANNING APPLICATION BOUNDARY
 - BLOCK PAVING
 - CONCRETE BLOCK PAVING
 - CONCRETE SLABS PAVING
 - TIMBER DECKING
 - TARMAC
 - TACTILE BLISTER PAVING
 - TACTILE HAZARD WARNING STRIP PAVING
 - CONCRETE KERB
 - SEATING WALL
 - ACCESSIBLE ARMREST FOR SEATING WALL
 - LITTER BIN
 - METAL PLANTER
 - CONCRETE PLANTER
 - SECURITY BOLLARD - STATIC
 - SECURITY BOLLARD - RETRACTABLE
 - GATE
 - SLIDING GATE
 - FENCE
 - CONCRETE WALL
 - HANDRAIL
 - BALUSTRADE
 - BARRIER
 - SLOT DRAIN TYPE 1
 - SLOT DRAIN TYPE 2
 - FLOOR GULLY
 - WAYFINDING TOTEM
 - ZONE FOR NAMING RIGHTS SIGNAGE
 - POP-UP
 - PROPOSED LIGHTING COLUMN
 - EXISTING LIGHTING COLUMN TO BE RETAINED
 - EXISTING LIGHTING COLUMN TO BE REMOVED

THIS DRAWING IS ONLY TO SCALE IF IT IS
REPRODUCED AT THE CORRECT PAPER SIZE
1:250@A0

ALL INTERNAL LAYOUTS AND USES ARE SHOWN
FOR ILLUSTRATIVE PURPOSES ONLY AND ARE
NOT FOR DETERMINATION



© COPYRIGHT. ALL RIGHTS RESERVED

THIS DRAWING IS COPYRIGHT AND CANNOT BE REPRODUCED OR COPIED IN ANY FORM OR BY ANY OTHER MEANS WITHOUT THE WRITTEN PERMISSION OF THE ARCHITECT. THE ARCHITECT'S LIABILITY IS LIMITED TO THE DESIGN AND CONSTRUCTION OF THE WORKS SHOWN IN THIS DRAWING. THE ARCHITECT IS NOT RESPONSIBLE FOR ANY OTHER WORKS SHOWN IN THIS DRAWING.

ARCHITECT

POPULOUS

14 BLADES COURT | DEODAR ROAD | LONDON | SW16 2NU | UNITED KINGDOM
TELEPHONE: +44 (0)20 8761 7846 | FACSIMILE: +44 (0)20 8761 7470
ALL PRODUCTION & INTELLECTUAL PROPERTY RIGHTS RESERVED © POPULOUS 2009

PROJECT NAME

OVG MANCHESTER

DRAWING TITLE

HARD LANDSCAPE AND FURNITURE
PLAN
LEVEL 01

STATUS

PLANNING

PROJECT No. 4933

DATE

14/02/2020

SCALE

A0

DRAWN

ML

CHECKED

TJ

APPROVED

DS

PROJECT | ORIGIN | ZONE | LEVEL | TYPE | ROLE | DRAWING | REV

BRA-POP-ZZ- 01- DR- L- 0654 00