
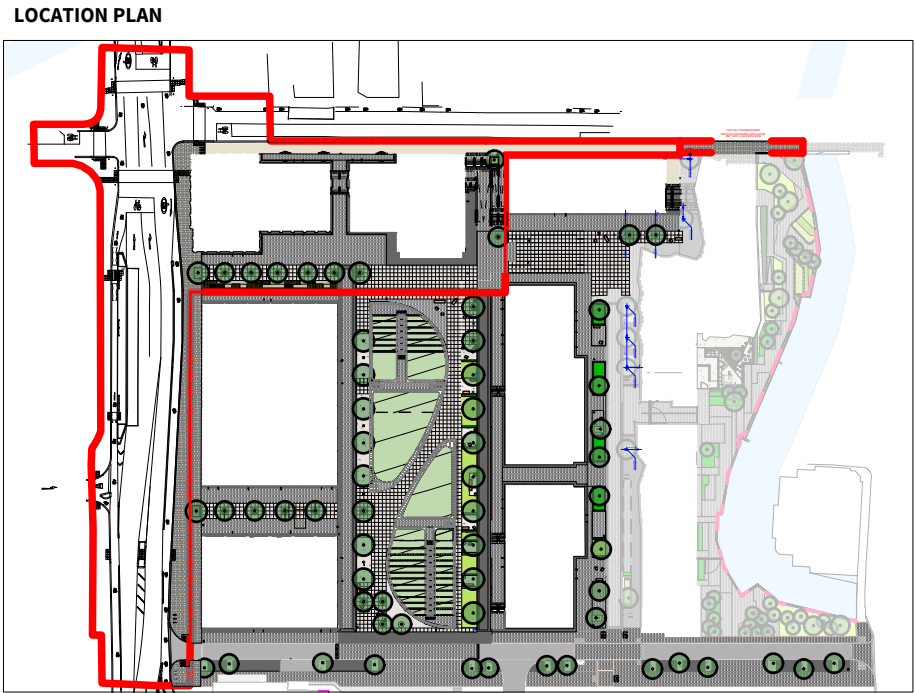
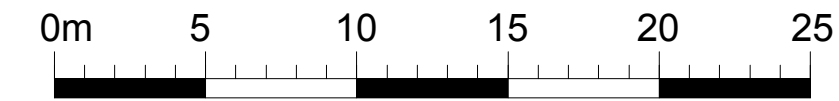


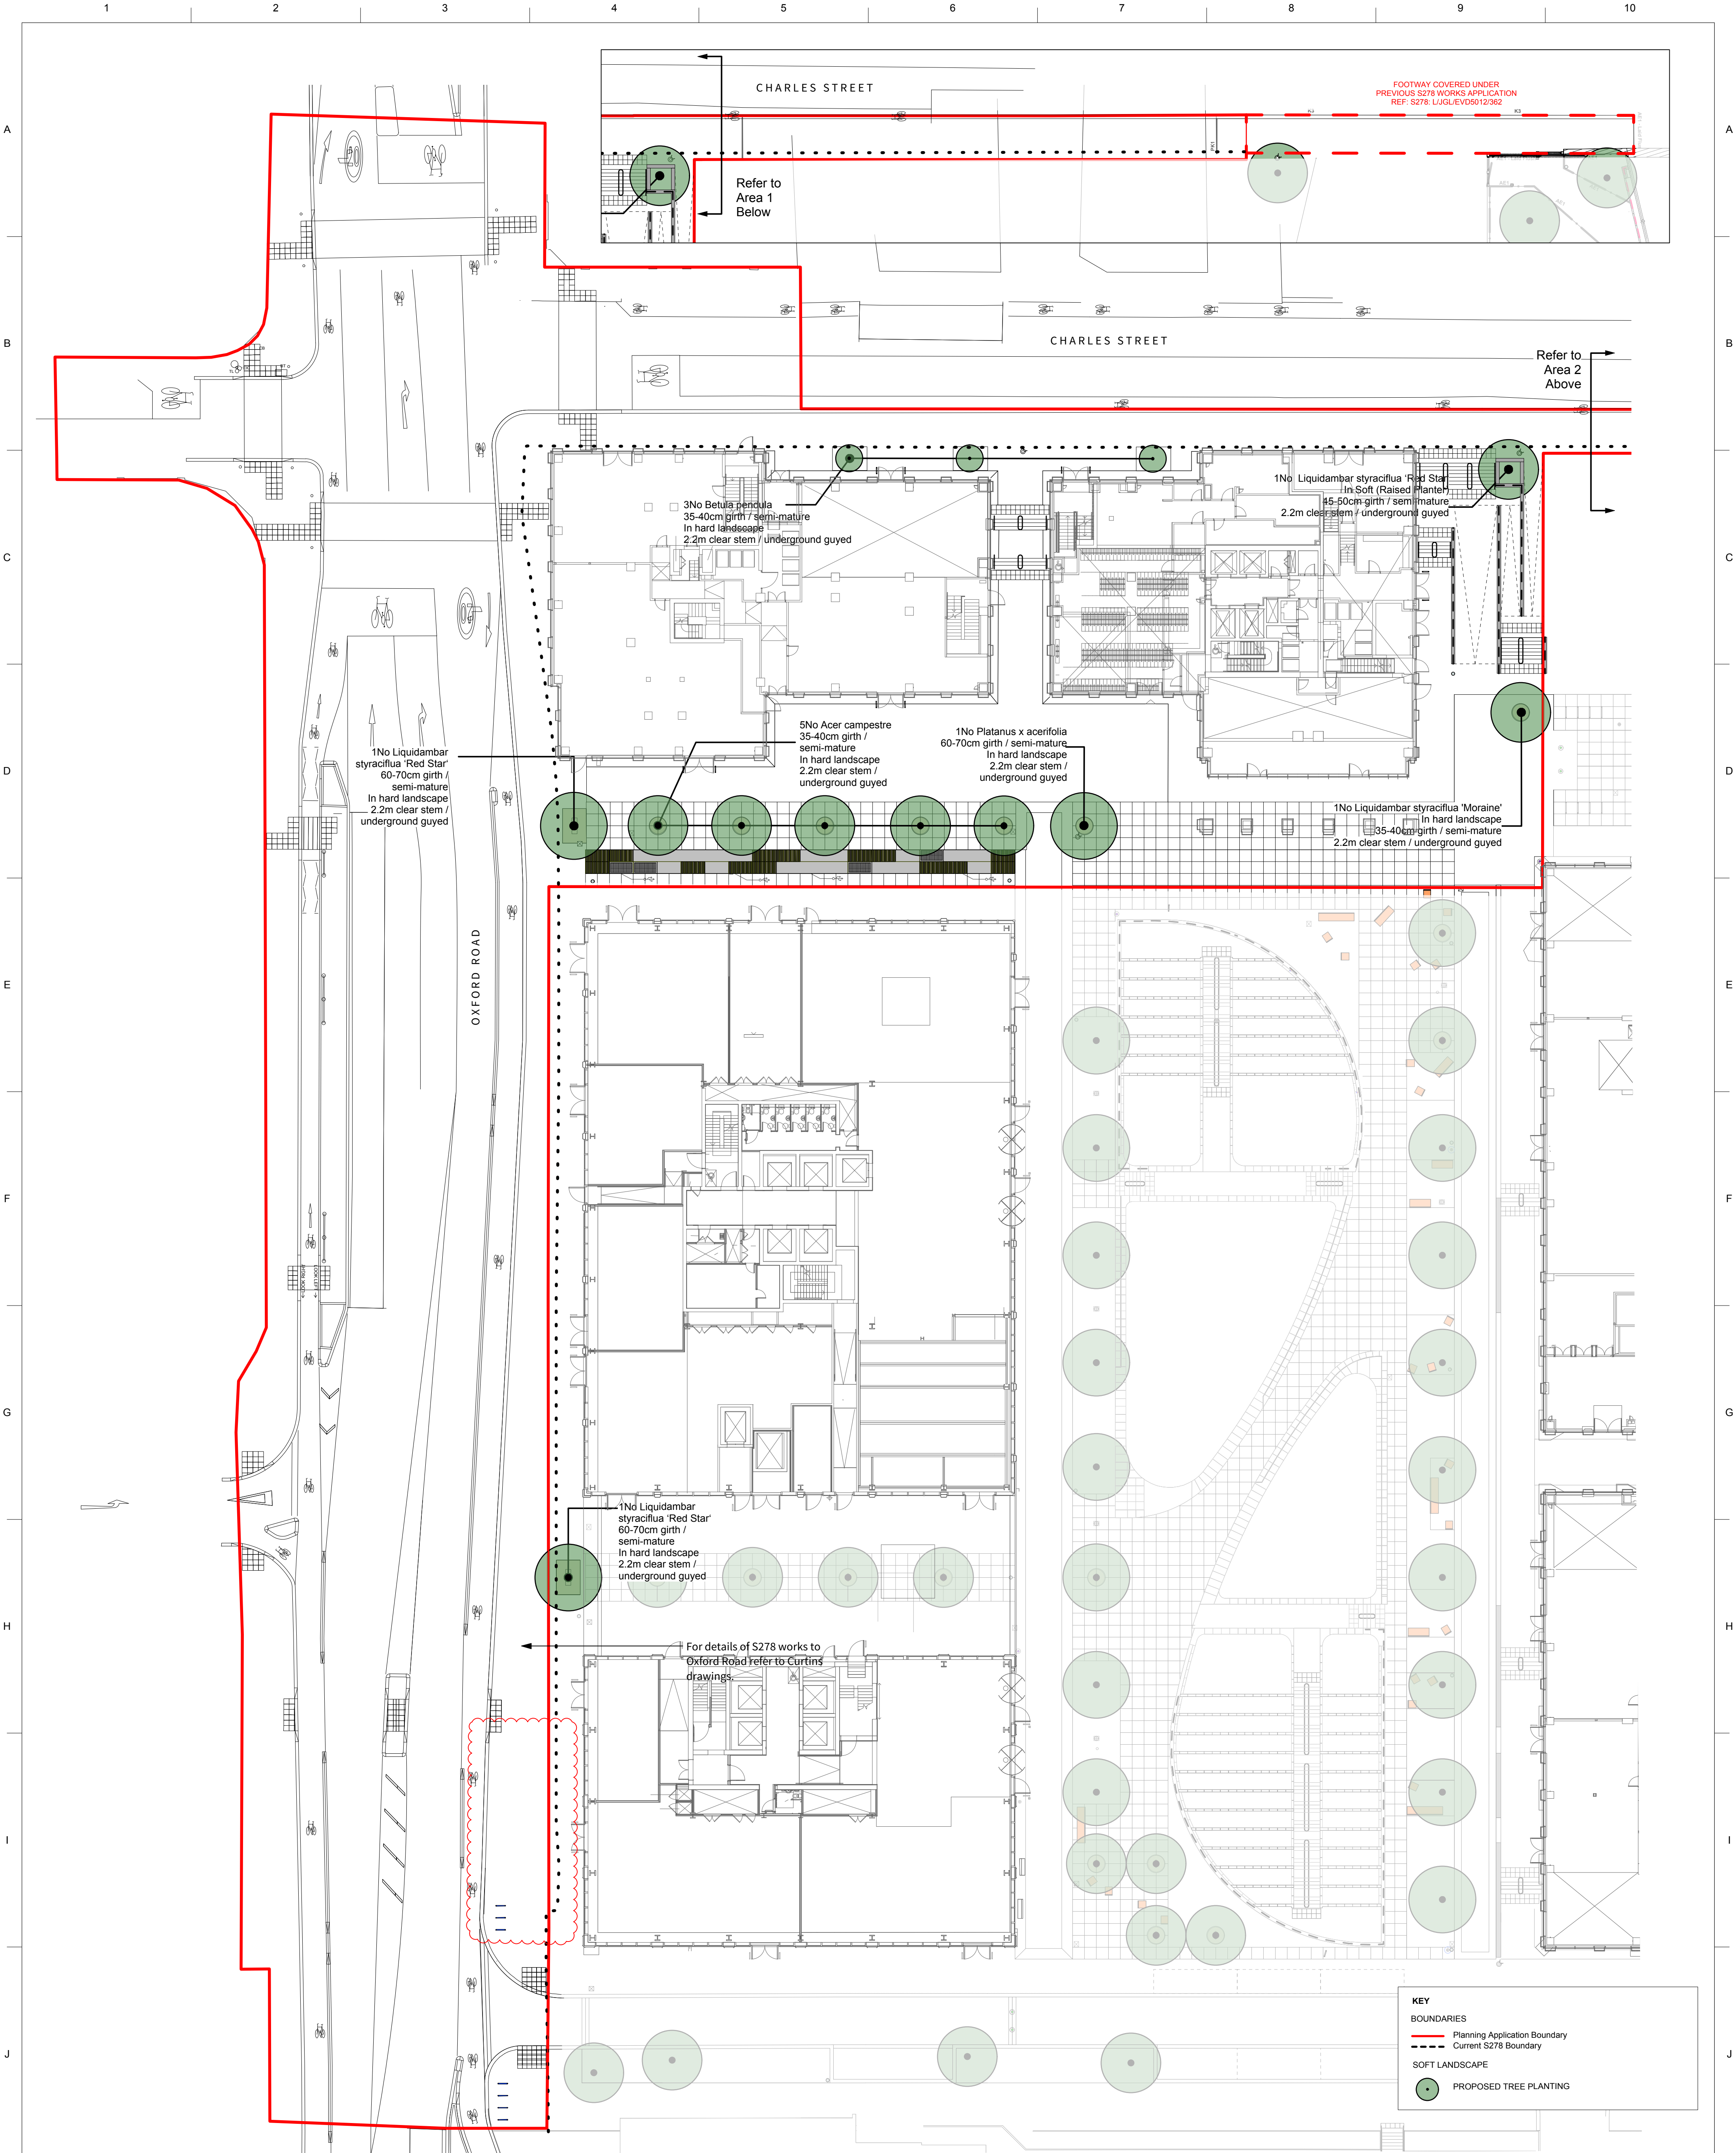

S4-P05	31-10-19	1. General layout updates to reflect latest comments from MCC highways. Refer to Landscape Masterplan for full list of changes. 2. 3no trees along Oxford Road frontage omitted due to underground services in the vicinity	FF	RM
S4-P04	18-09-19	Updated to reflect client comments and latest ground floor building footprint	FF	-
S4-P03	22-02-19	Updated to reflect client comments 1. Building Footprint updated and Door Protection Hoops amended	EG	FF
S4-P02	25-01-19	Updated to reflect client comments	EG	FF
S4-P01	14-12-18	ISSUED FOR PLANNING UPDATE	JTO	FF
S3-P01	09-10-18	STAGE 05	EG	RM
S4-P02	26-09-18	Status Update	VE	RM
S4-P01	25-09-18	ISSUED FOR PLANNING UPDATE	FF	RM


Issue	Date	Status	Drawn	Apprvd.
-------	------	--------	-------	---------

Client John Sisk & Son Ltd
Project Circle Square Plots 5 & 6
Org Title Softworks - Trees

Created on 12-11-18
Created by EG
Approved by FF
Scale 1:250
Size A1
Workstage STAGE 05

Prev Drg No. PL1502-56-T-201
Drg No. CSAL-PLA-ZT-XX-DR-L-201

Suitability S4
Revision P05

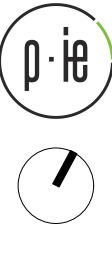

Planit I.E. Limited
E: info@planit-ie.com W: planit-ie.com
MANCHESTER 2 Back Grafton St Altrincham WA14 1DY T: 0161 928 9281
LONDON Unit 6 Waterside 44-48 Wharf Road London N1 7UX T: 0207 253 5678

THIS DRAWING IS COPYRIGHT PROTECTED AND MAY NOT BE REPRODUCED IN WHOLE OR PART WITHOUT WRITTEN AUTHORITY FROM THE OWNER.

- NOTE:
- Do not scale from this drawing. Always work to noted dimensions.
 - All dimensions are in millimetres unless otherwise stated.
 - All setting out, levels and dimensions to be agreed on site before being laid out.
 - The dimensions of all materials must be checked on site before being laid out.
 - This drawing must be read with the relevant specification clauses and detail drawings.
 - Order of construction and setting out to be agreed on site.