


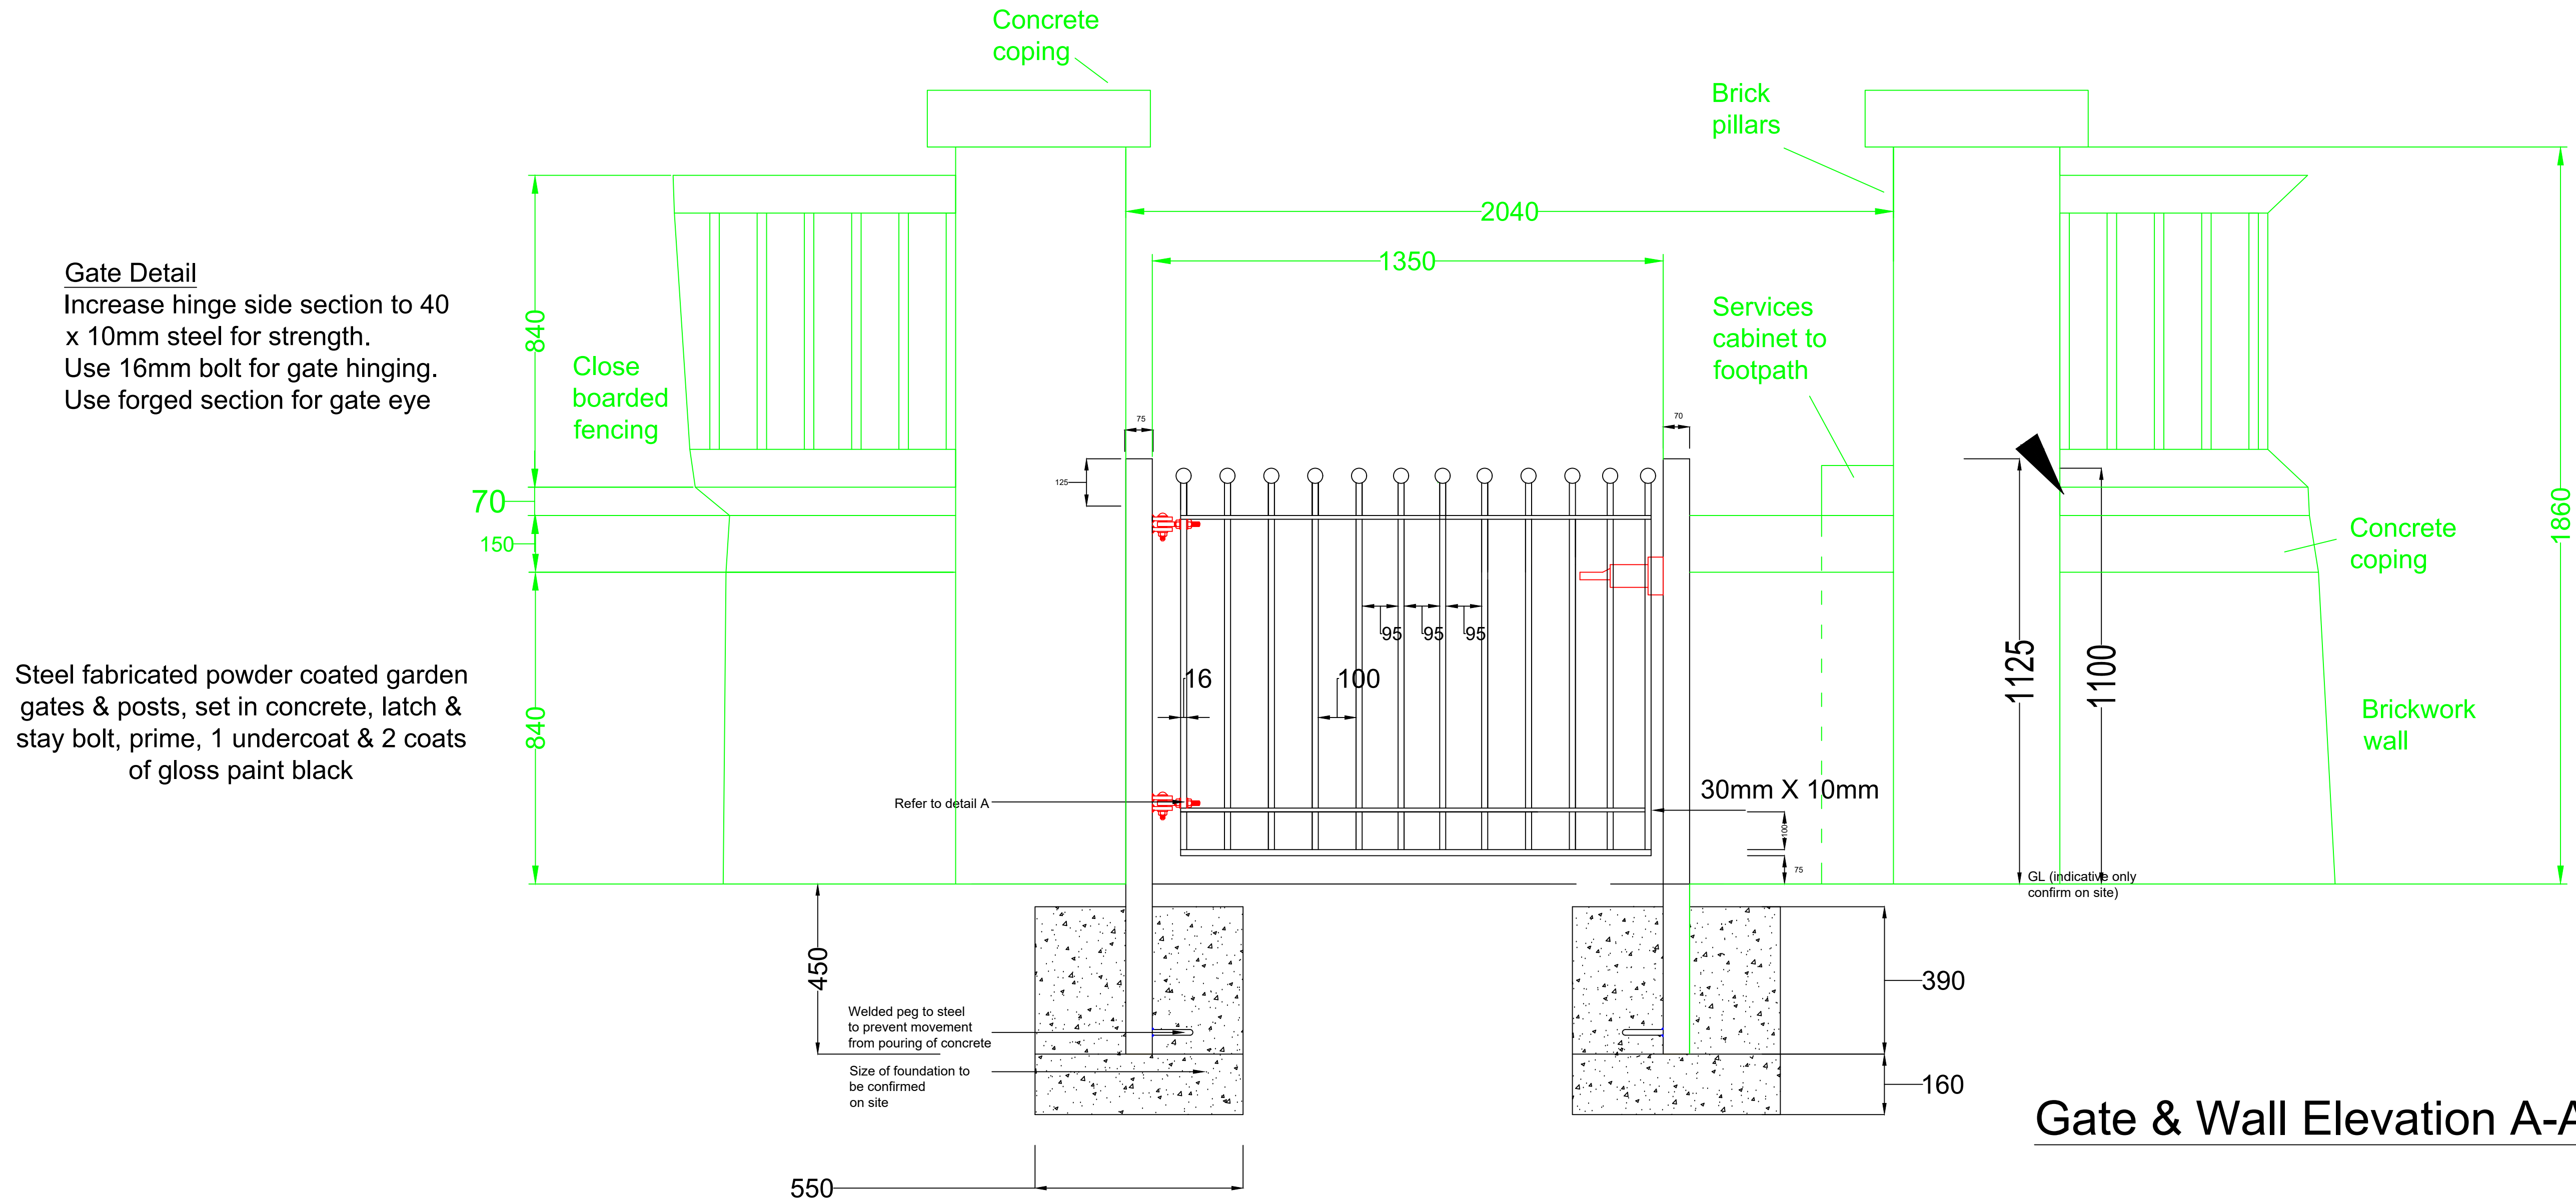

Gate & Wall Elevation A-A Scale 1:10

Gate Specification

Horizontals: 30mm X 10mm

Verticals: 16mm dia. surmounted by 40mm dia. cast balls at 115mm centres.

Railings: Railing height is 1100mm with 50mm X 50mm railing posts @ 2m crs

Gateposts: 70mm X 70mm gate spec as railing spec.

Finish: All steelwork to be hot dipped galvanised mild steel to BS 729.

Steelwork to be fully welded prior to galvanising. All burrs & sharp edges to be removed all welds ground smooth.

Lug Specification

Where 16mm dia. bolt passes through holes in lug it is to have a smooth shank.

Bolts and shims to be greased prior to fixing.

All steelwork and fixings to be powder coated to match gate

Shims to be stainless steel.

