
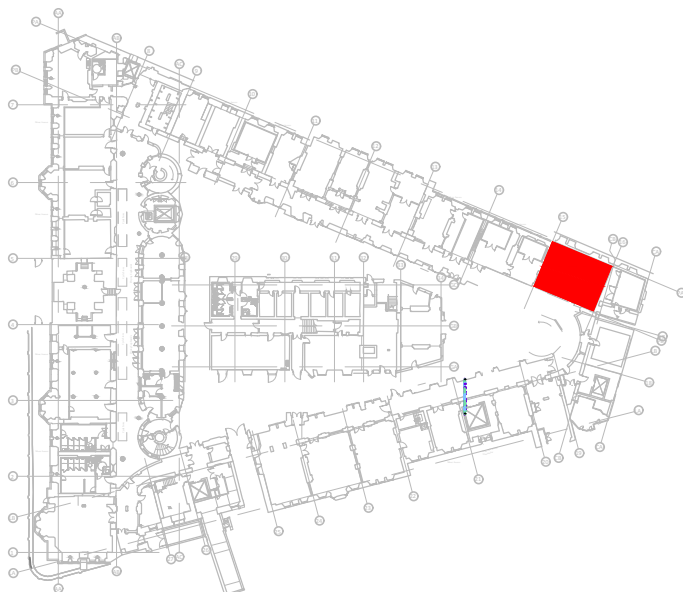


VDI_P2_V13 Plotted By: Rob Greenwood on 22/04/2020 at 4:21 PM

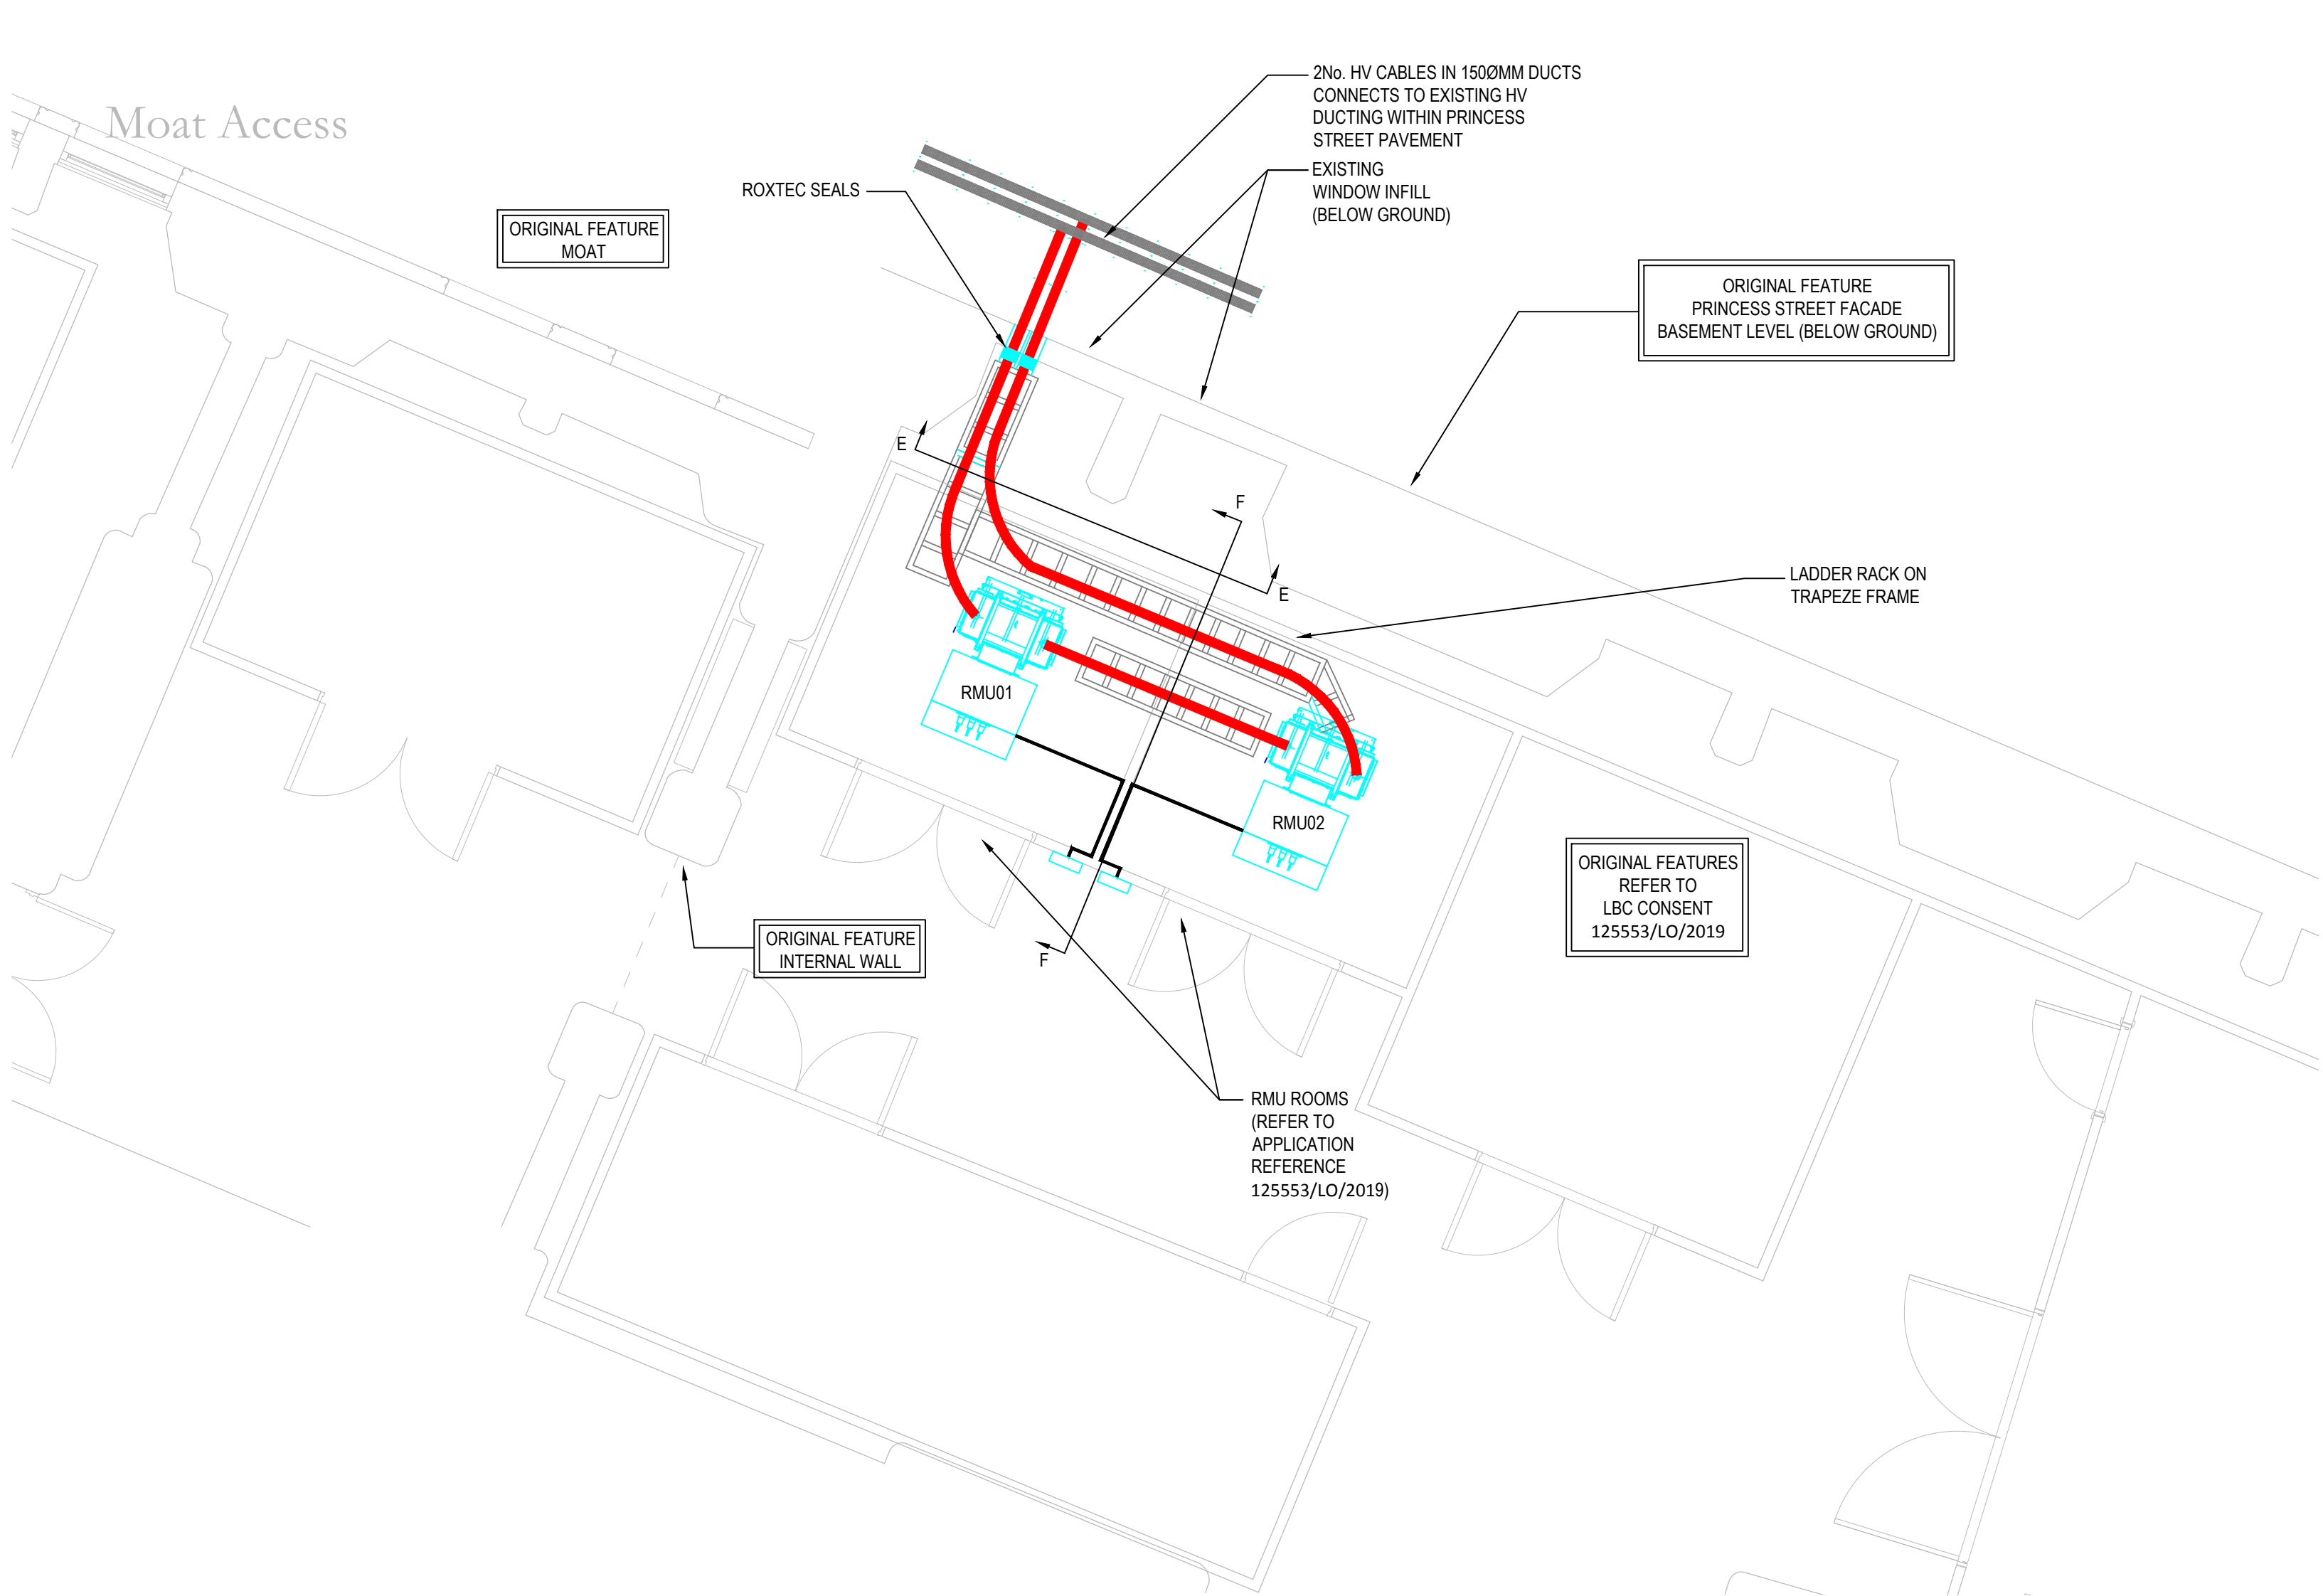

KEY PLAN

ALL INFORMATION IN GREYSCALE ARE EXISTING FEATURES

LEGEND

— — — WORKS COMPLETED BY THE OTH TEAM PRIOR TO THIS APPLICATION WORKS. REFER TO APPLICATION REFERENCE 125553/LO/2019.

NOTES

- 1) REFER TO LBC CONSENT 125553/LO/2019 FOR ORIGINAL FEATURES
- 2) REFER TO DRAWING 50467-VE-TH-B1-DR-M-5607 FOR SECTIONS/ELEVATIONS

THIS DRAWING REFERENCES THE FOLLOWING FILES:

Ref: 50467-VE-TH-XX-RP-Z-5601 OTH D&A STATEMENT
50467-VE-TH-00-SI-M-XX01 SITE LOCATION PLAN
50467-VE-TH-B1-DR-M-5602 EXISTING OTH PHX GA
50467-VE-TH-B1-DR-M-5603 EXISTING OTH RMU GA
50467-VE-TH-B1-DR-M-5604 PROPOSED OTH PHX GA
50467-VE-TH-B1-DR-M-5605 PROPOSED OTH RMU GA
50467-VE-TH-B1-DR-M-5606 EXIST/PROP OTH PHX SECT/ELE
50467-VE-TH-B1-DR-M-5607 EXIST/PROP OTH RMU SECT/ELE

ISSUED FOR INFORMATION



Vital Energi, Century House, Roman Road, Blackburn, Lancashire, BB1 2LD
Tel: +44 (0)1254 296 000 Fax: +44 (0)1254 296 040

Project: MANCHESTER CQHN CEF

Title: TOWN HALL EXISTING RMU ROOM GA PLAN



DATE	06/04/20	SCALE	1:50	SHEET	A2
------	----------	-------	------	-------	----

INFORMATION

Status:
S2

Stage:
3

Drg-No:
50467-VE-TH-B1-DR-M-5605

Rev:
P1

P1	22/04/19	ISSUED FOR INFORMATION	RG	IA	JH
REV	DATE	DESCRIPTION	DRW	CKD	APP