




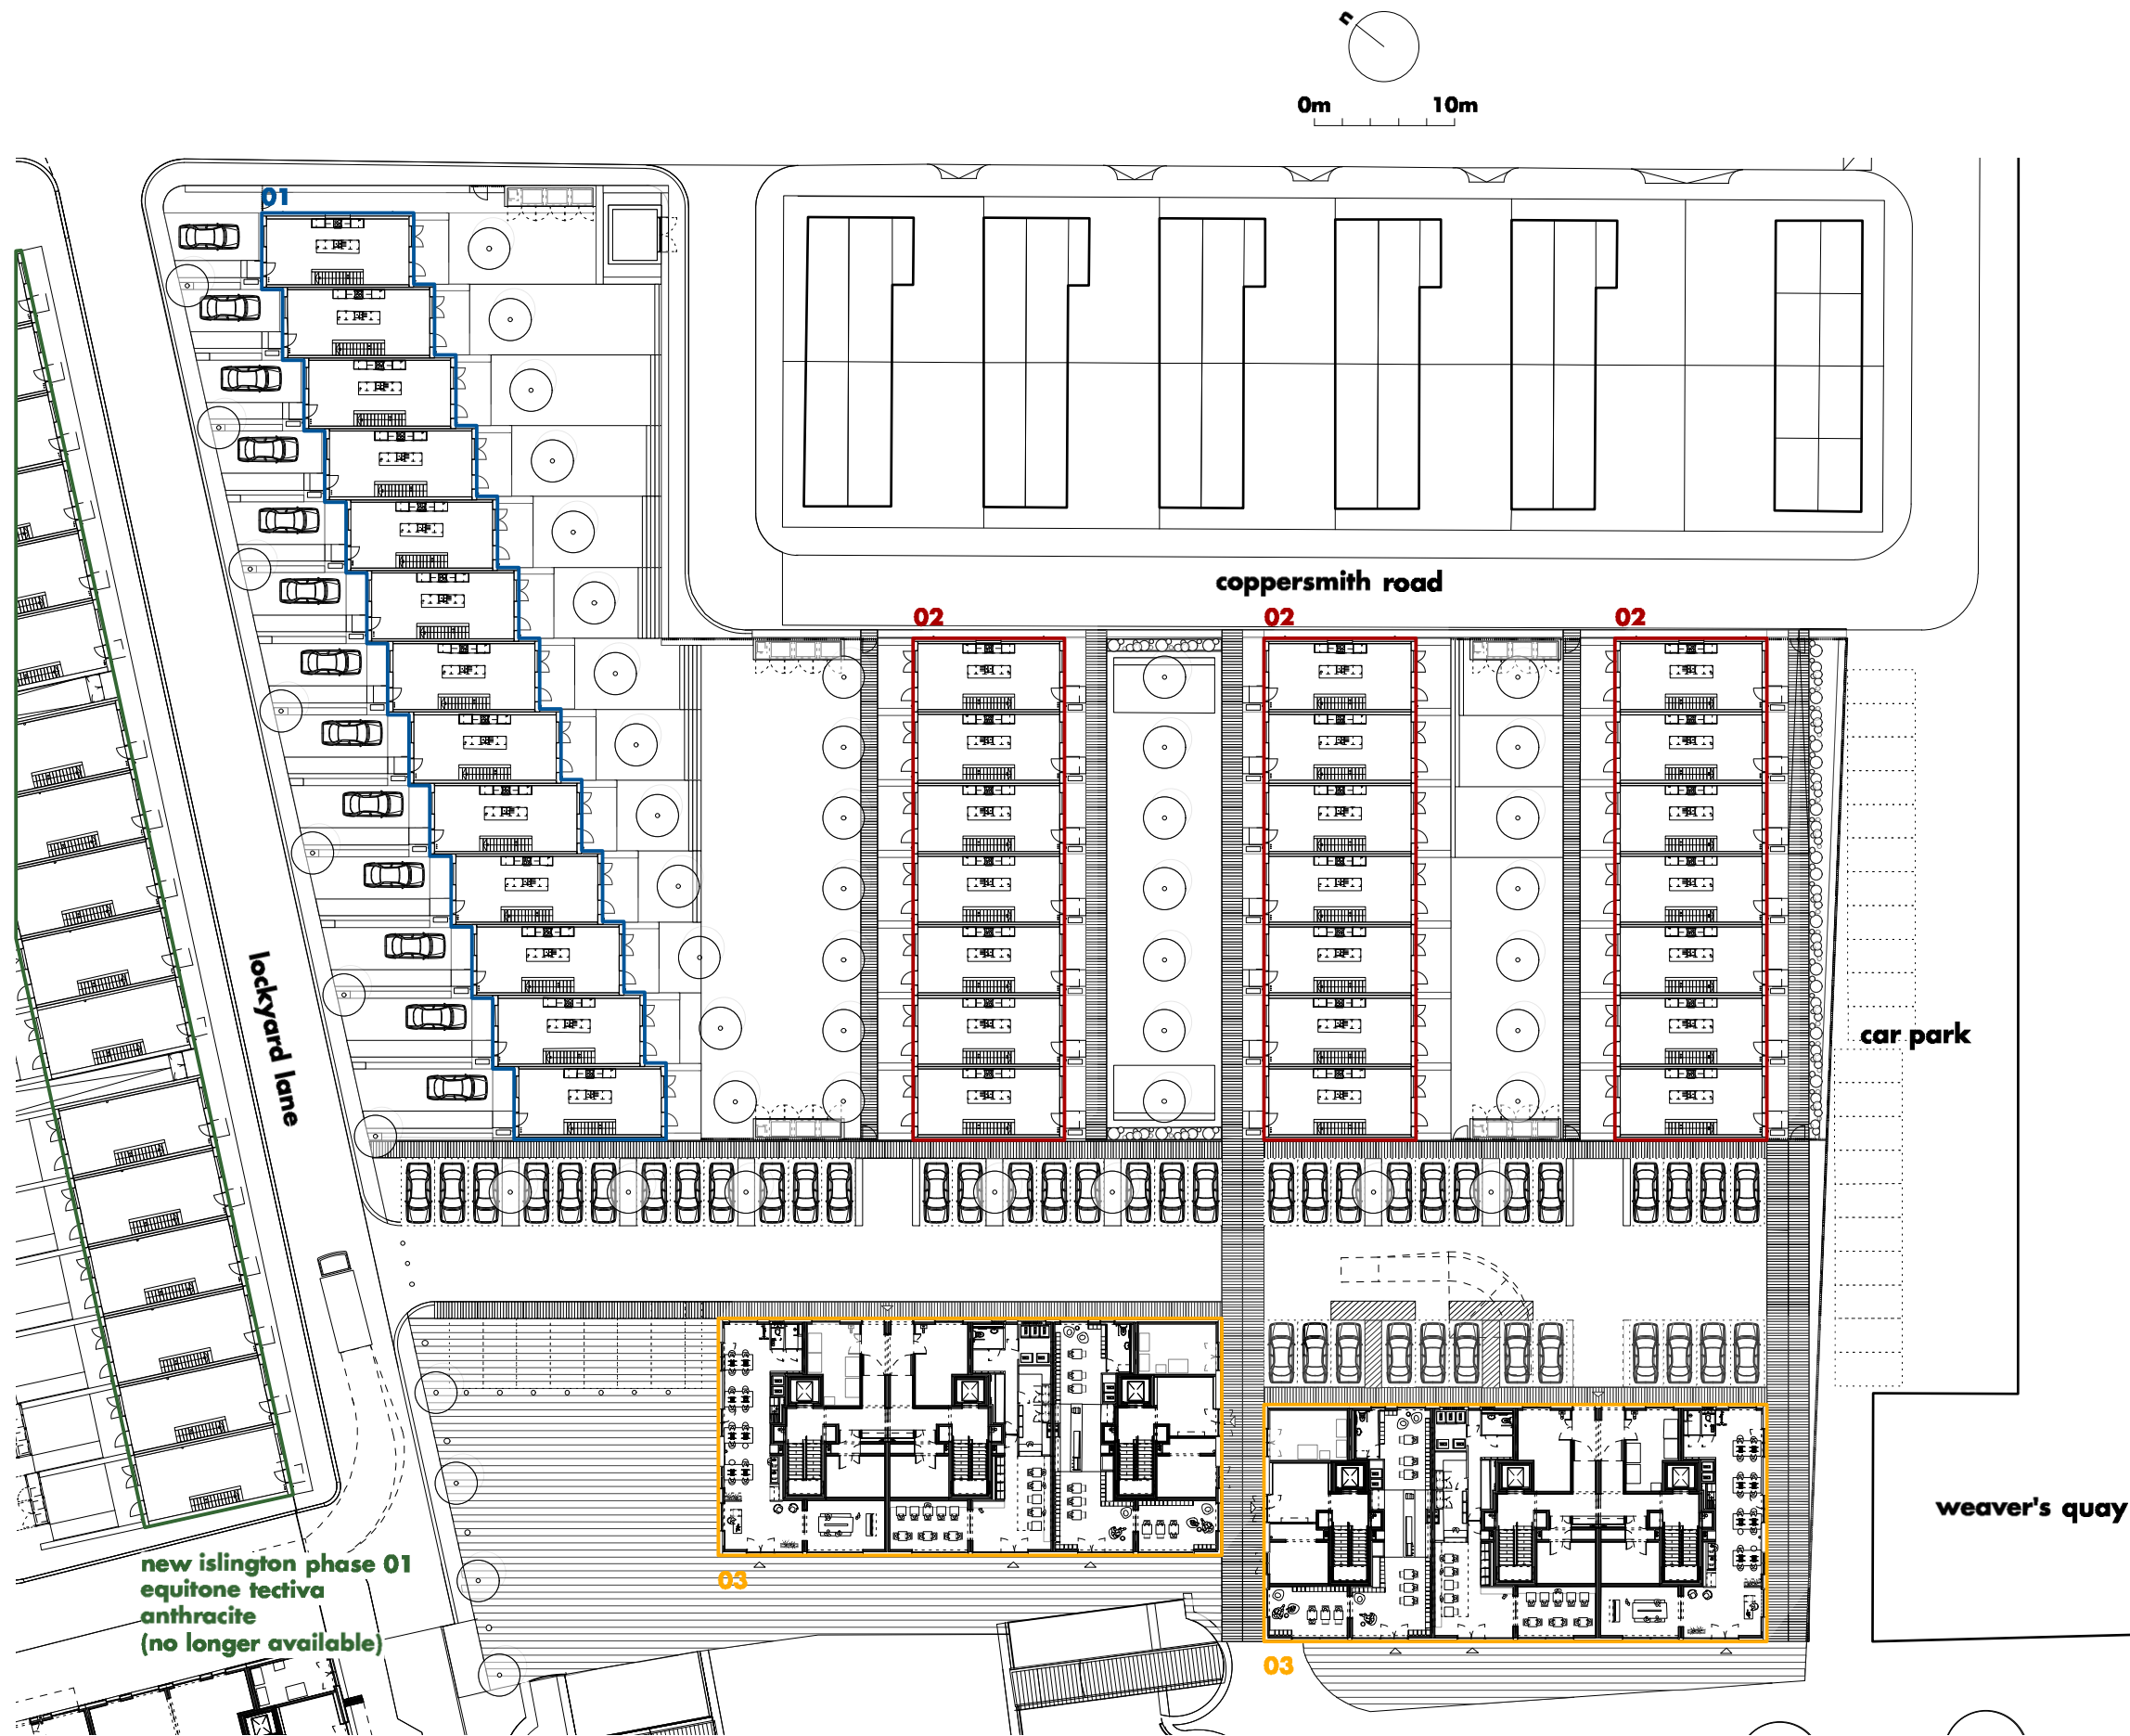

01
equitone tectiva
pebble [TE20]

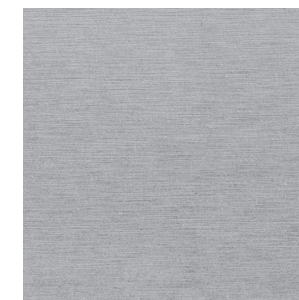

02
equitone tectiva
argent grey [TE15]

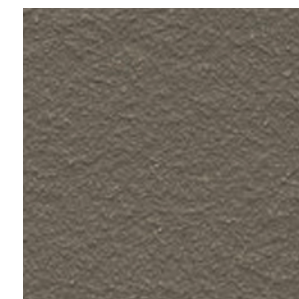

03 • ground floor
agrob buchtal
natura
iron grey [409]



03 • upper floors
agrob buchtal
natura
white [407]

new islington phase 01
equitone tectiva
anthracite
(no longer available)