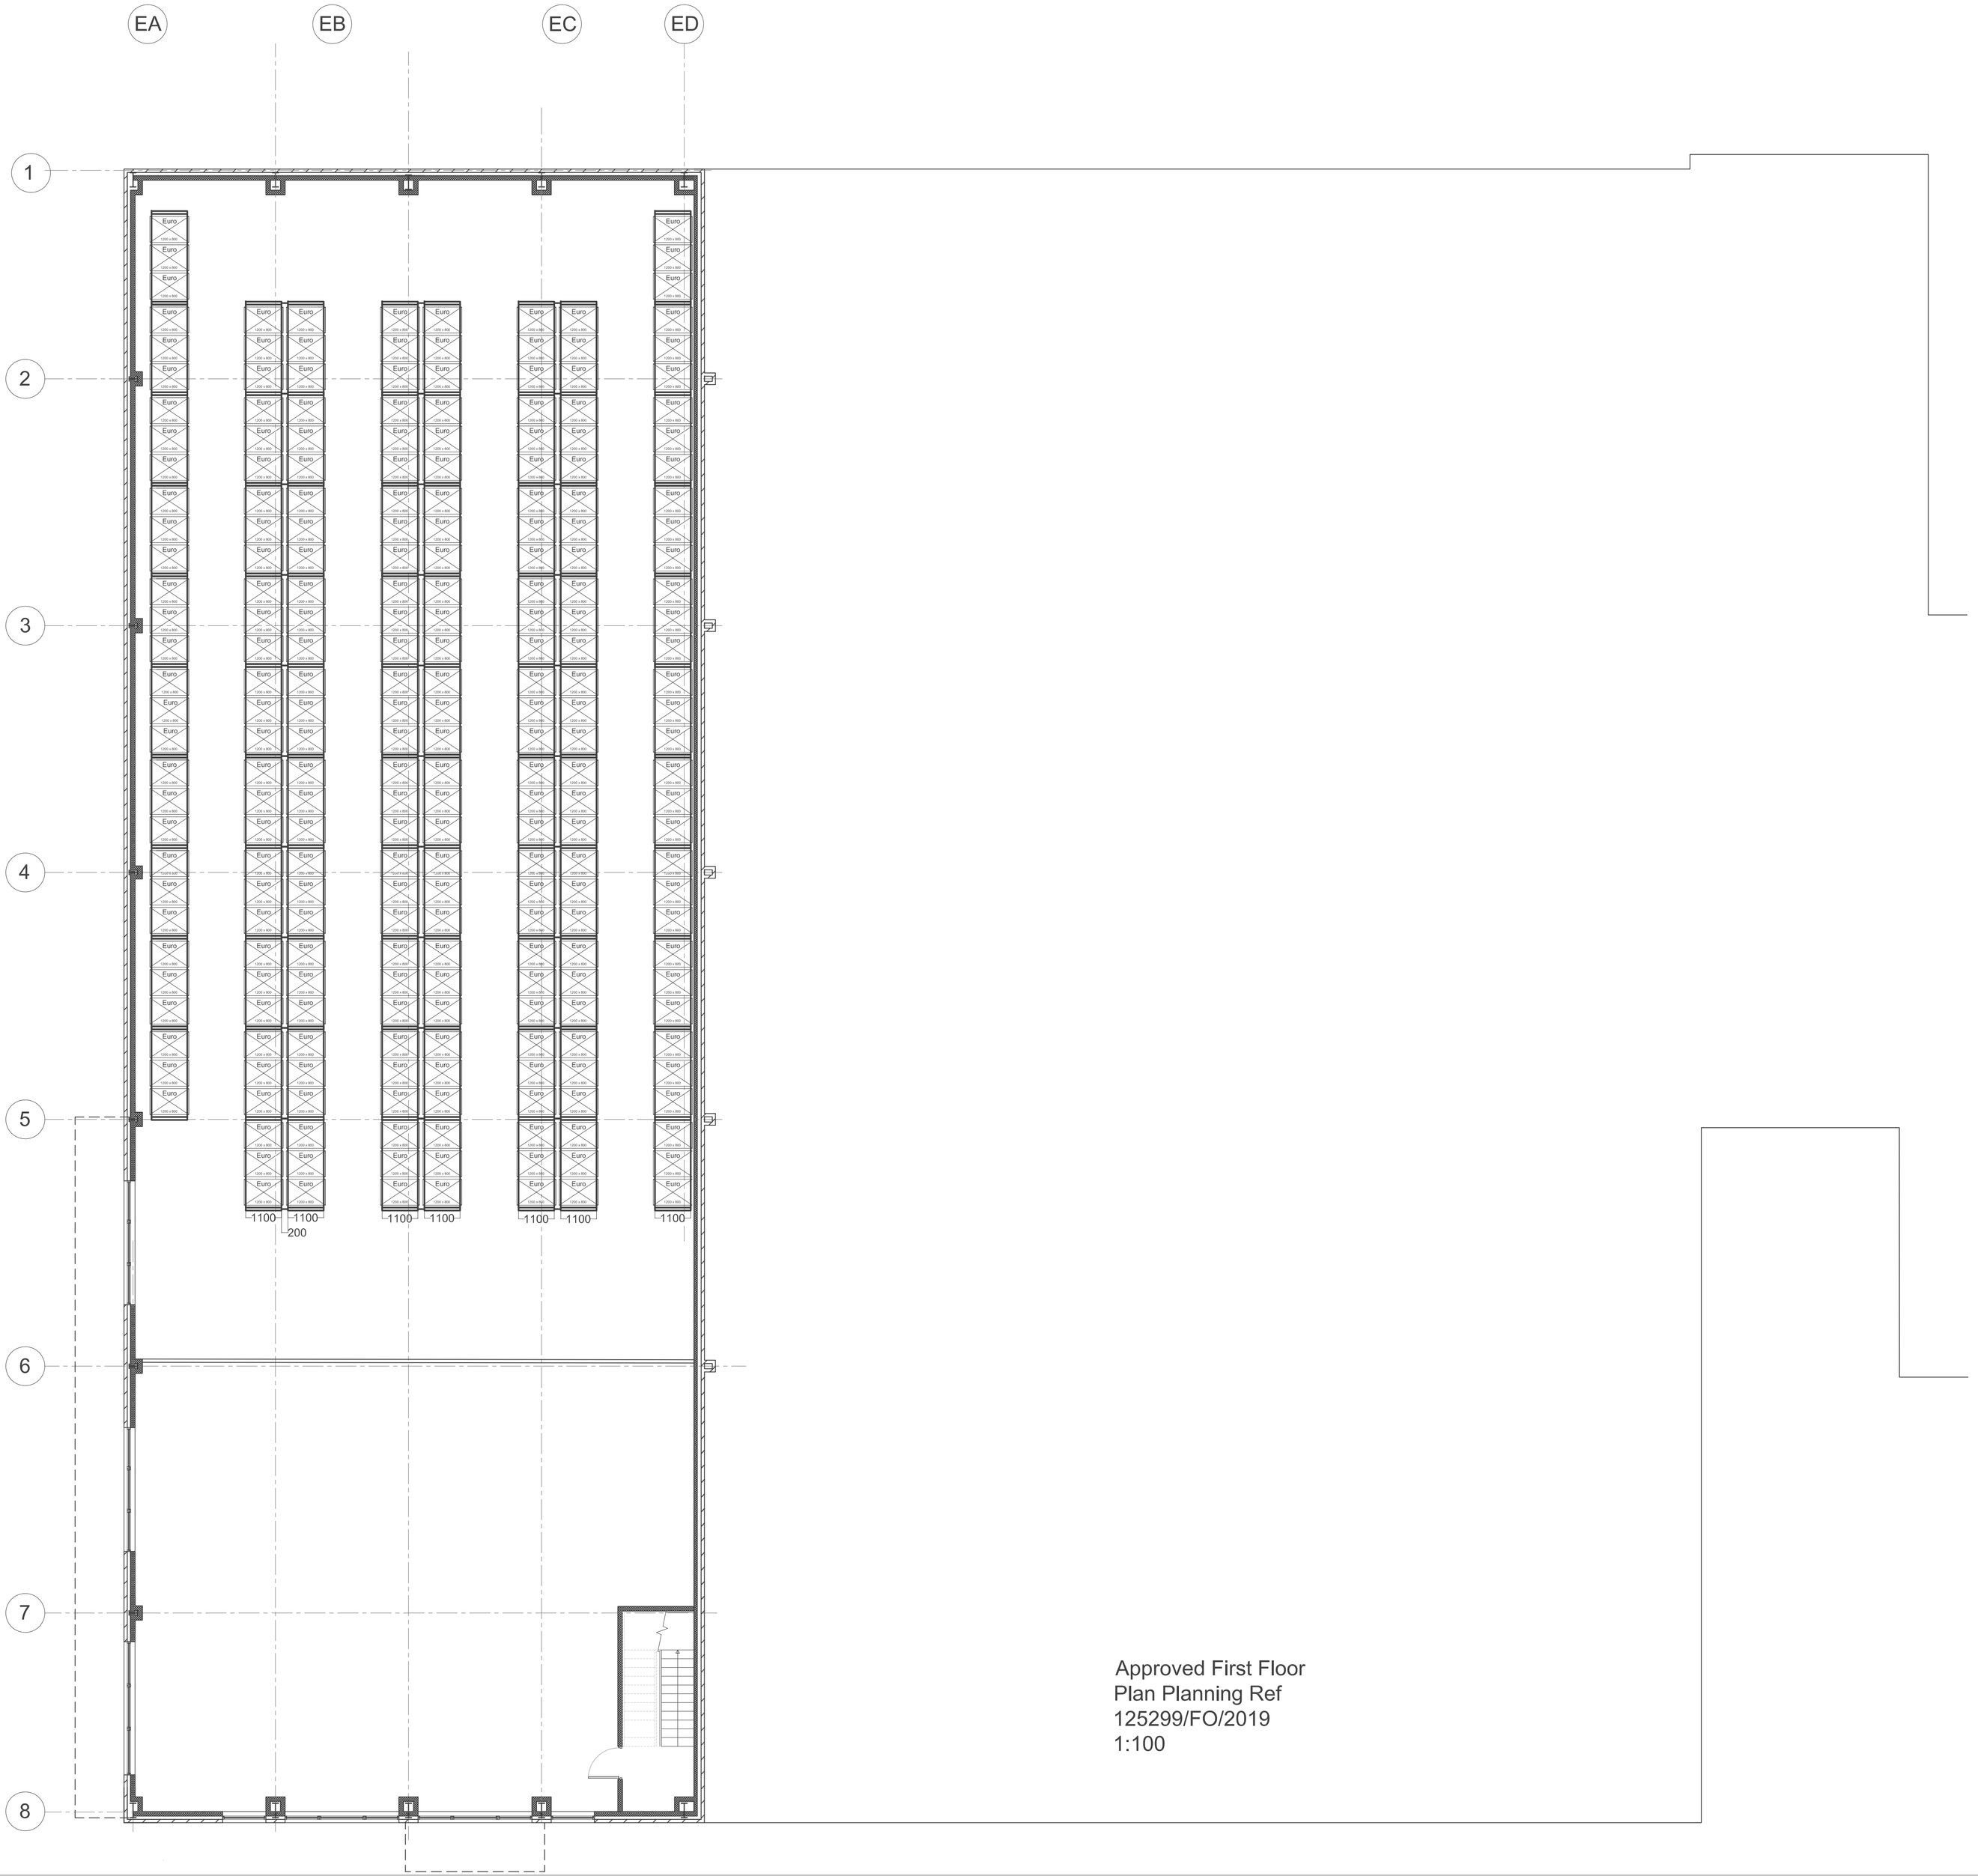


Notes

Jennings Design Associates take no responsibility for any dimensions obtained by scalling from this drawing. If no dimension is shown the recipient must ascertain the dimension specifically from the Architect or by site measurement. Supplying this drawing in digital form is solely for convenience and no reliance may be placed on digital data. All data must be checked against hard copy. Dimensions must be checked on site. Any discrepancies must be reported to the Architect immediately. This drawing is copyright of Jennings Design Associates

Approved First Floor
Plan Planning Ref
125299/FO/2019
1:100

Rev	Description	Date	By
-	-	-	-

j d a architects

info@jda-architects.com
www.jda-architects.com

manchester: 0161 336 5011
liverpool: 0151 665 0112

Client:	Holigic
Project:	Crewe Road, Wythenshaw
Project Status:	PL - Planning

Scale:	@ original size	Date:	Drawn by:	Checked By:
1:100	A1	23/09/19	DH	BJ

Project Number	Drawing Number		
1108	A	DR	011

Description	Rev
Approved First Floor Plan	

0 1m 2m
Scale 1:100

Z:\1108 - Crewe Road - Wythenshaw\Drawings\Layouts\1108_A_DR_011 ApprovedFirstFloorPlan.dwg