



Updated GPR survey data recieved 24-10-18 overlaid
onto current proposals

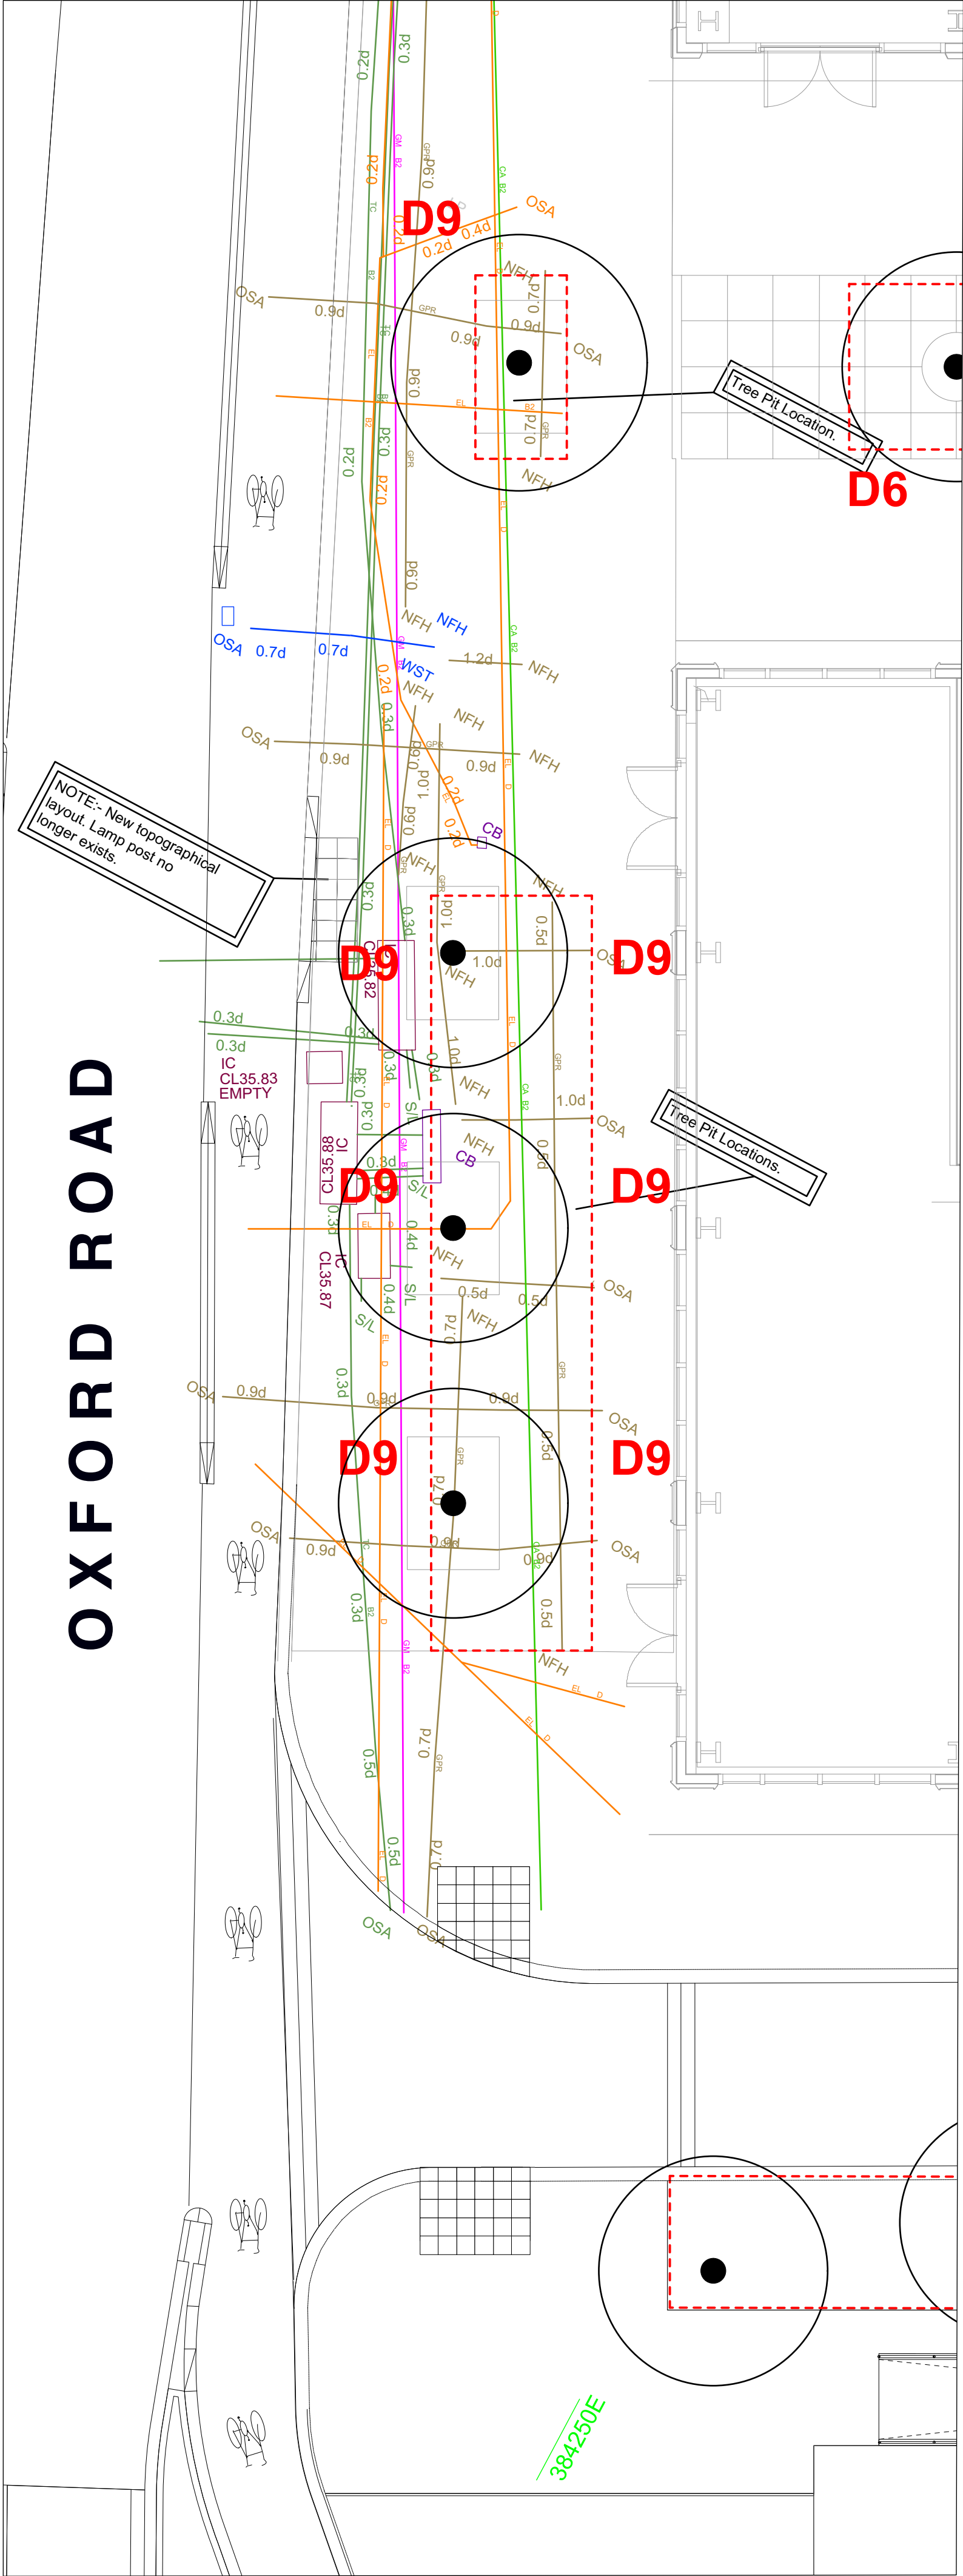

(above) B2 / Oxford Road / Brancaster Road detail
Scale: 1:100 @ A1

PL1502-MP-SK-225-01
Oxford Road Tree Pit & Services Overlay
01-11-18
FF

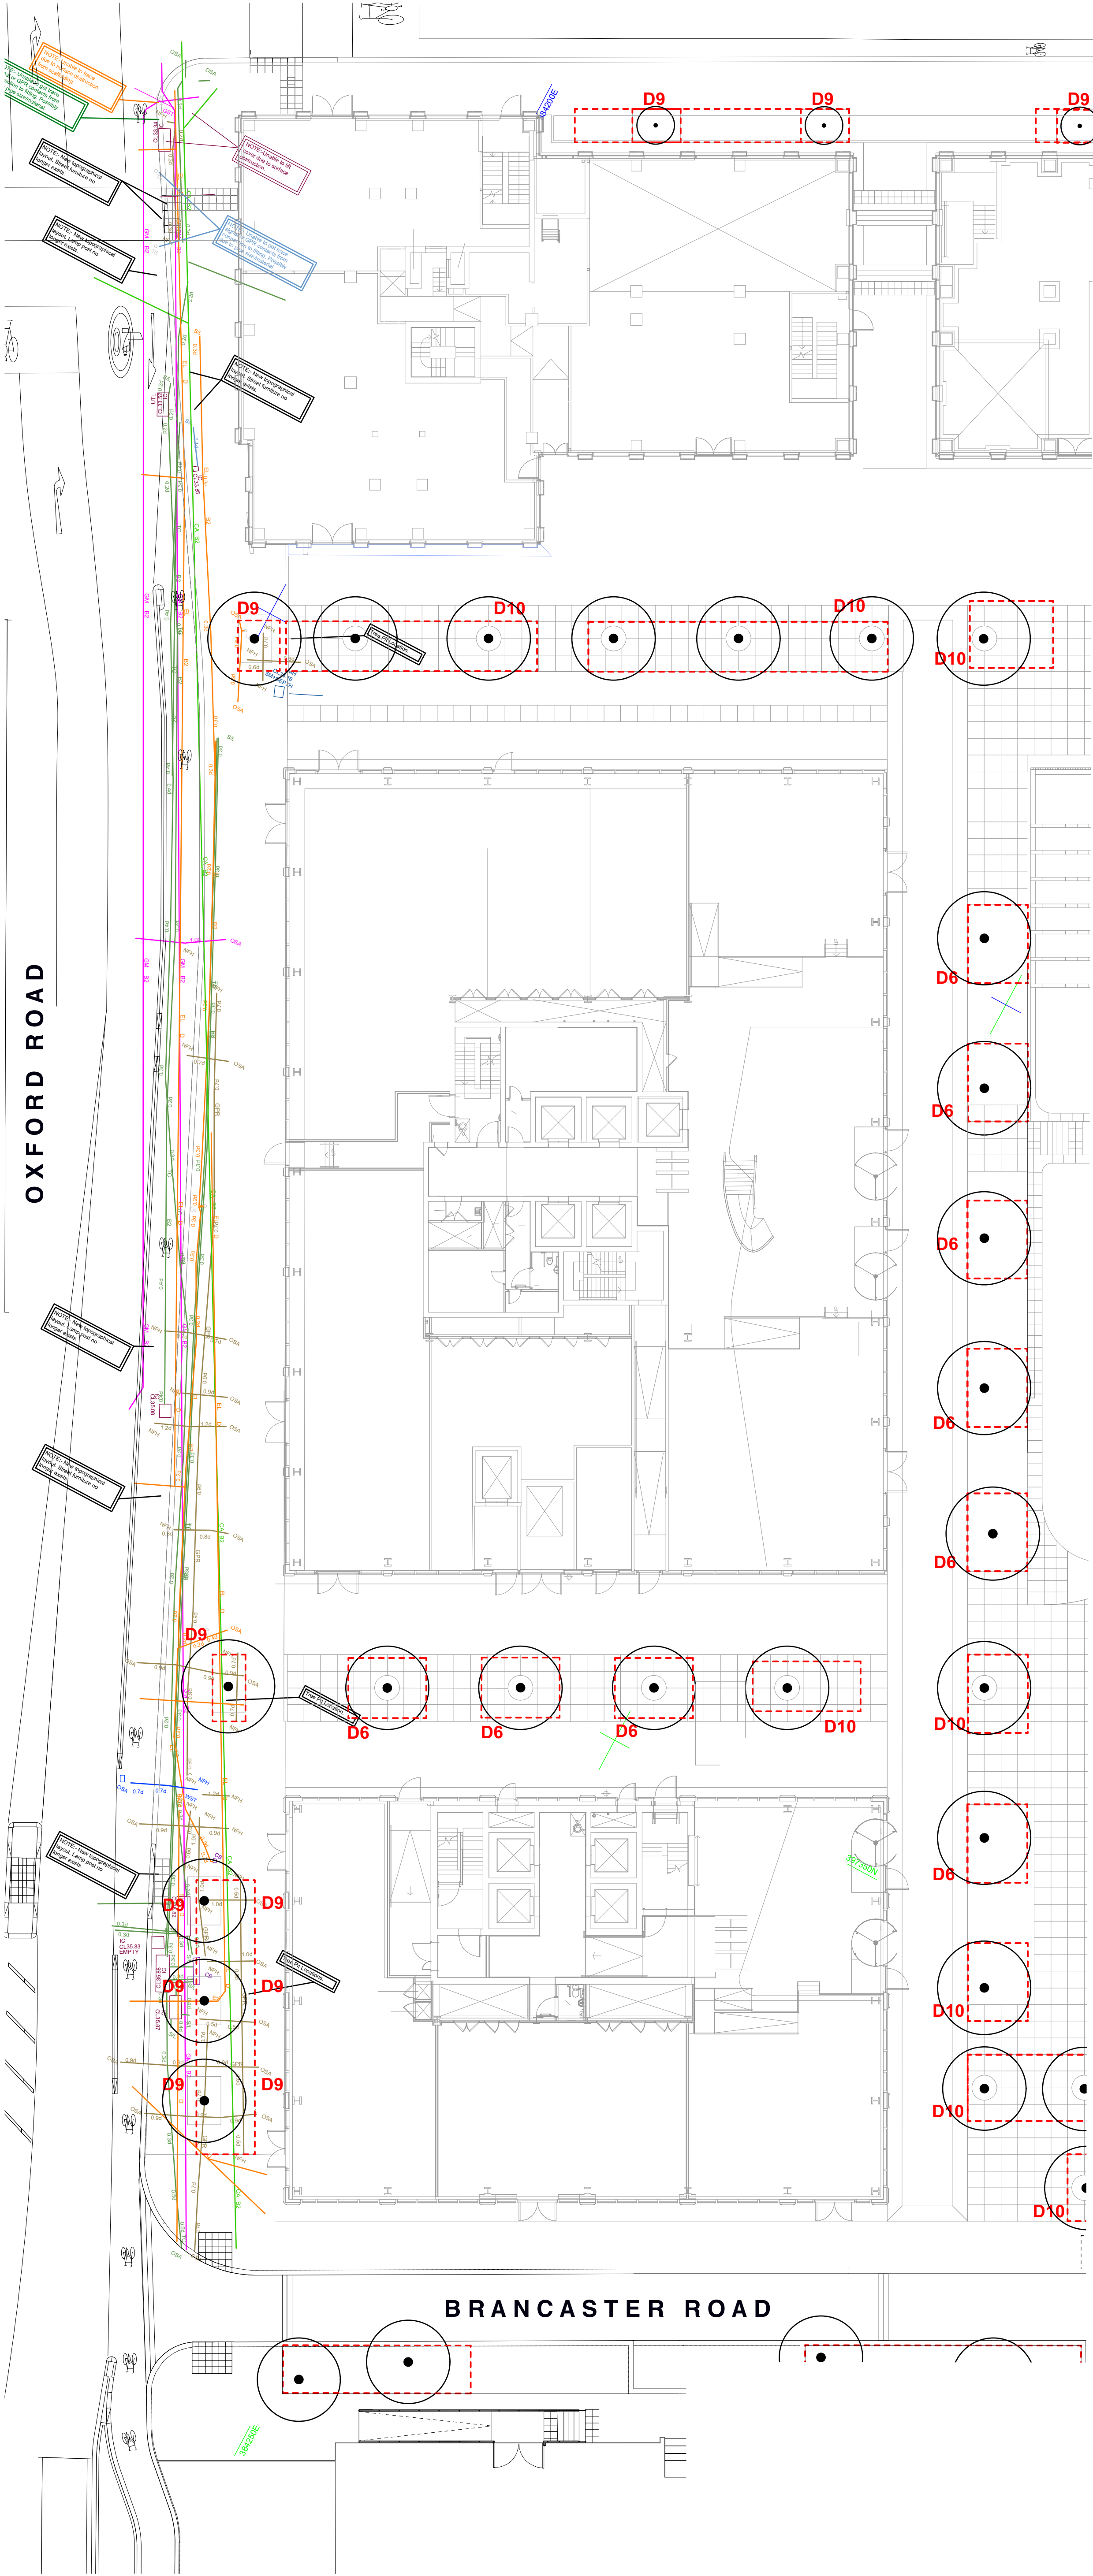

(above) B2&4 / Oxford Road Frontage
Scale: 1:200 @ A1
01-11-18
FF

