


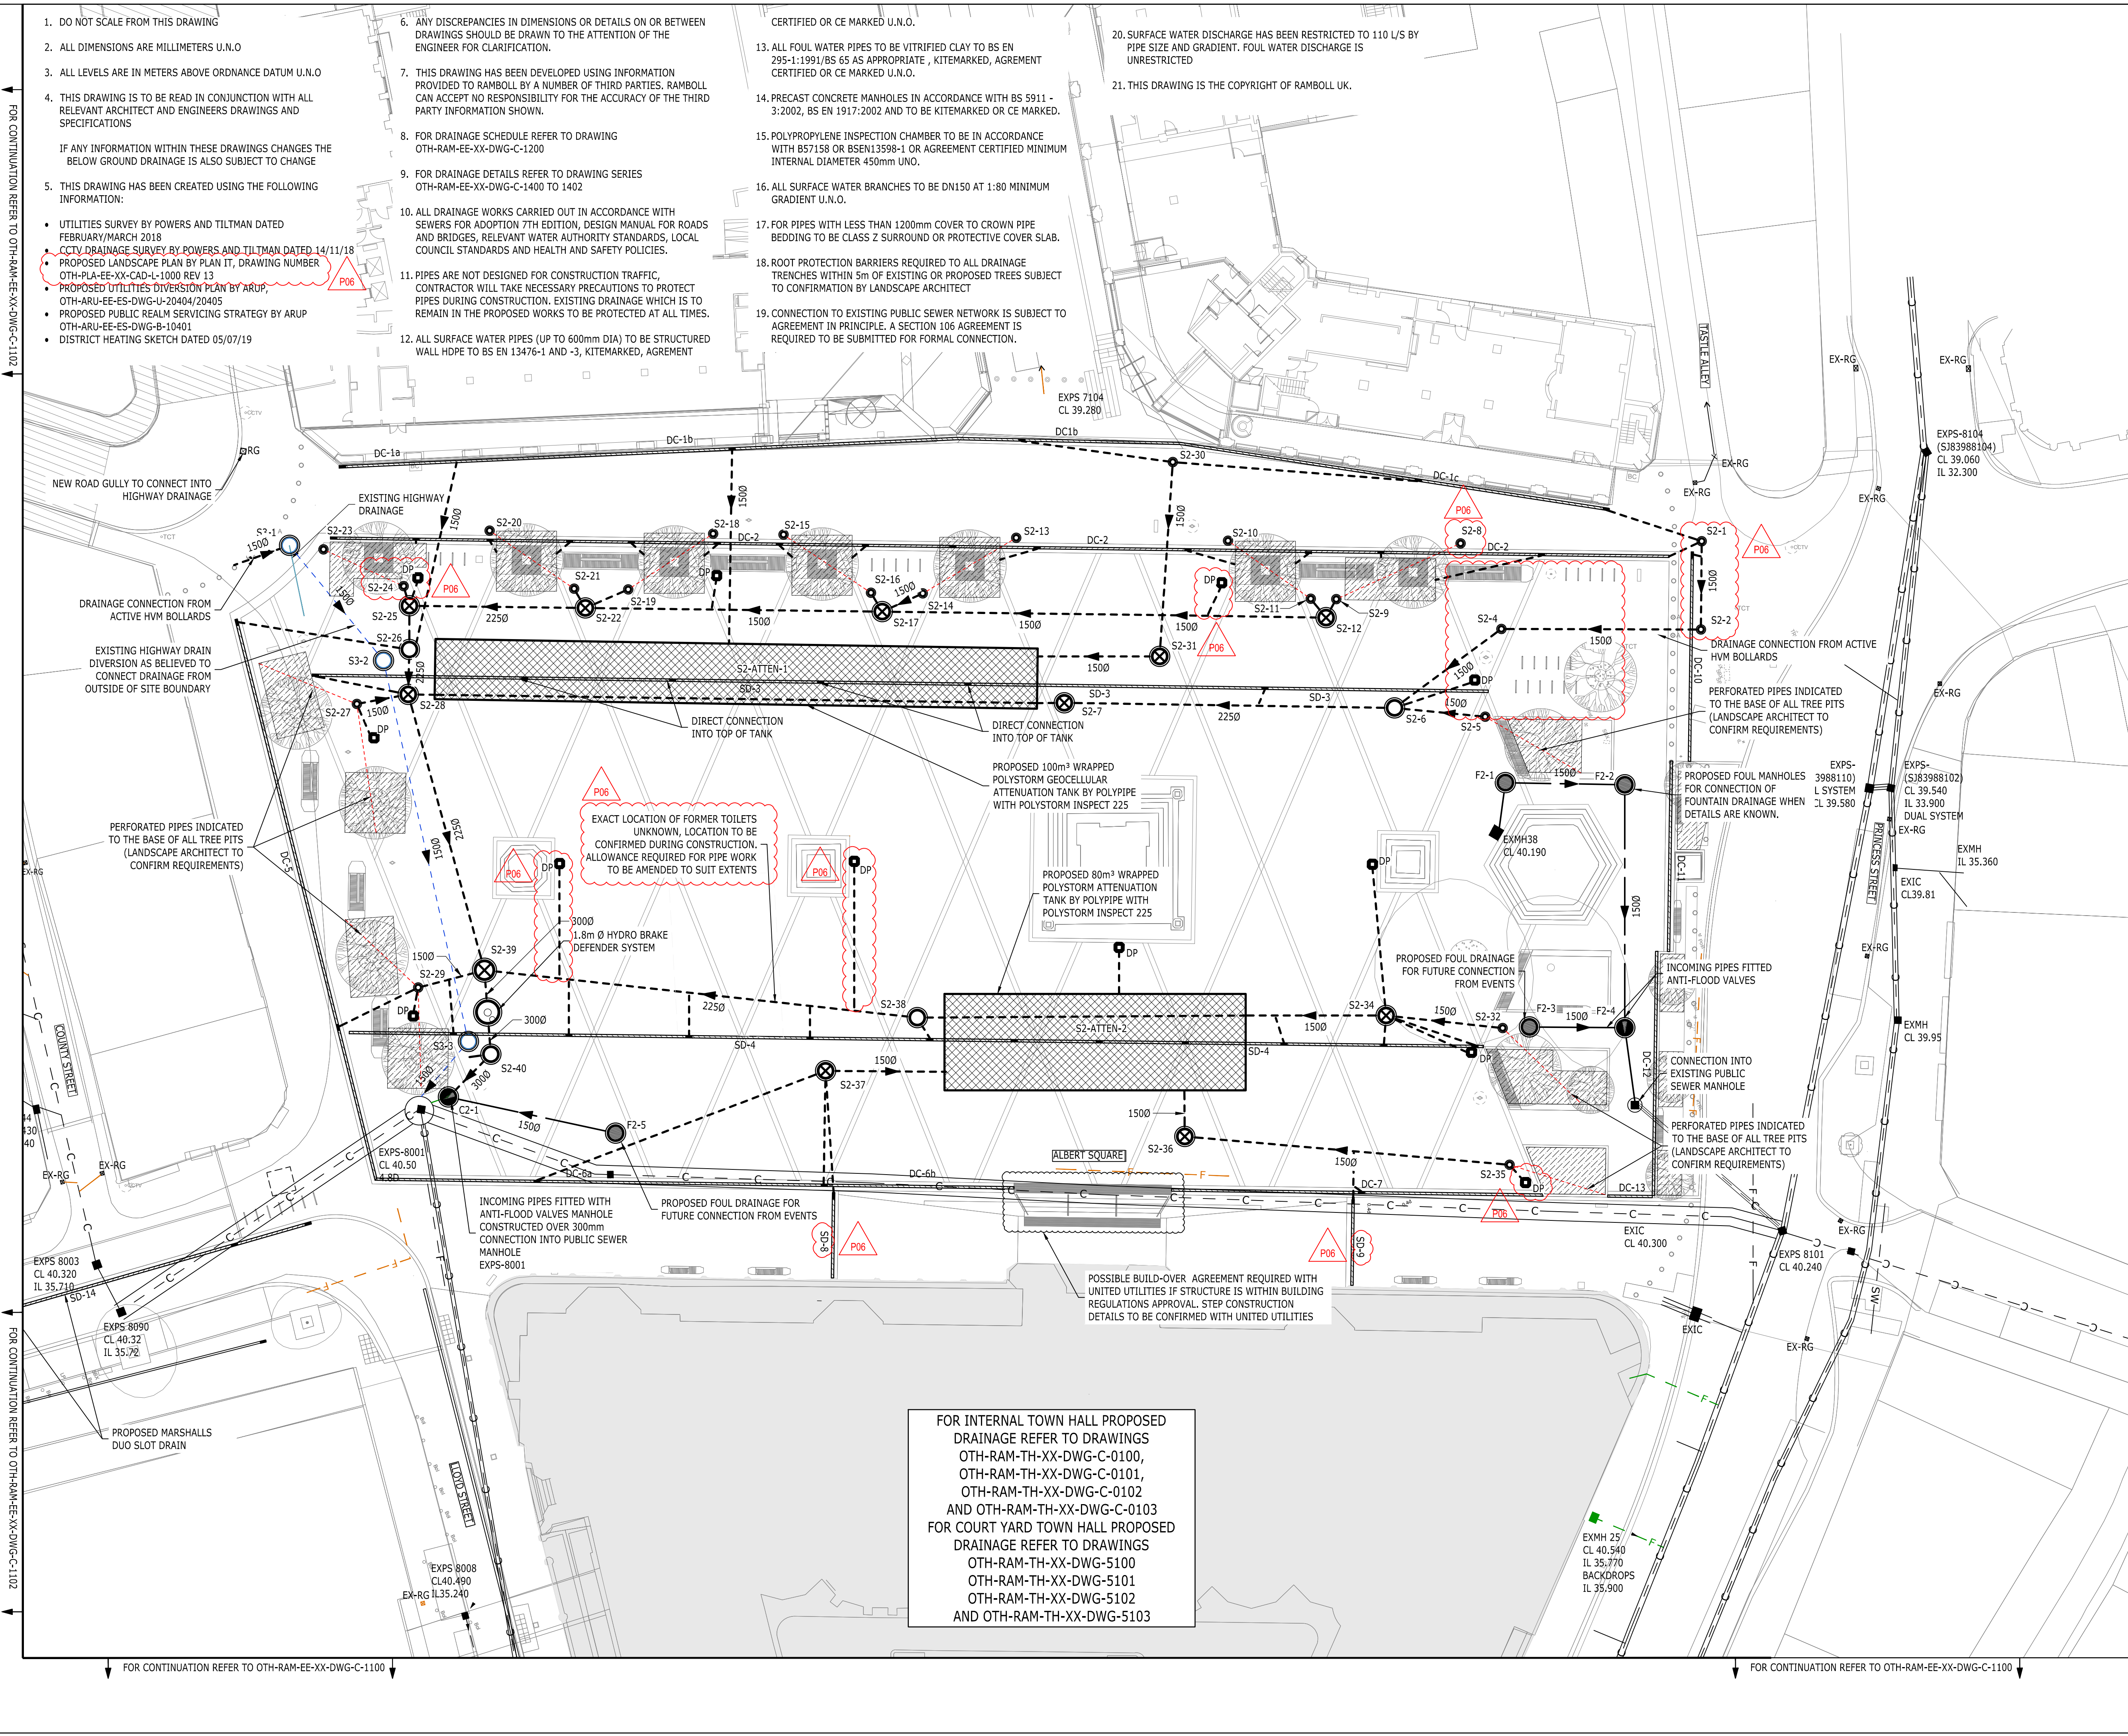

Scale Bars to be used as guidance only - refer to sheet size below

1:100	1:200	1:500	1:1000	1:2000	1:5000	1:10000
0m	0m	0m	0m	0m	0m	0m
1:100	1:200	1:500	1:1000	1:2000	1:5000	1:10000
0m	0m	0m	0m	0m	0m	0m

KEY

- EXISTING PUBLIC COMBINED DRAIN/ MANHOLE — C —
- EXISTING PUBLIC FOUL DRAIN/ MANHOLE — F —
- EXISTING PUBLIC SURFACE WATER DRAIN/ MANHOLE — SW —
- EXISTING PRIVATE FOUL DRAIN/ MANHOLE — F —
- EXISTING ROAD GULLY — EX-RG
- PROPOSED DRAW PIT LOCATION REF C AND D, REQUIRING DRAINAGE — DP
- PROPOSED FOUL WATER DRAIN/ CONCRETE MANHOLE — —
- PROPOSED SURFACE WATER DRAIN/ CONCRETE MANHOLE — —
- PROPOSED SURFACE WATER POLY PROPYLENE INSPECTION CHAMBER — —
- PERFORATED PIPES TO BASE OF TREE PITS — —
- PROPOSED ROAD GULLY — RG
- PROPOSED DRAINAGE CHANNEL / SLOT DRAIN WITH SUMP AND ACCESS — DC / SD
- PROPOSED ATTENUATION — —
- PROPOSED TREE PIT — —

P06	05/09/2019	LS	SG	STAGE 4 ISSUE
				SEE REVISION CLOUDS
P05	26/07/2019	LS	SG	STAGE 4 ISSUE
				SEE REVISION CLOUDS
P04	01/05/2019	LS	SG	STAGE 3+ ISSUE
				DRAINAGE TO SUIT LATEST LANDSCAPE PLAN
P03	17/12/2018	LS	SG	STAGE 3 ISSUE
				MISSING PIPEWORK ADDED
ISSUE	DATE	APPROVED	DRAWN	DESCRIPTION

OUR TOWN HALL PROJECT

Arkwright House, Parsonage, Manchester, M3 2LF
+44 (0) 161 827 1800
www.Ramboll.com

www.ramboll.co.uk

PROJECT STATUS	STAGE 4
CLIENT	MANCHESTER CITY COUNCIL
PROJECT	OUR TOWN HALL PROJECT
DRAWING TITLE	TOWN HALL EXTERNALS PROPOSED DRAINAGE SHEET 2 OF 3
SIZE & SCALE	A1: 1:250
DRAWING STATUS	D2 - TENDER
JOB NUMBER	1620003165
DRAWING NO.	OTH-RAM-EE-XX-DWG-C-1101
REV	P06