


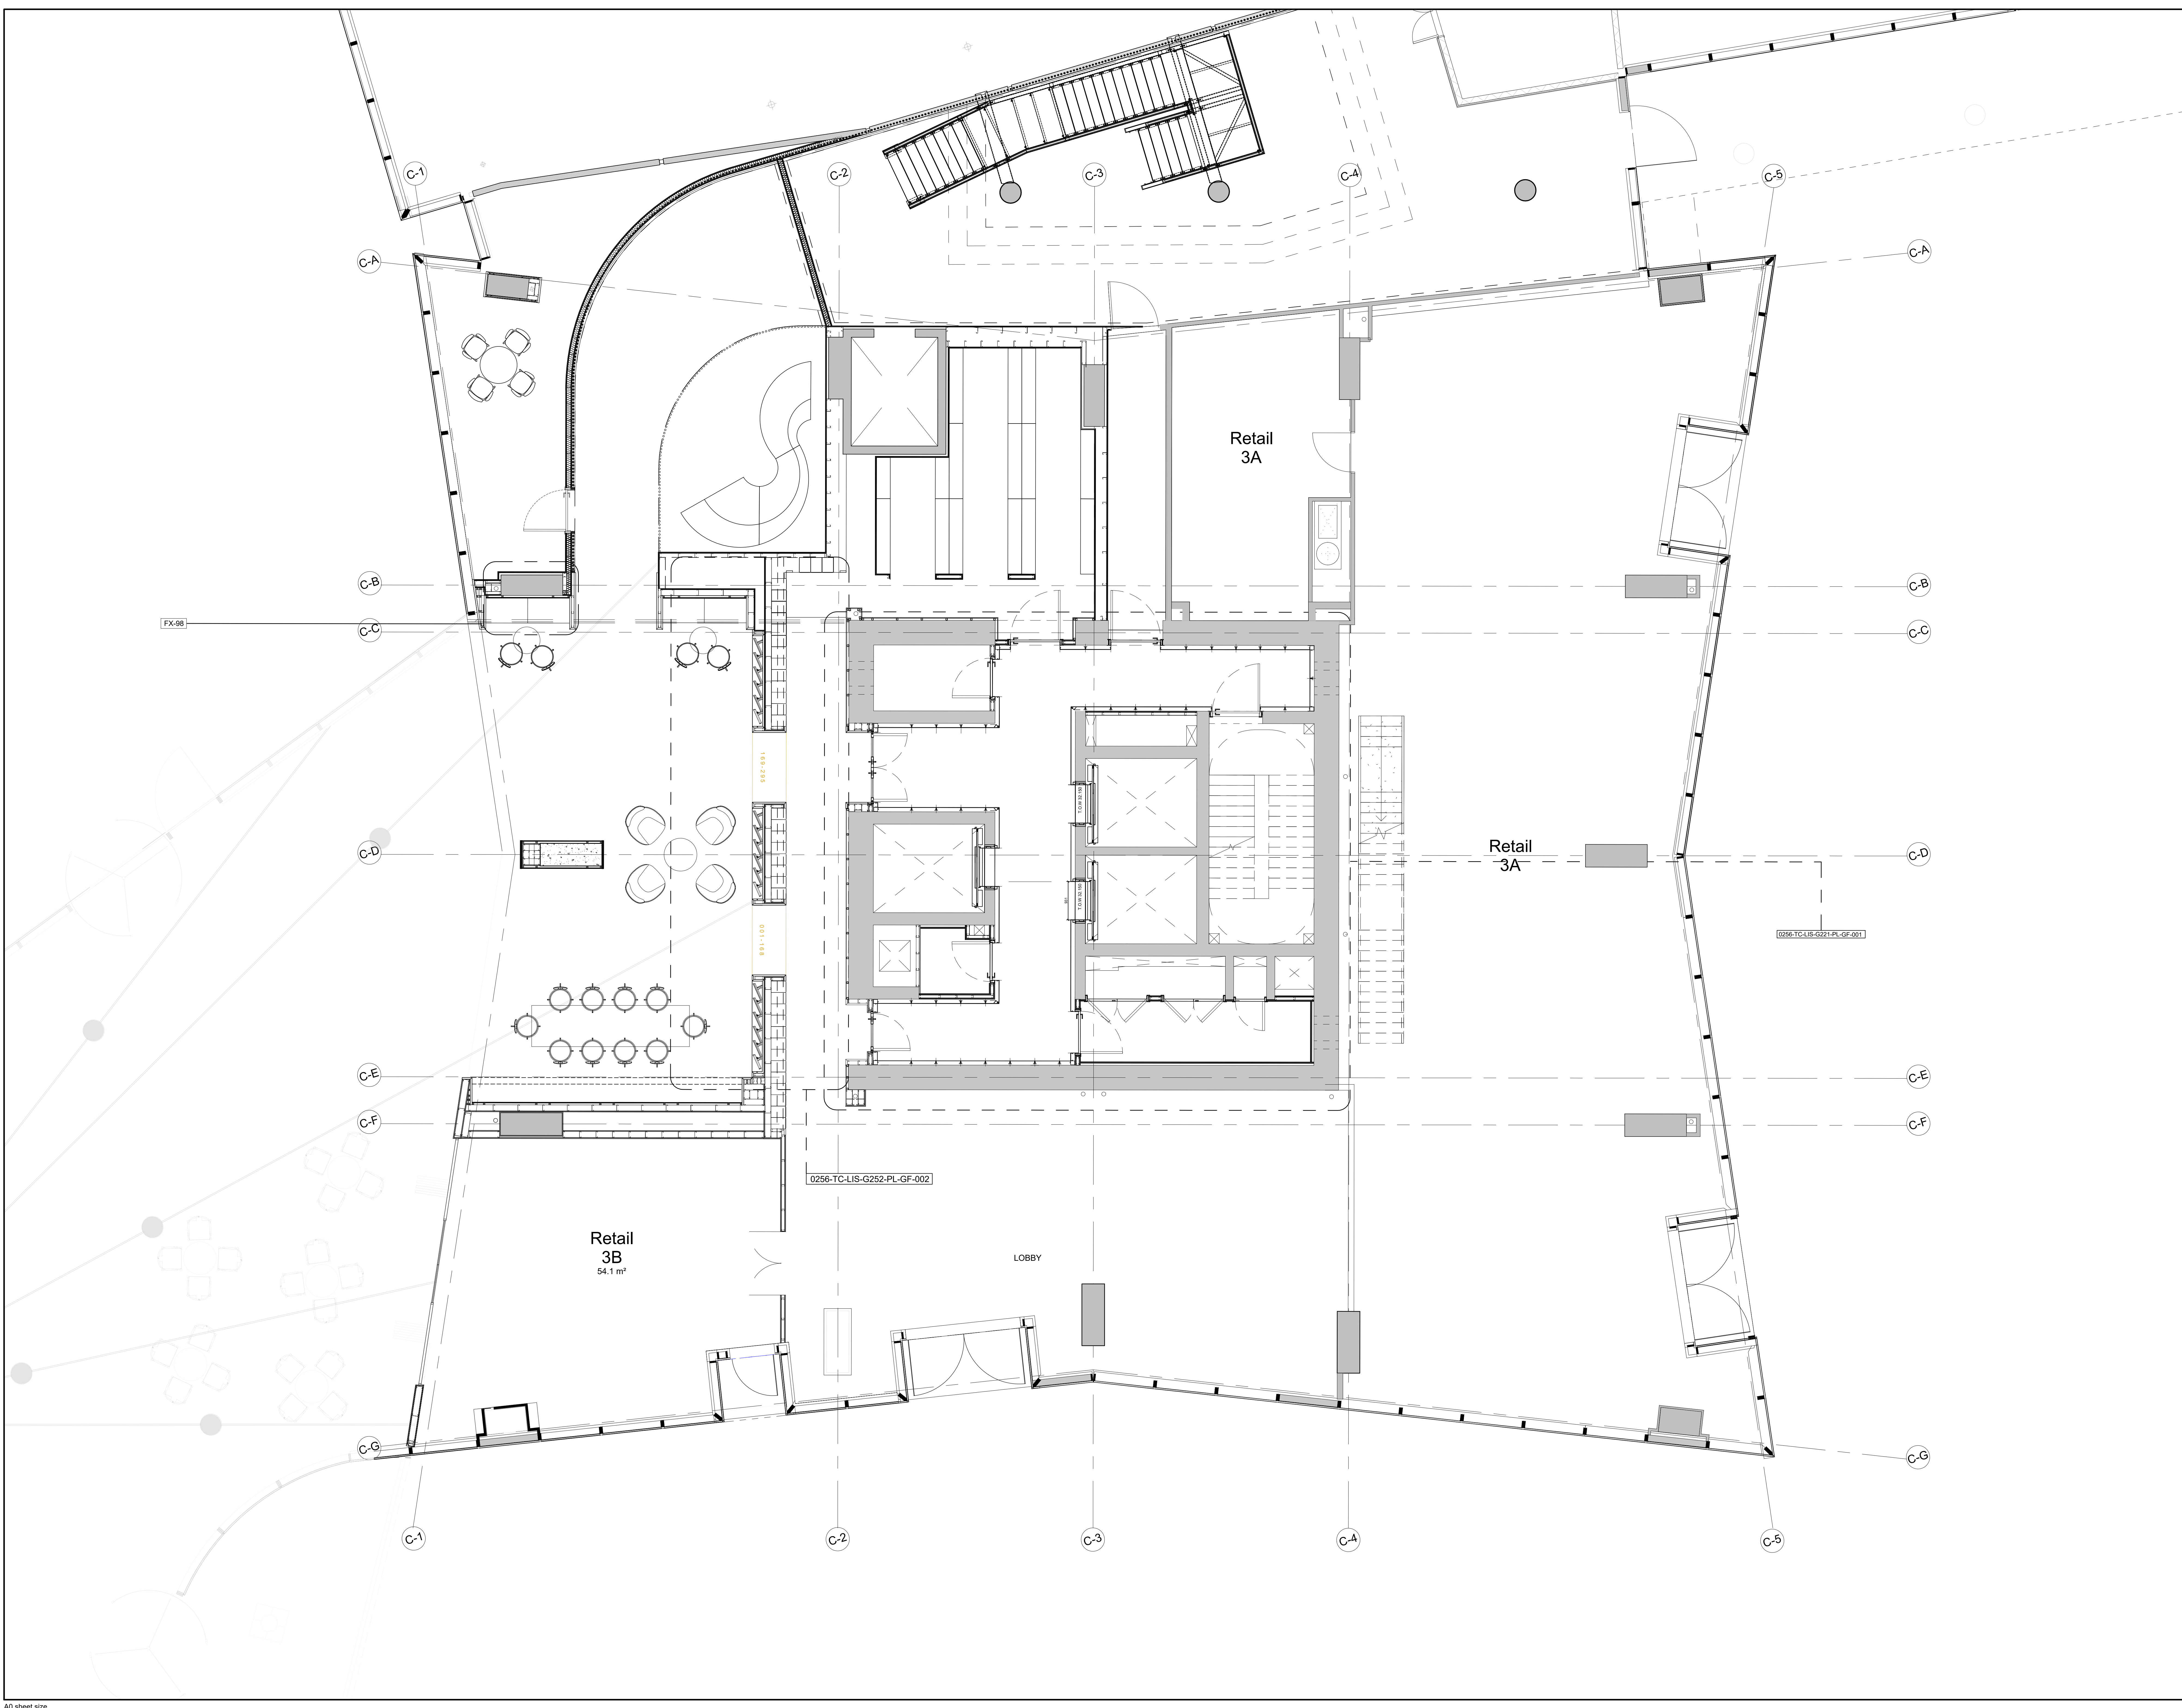

General Notes  
1. Do not scale drawings. Dimensions govern.  
2. All dimensions are in millimetres unless noted otherwise.  
3. All dimensions shall be verified on site before proceeding with the work.  
4. Lister + Lister shall be notified in writing of any discrepancies.

WORK IN  
PROGRESS

|    |          |               |    |
|----|----------|---------------|----|
| P1 | 10.12.19 | Draft Stage 4 | AL |
| P0 | 26.07.19 | Draft Stage 3 | AL |

| Rev. | Date | Reason For Issue | Check |
|------|------|------------------|-------|
|------|------|------------------|-------|

LISTER +  
LISTER

98 The Kennels  
Harwood Yard  
Leeds LS17 5LF

studio@listerandlister.com  
www.listerandlister.com

Client  
Renaker Build Ltd

NO Building, 47 Bengal Street  
Manchester M4 6BB

Tel +44 (0)161 245 1150  
Web www.renakerbuild.com

Project  
Owen Street,  
Manchester

Title  
TOWER C  
GROUND FLOOR  
GENERAL ARRANGEMENT  
PLAN

Job No  
0256

Scale  
1:50

Date  
02.07.19

Number  
0256-TC-LIS-G200-PL-GF-001

Revision  
P1