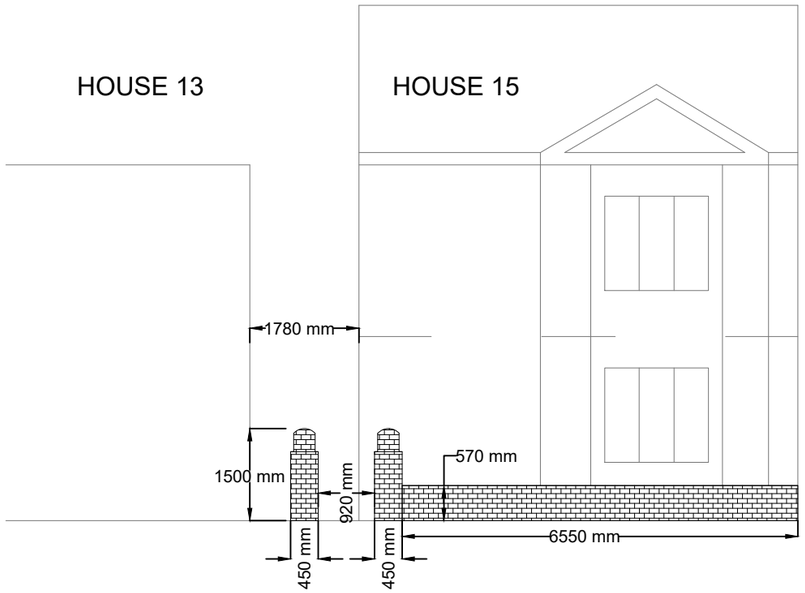

Elevation AA of the existing wall on the front facade (West) - scale 1:100

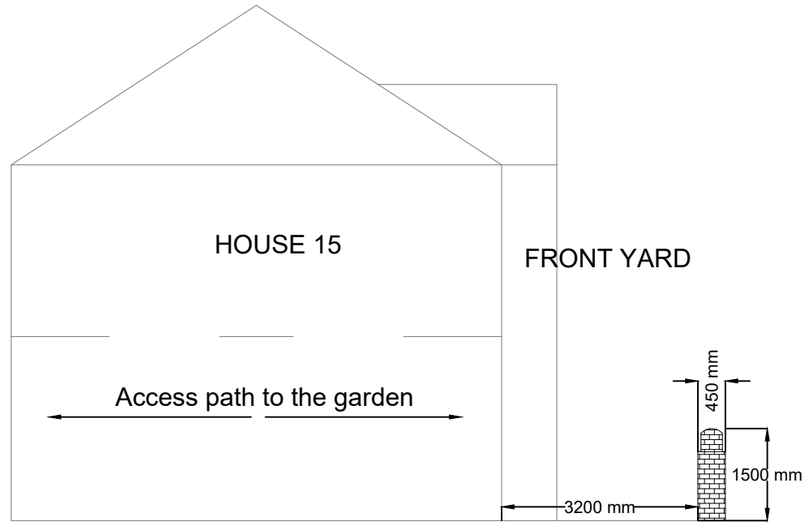

Elevation BB of the house and existing wall (North) - scale 1:100

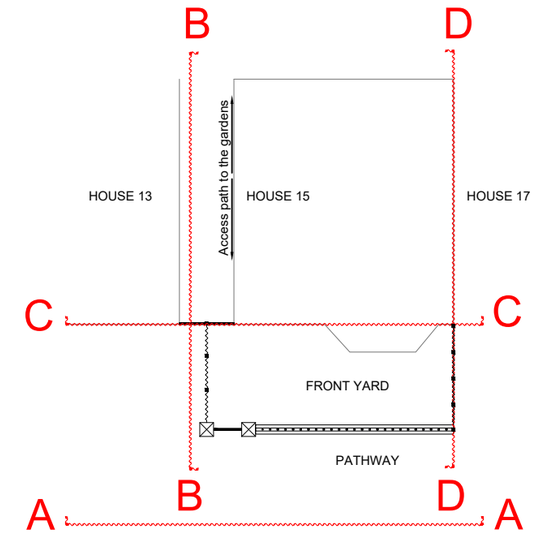

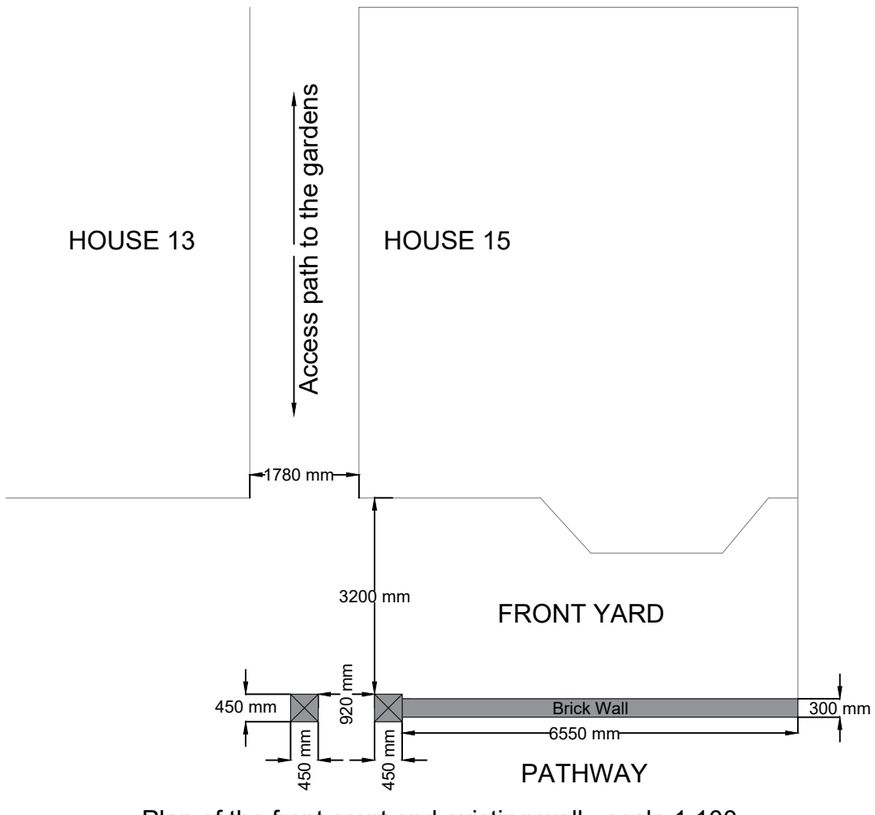

Plan of the front court and existing wall - scale 1:100

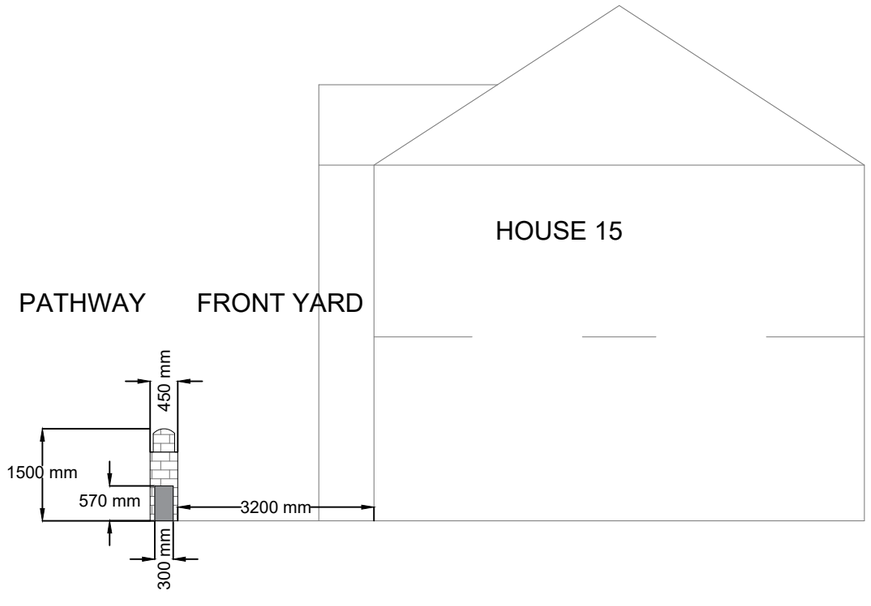

Section DD of the house and existing wall (South) - scale 1:100

INSTALLATION OF A BLACK COATED CAST IRON FENCE

EXISTING SITUATION

Installation of metal gate to front garden, installation of metal railings on top of existing brick wall Installation of wooden fencing panels between properties 13 and 15 and between properties 15 and 17 on Sunny Bank Road. installation of gates in the communal access between properties 13 and 15.

Adress : 15 Sunny Bank Road
Manchester M13 0XF

Date : 07 / 12 / 2019

PAPER SCALE : A3
DRAWING SCALE 1:100
DRAWING NUMBER : D1

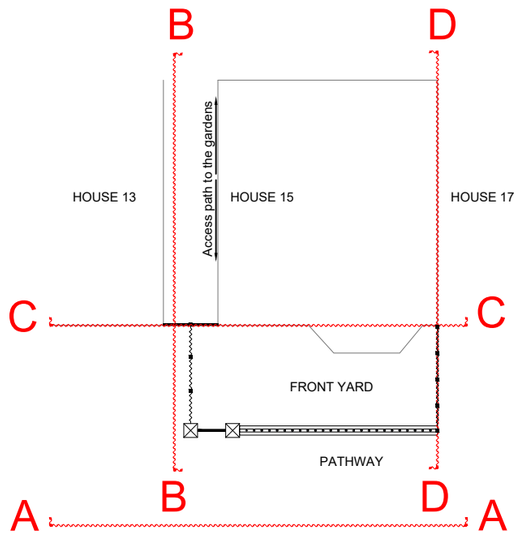

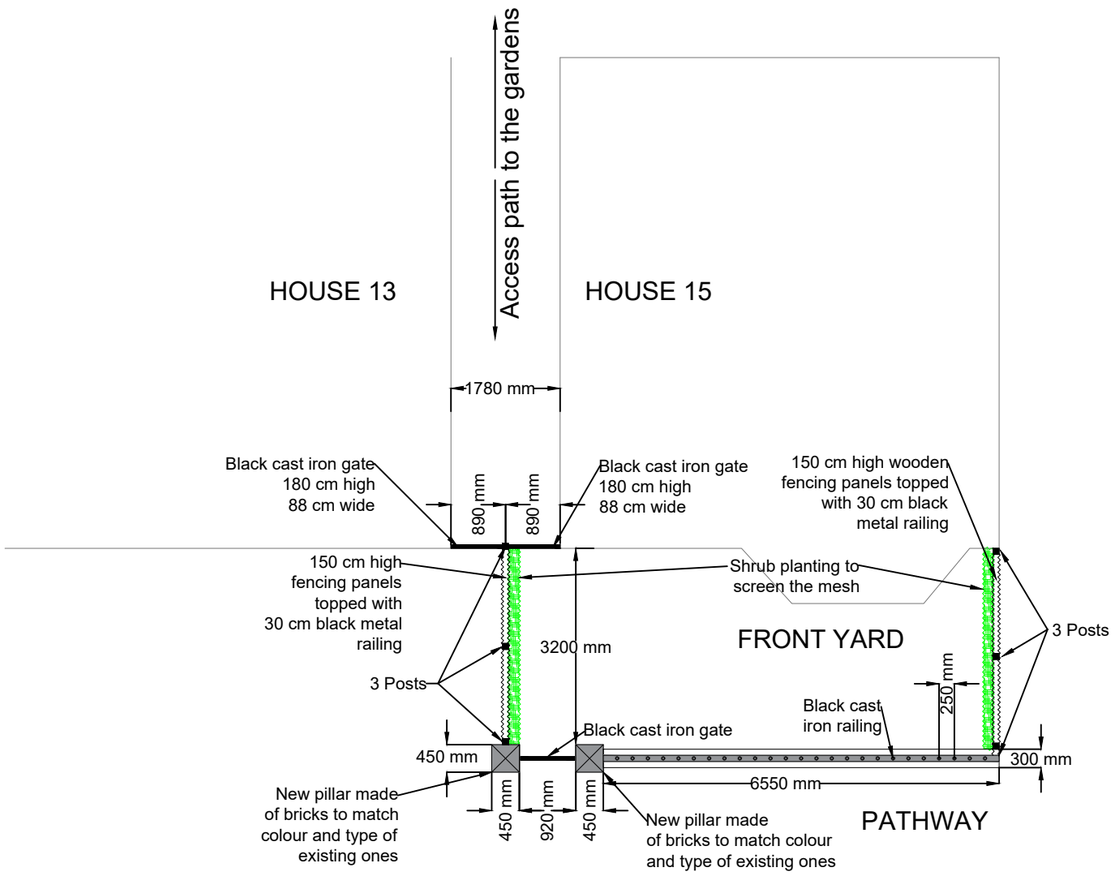

Proposed plan of the front court yard - scale 1:100

INSTALLATION OF A BLACK COATED CAST IRON FENCE

PROPOSED SITUATION

Installation of metal gate to front garden, installation of metal railings on top of existing brick wall Installation of wooden fencing panels between properties 13 and 15 and between properties 15 and 17 on Sunny Bank Road. installation of gates in the communal access between properties 13 and 15.

Adress : 15 Sunny Bank Road
Manchester M13 0XF

Date : 07 / 12 / 2019

PAPER SCALE : A3
DRAWING SCALE 1:100
DRAWING NUMBER : D2
Revision 3

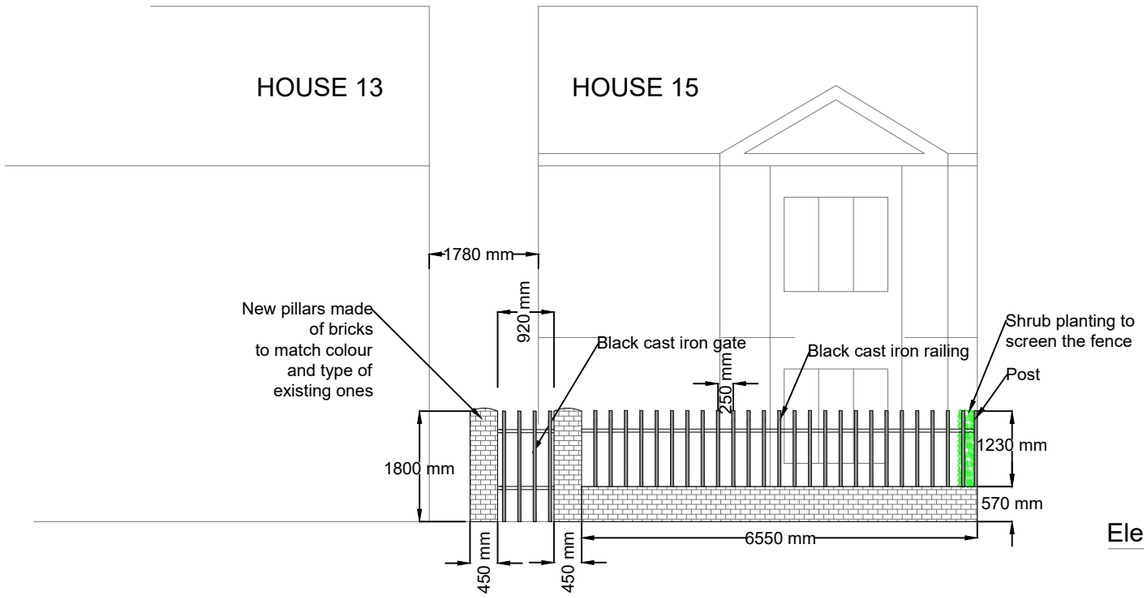

Elevation AA of the proposed fence on the front facade (West) - scale 1:100

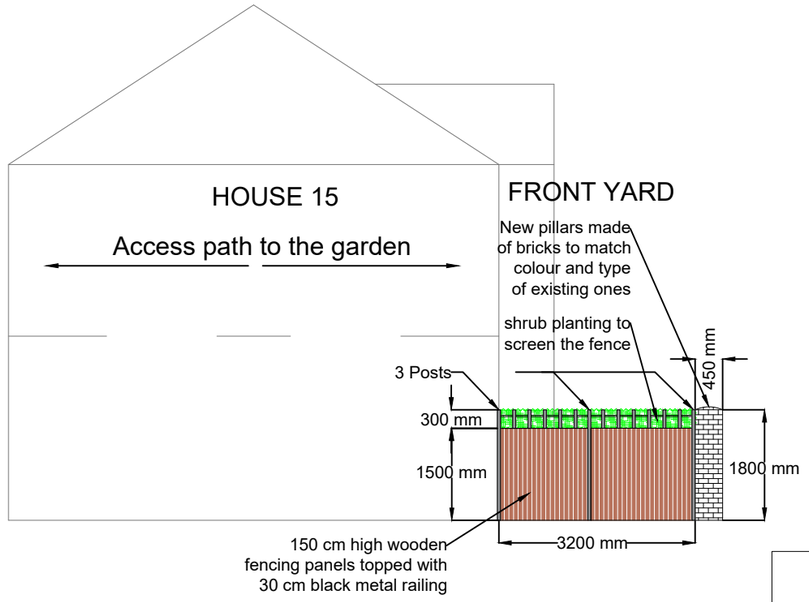

Elevation BB of the house and proposed fence (North) - scale 1:100

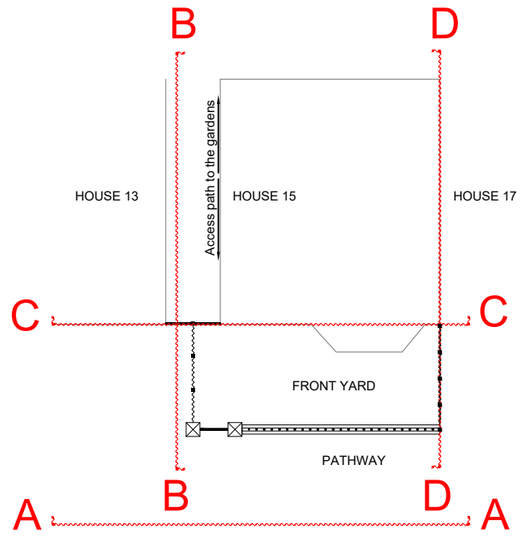

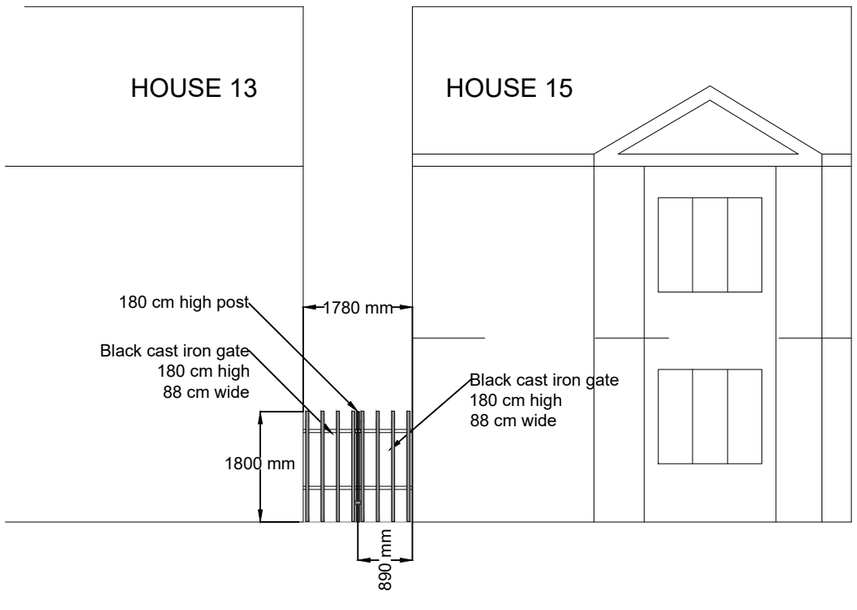

Cross section CC of the gates to the garden (West) - scale 1:100

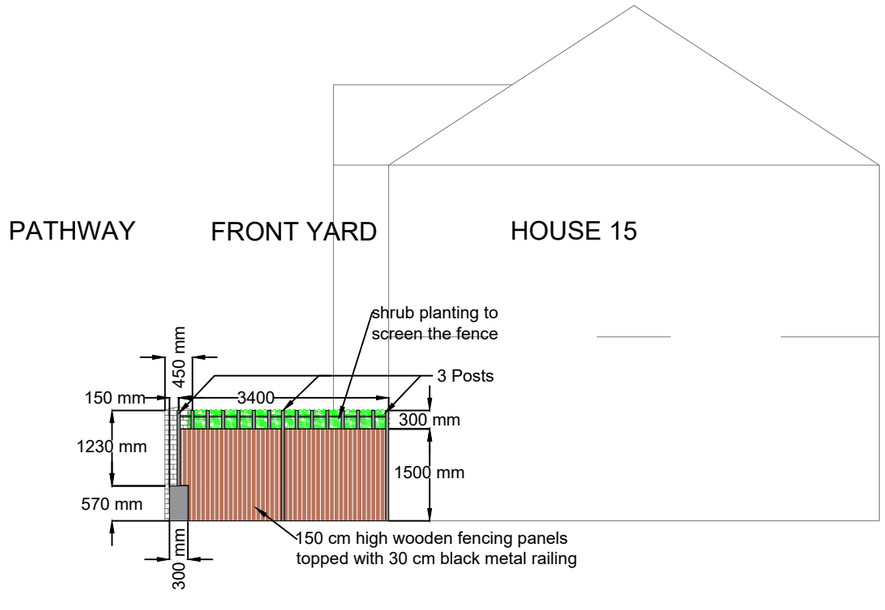

Cross section DD of the house and proposed fence (South) - scale 1:100

INSTALLATION OF A BLACK COATED CAST IRON FENCE

PROPOSED SITUATION

Installation of metal gate to front garden, installation of metal railings on top of existing brick wall Installation of wooden fencing panels between properties 13 and 15 and between properties 15 and 17 on Sunny Bank Road. installation of gates in the communal access between properties 13 and 15.

Adress : 15 Sunny Bank Road
Manchester M13 0XF

Date : 07 / 12 / 2019

PAPER SCALE : A3
DRAWING SCALE 1:100
DRAWING NUMBER : D3
Revision 3