


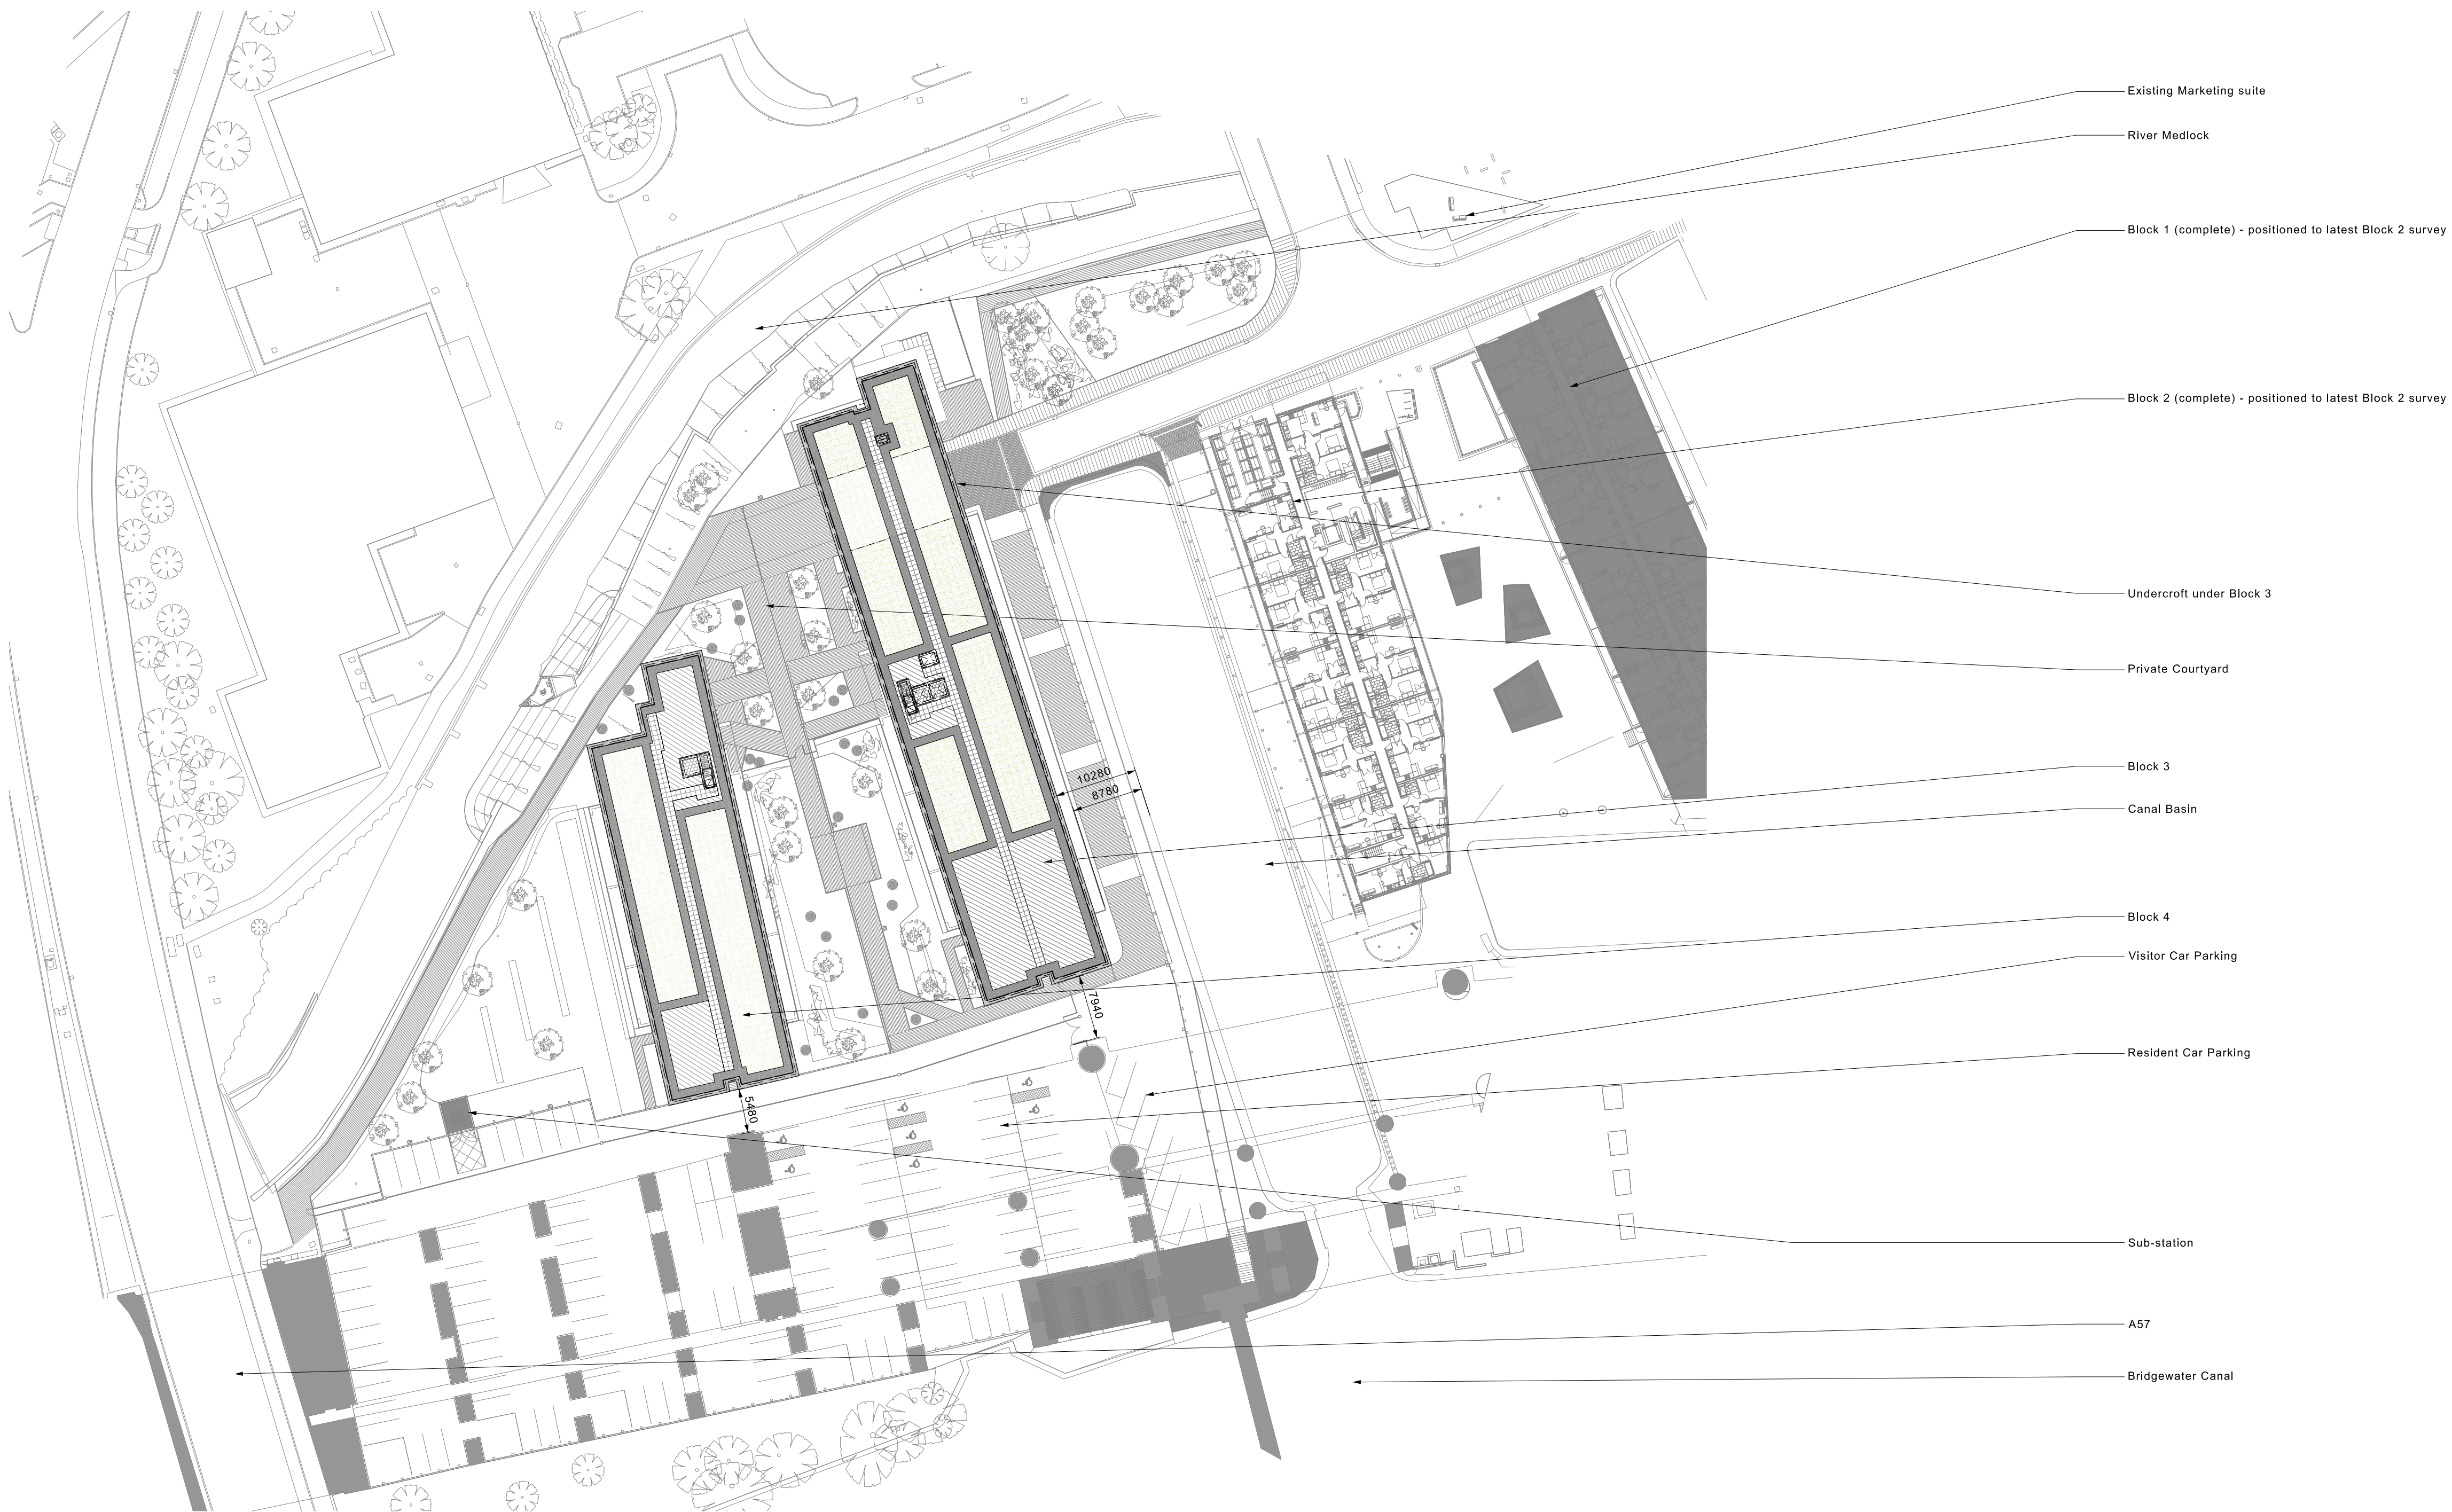

NOTE	
-	SETTING OUT TO GRID SHOWN IN BLUE
-	INFORMATION BASED ON TOPOGRAPHICAL SURVEY 5762/014C DATED 29-11-2016

Rev	Drawn	Date	Comment
-	SP	06.11.2019	PLANNING ISSUE
A	SP	05.12.2019	PLANNING ISSUE - Green Roof Reinstated



POTATO WHARF - BLOCKS 3 & 4			
PROPOSED SITE PLAN			
ROOF PLAN		BLOCK 3 & 4	
Drawn	DV	Date	JUNE 2015
Checked	PC	Scale	1:500 @ A1
			16042 P0750-A