


- 1 Do not scale from this drawing. All heights, lengths, sizes and dimensions to be checked on site before the start of the works.
- 2 The manufacturer's recommendations are to be followed in respect of the installation and joining of all products and any discrepancies between those recommendations and any other requirements of the specification and/or drawings shall be notified to the Contract Administrator.
- 3 All debris and waste material to be removed from site and the site shall be left clean and tidy.
- 4 Check structural integrity prior to any demolition/dismantling operations - provide meaning, propping and/or shoring where and as required.
- 5 All works to comply with British Standards and health and safety legislation.
- 6 All measurements are in millimetres unless otherwise stated.
- 7 This drawing is to be read in conjunction with the work schedules, specification and all relevant construction, structural, mechanical and structural drawings.

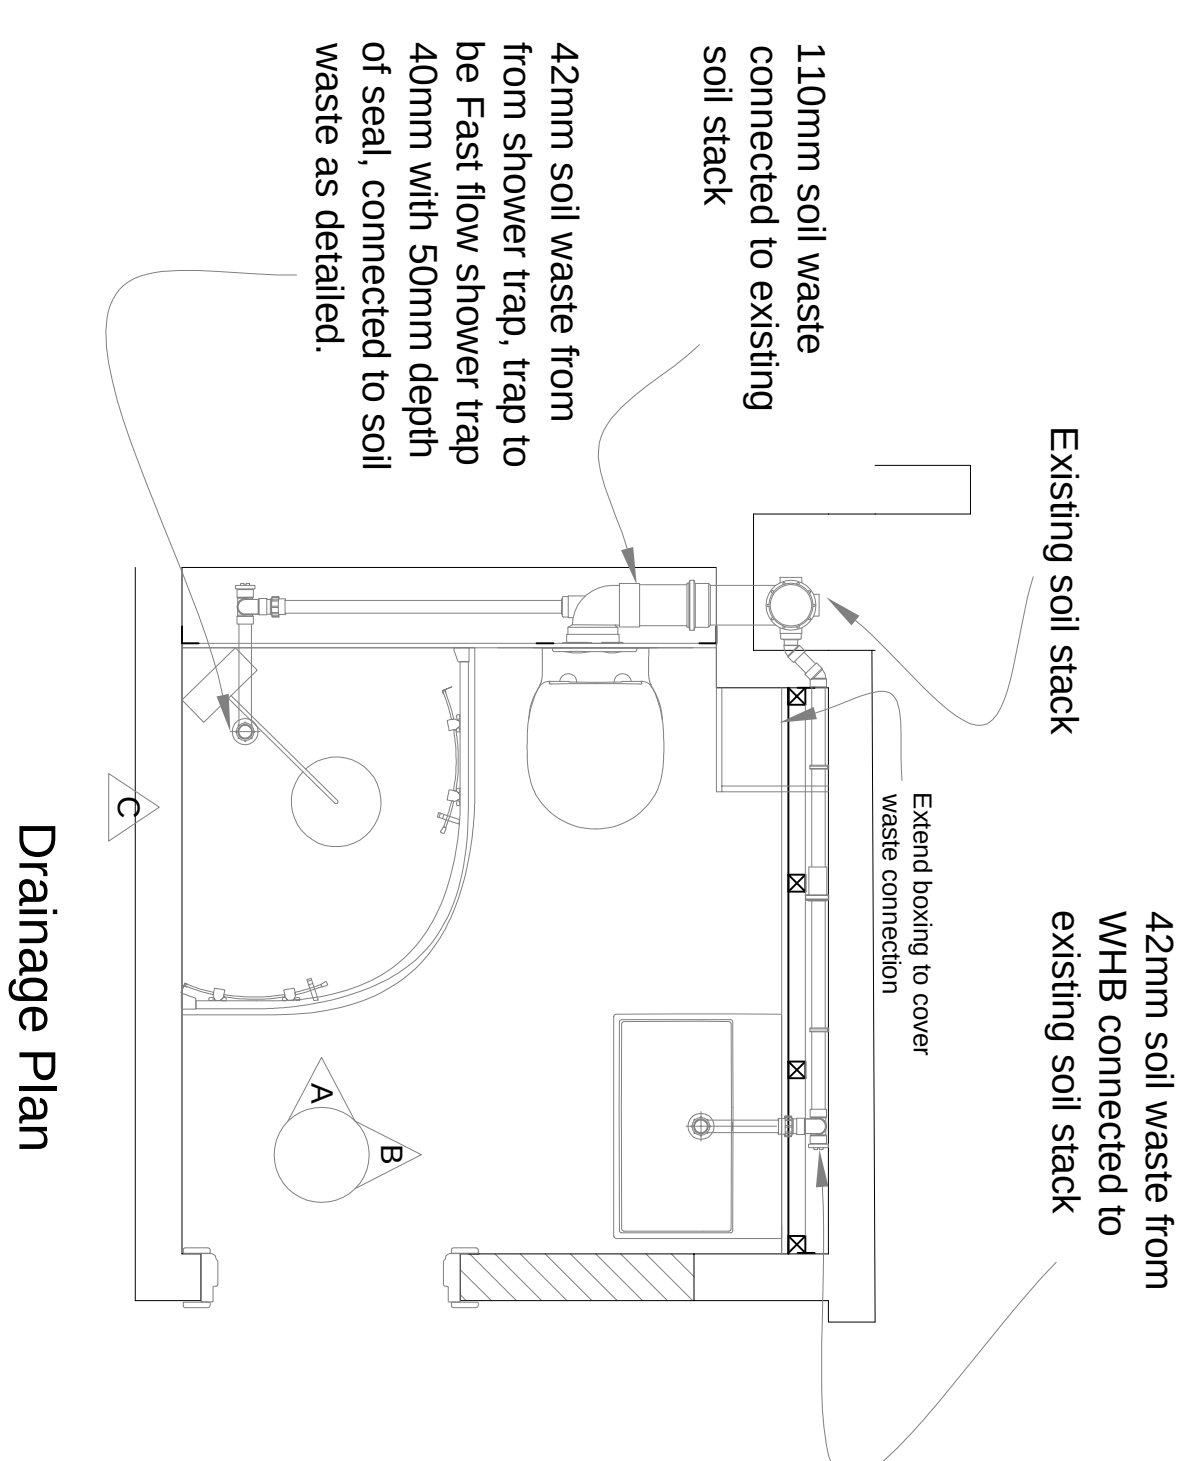







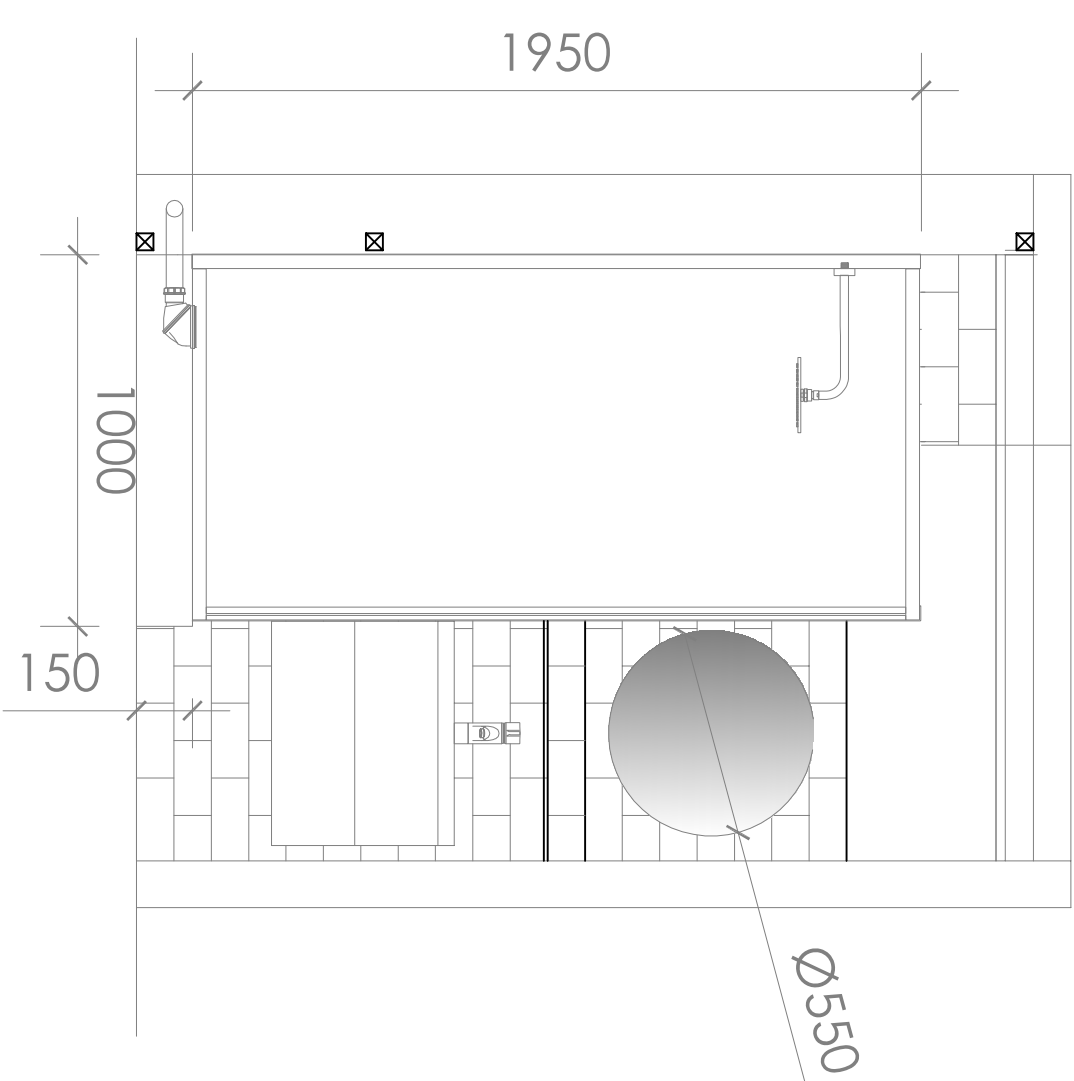[illegible]

			
SDA CONSULTING LLP Edward House Dea City Office Park Trimby Way Maidford M3 7BE Tel: 0161 819 5252 or www.sdaconsulting.co.uk			
Drawing Status PLANNING			
Project CHANCELLORS HOTEL, ALTERATIONS TO FORM STUDENT RESIDENCE			
Building Name CHANCELLORS HOTEL & CONFERENCE SUITE			
Address MOSELEY ROAD, MANCHESTER			
Drawing Title PROPOSED REMODELLING TO BEDROOMS 1, 2B & 1, 2B_A			
TPA SDA 1220	Drawn RAB @A1, 03/03/20	Checked RAB 11/11/17	Authorised DAB 11/11/17
Drawing No. 2227_PL_010		Revision 0	