


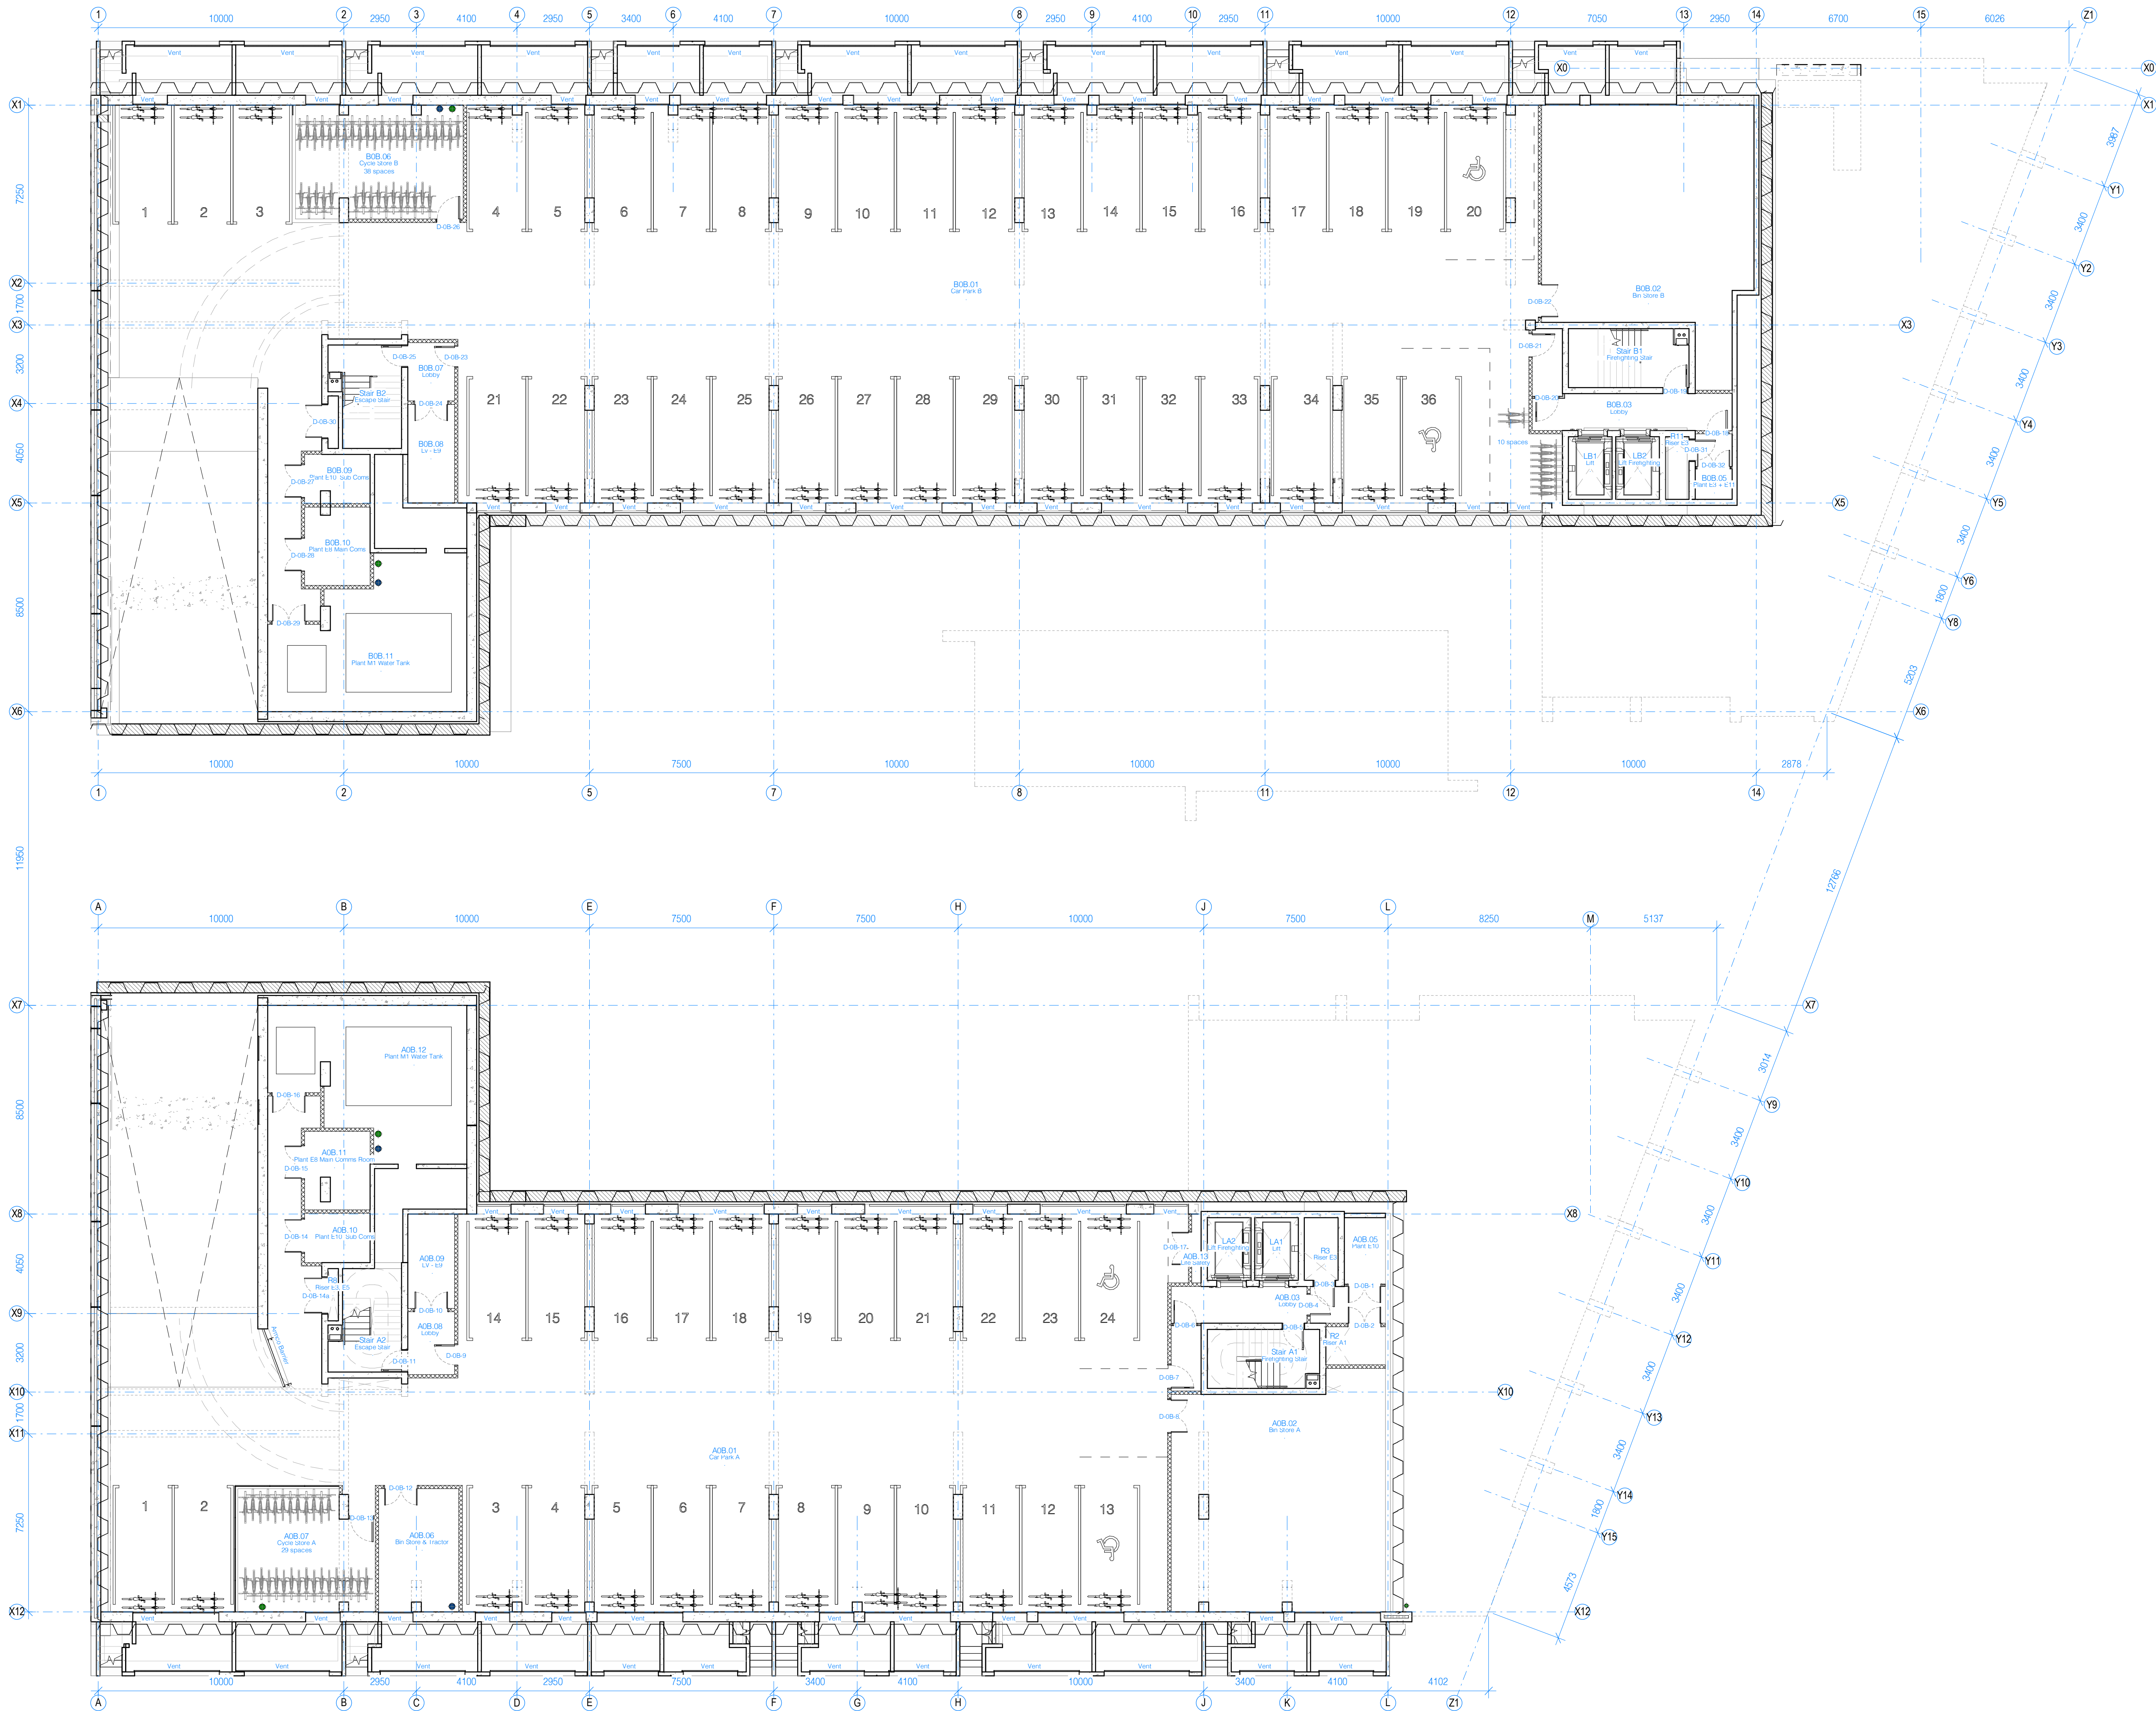

DO NOT SCALE
Work to annotated dimensions only. Read drawings in conjunction with relevant specification, Structural Engineers' and Services Engineers' drawings. Confirm all dimensions before commencement of any work on site or fabrication.

16	For Planning	2020.03.05
15	For Construction (Internal Doors Update)	2019.05.08
14	Update	2019.03.13
13	For Construction	2018.06.08
12	For Construction	2018.05.16
11	For Construction	2018.04.13
10	Stage 4C Contract Issue Update	2017.12.18
9	Capping Beam & Sheet Piles	2017.04.28
8	Stage 4C Contract Issue	2017.02.14
7	Stage 4B Contract Issue VE	2016.12.09
6	GA Plans - Rads & Door Swings	2016.11.02
5	Stage 4B Contract Issue	2016.09.30
4	GA's - Access panels, core walls	2016.08.25
3	GA Plans Stage 4a Issue	2016.07.18
2	GA OB, 00 - Dry riser inlets, OUG corridor vents, OB core lobby	2016.06.27
1	PLANNING ISSUE	2016.04.19
Rev:	Details:	Date:

client:
Balfour Beatty Investments

project:
New Cross, Manchester

job number:
0587

status:
RIBA Stage 5

title:
GA Plan - Level 0B

scale:
1 : 125
@ A1

drawing number:
(0-)099

current revision date:
2020.03.05

revision:
16

SG Studios
t: +44(0)161 832 9842
e: mail@hodderpartners.com
w: www.hodderpartners.com

hodder+partners