

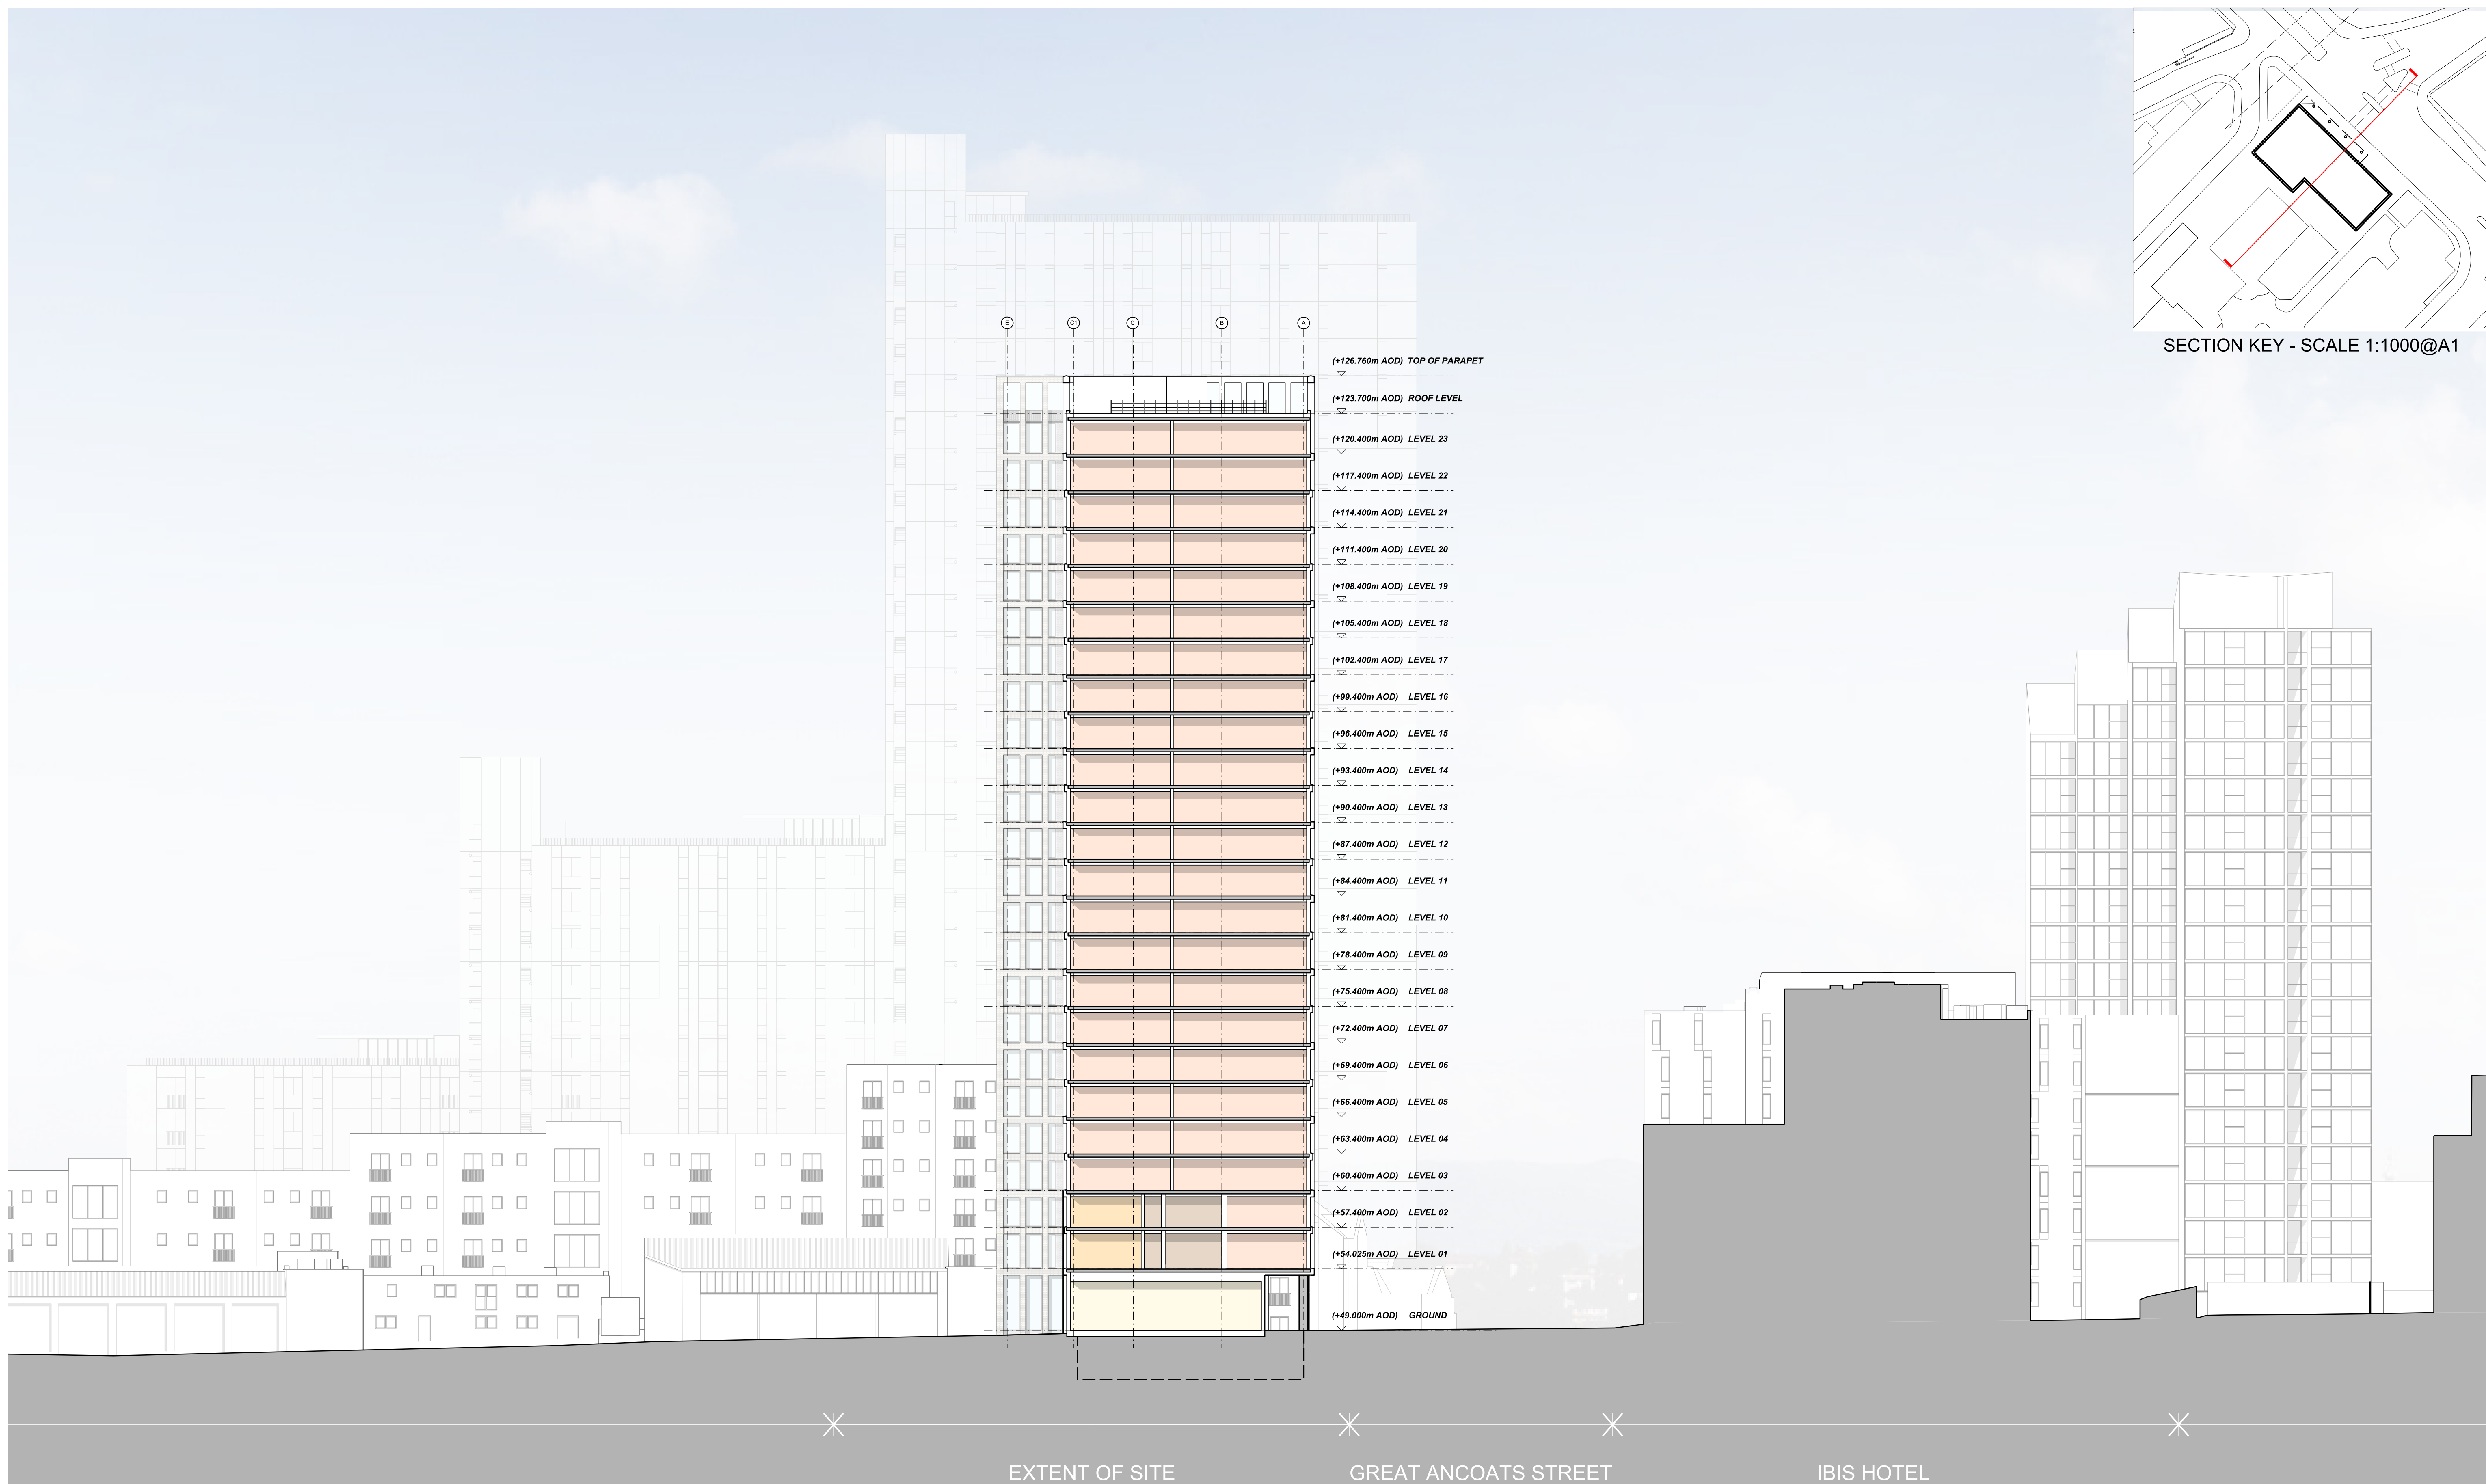


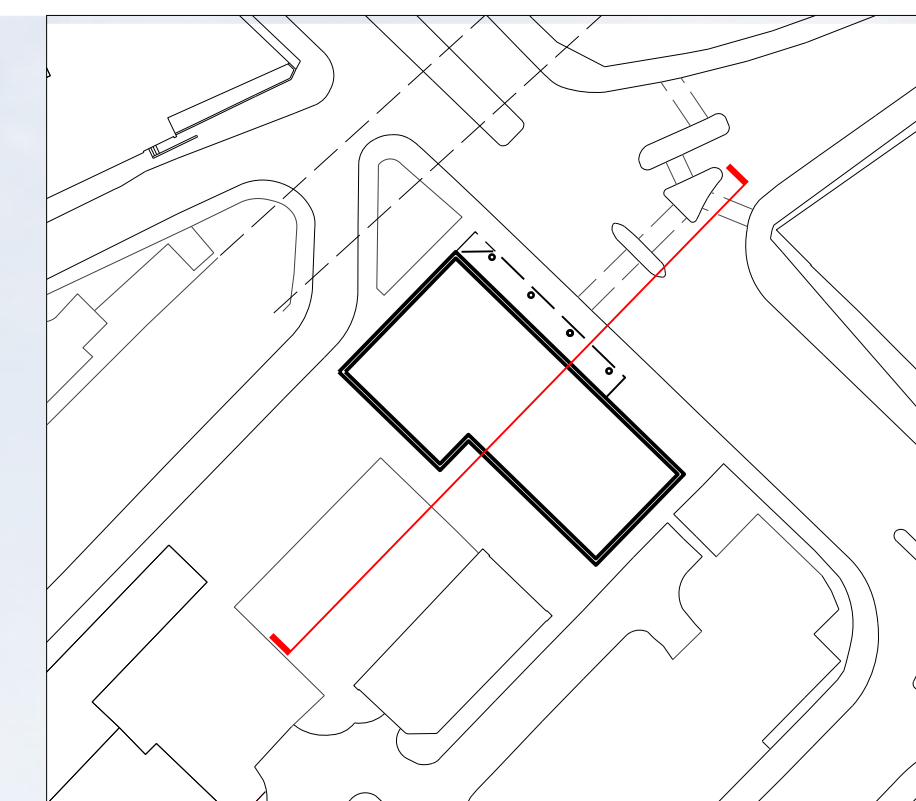

This drawing is copyright
Do not scale off dimensions.
All dimensions to be checked on site by contractor.
Contractor to report any dimensional discrepancies,
errors or omissions prior to commencing on site.

NOTE:

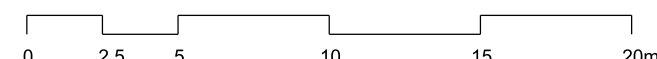

NORTH

[illegible]

Project Title	VICTORIA HOUSE
---------------	----------------

Status	FOR PLANNING
--------	--------------

Drawing Title
Section BB

Job No
10122

Scale
1:250 @ A1

Date	FEB 2020
------	----------

Drawing No		10122-A-B5D9-G200-S-BB-003	
------------	--	----------------------------	--

Revision	00
----------	----

simpsonhaugh

MANCHESTER
Riverside, 4 Commercial St
Manchester M15 4RQ
+44 (0)161 835 2345
www.simpsonhaugh.com

LONDON
5-8 Roberts Place
London EC1R 0BB
+44 (0)20 7549 4000
mail@simpsonhaugh.com

www.simpsonhaugh.com

mail@simpsonhaugh.com