


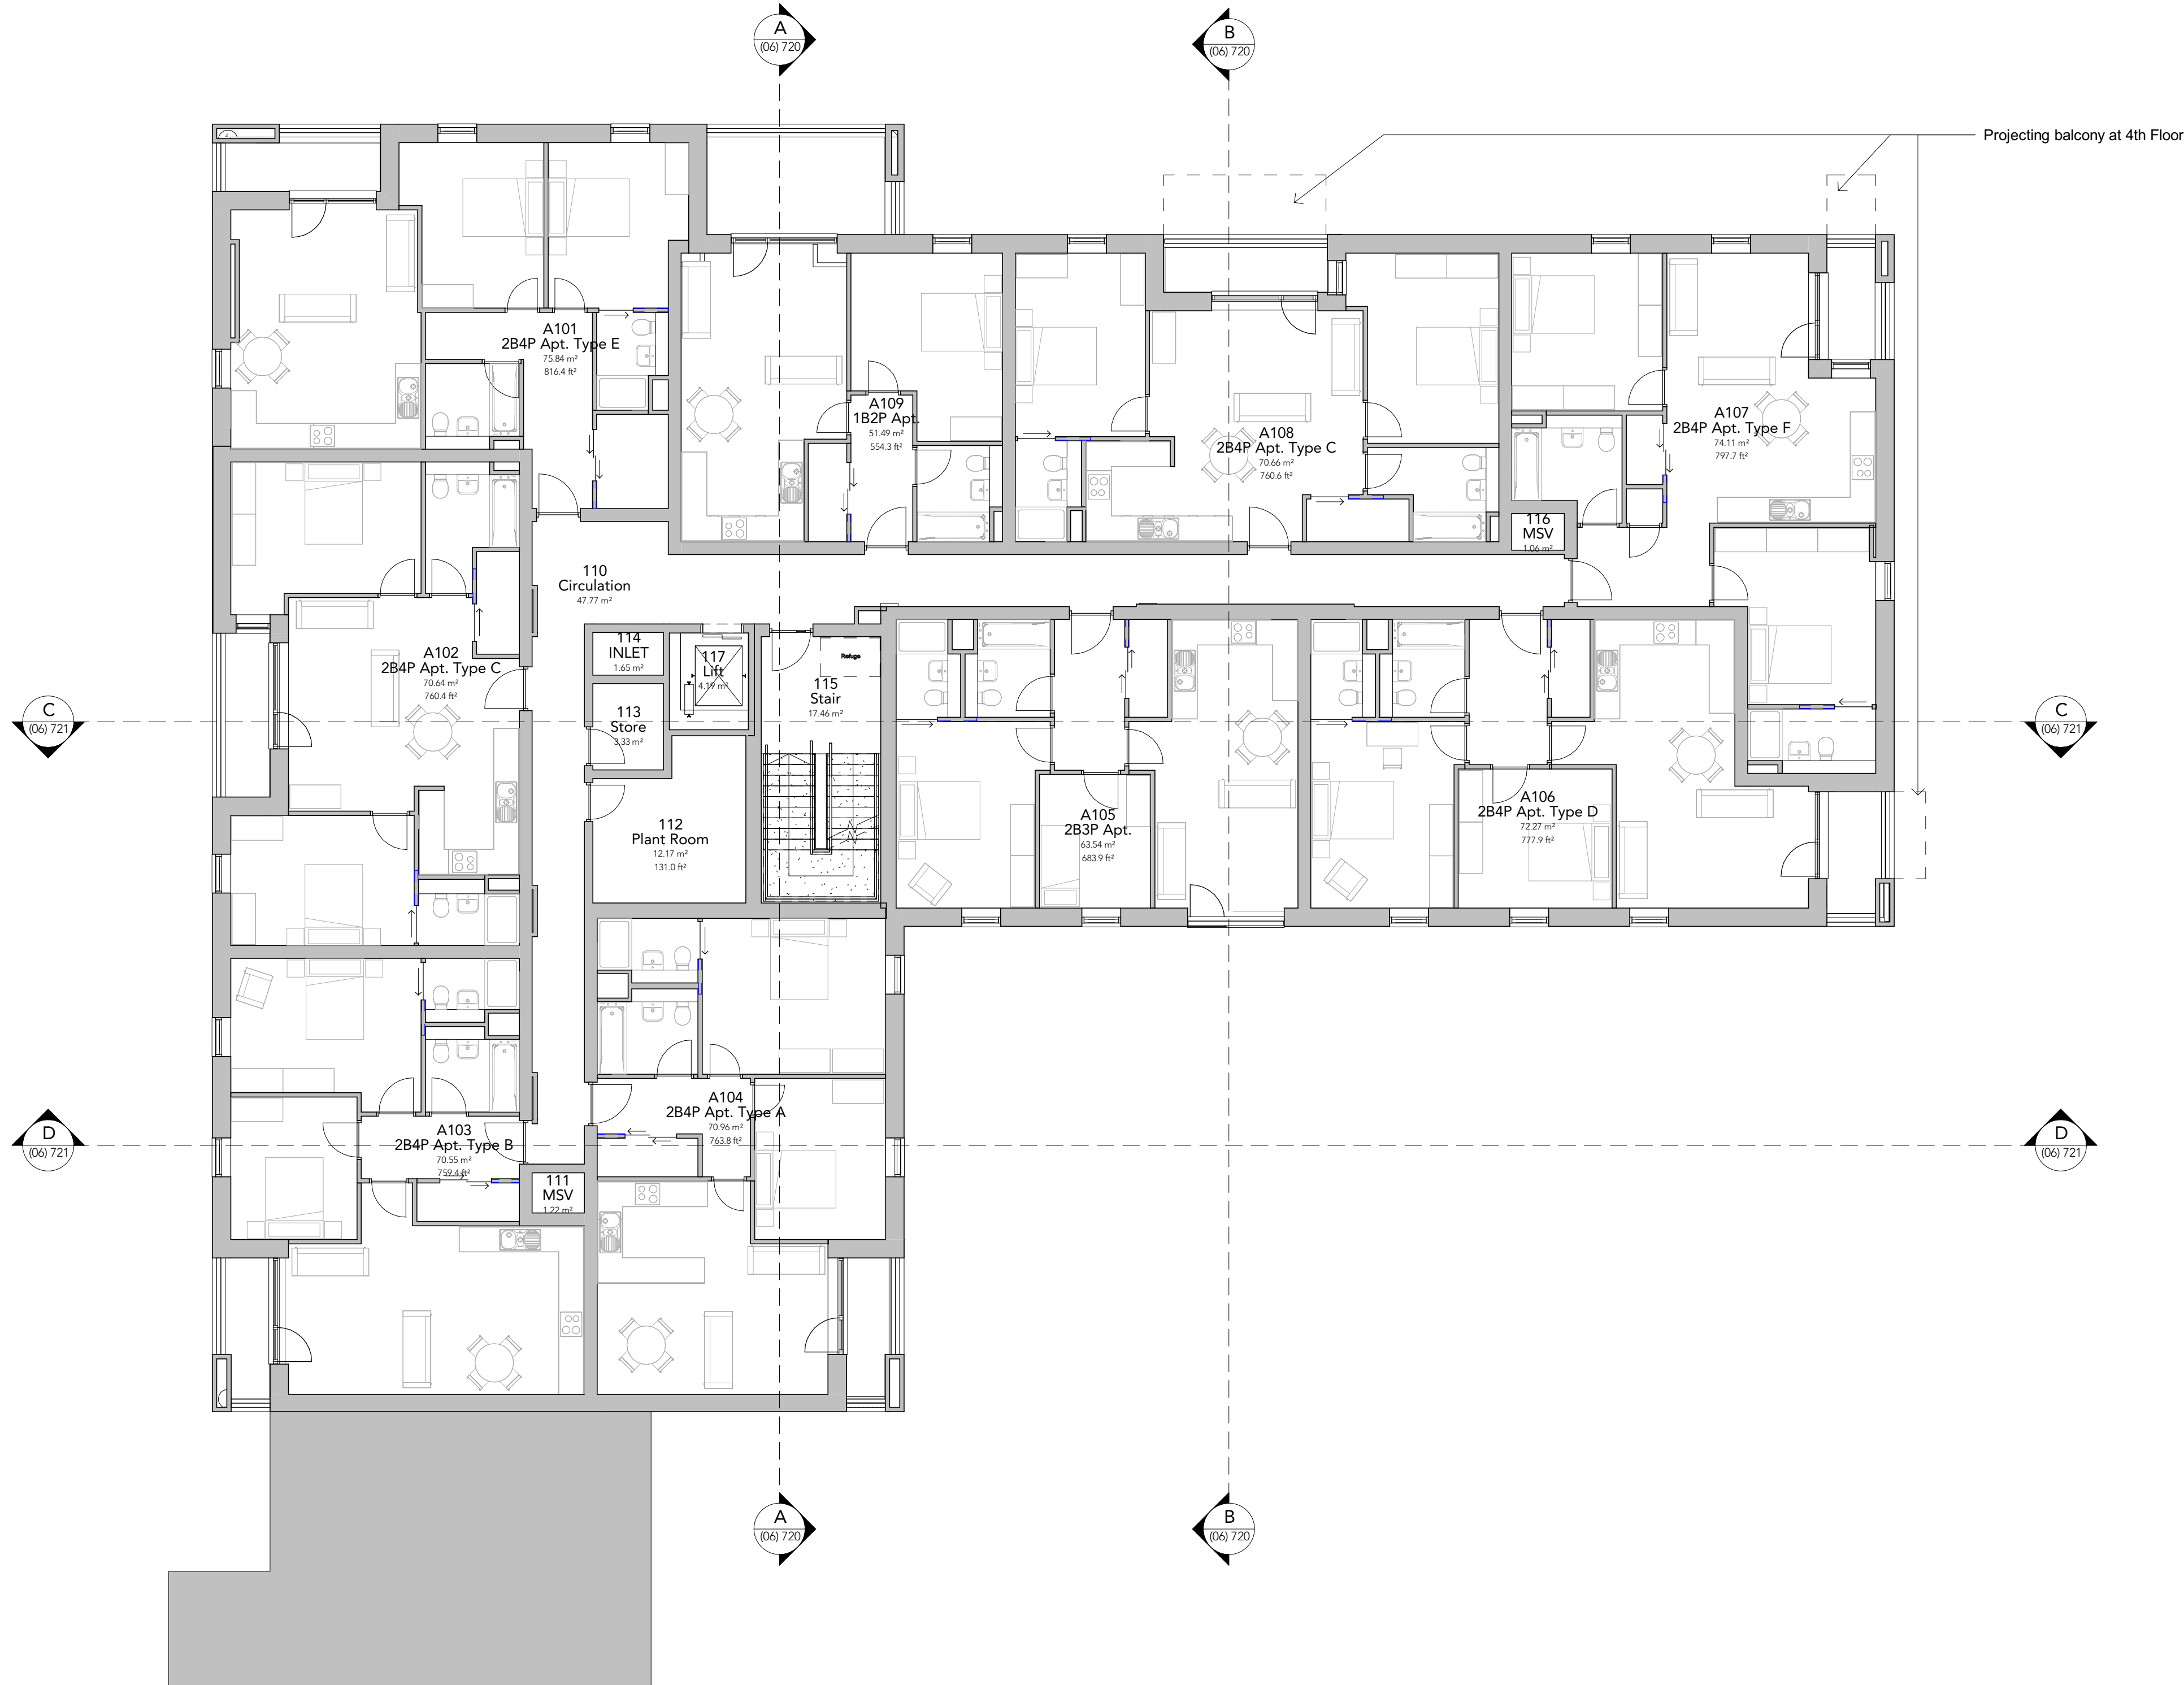

Note:
Do Not Scale from this drawing.
Dimensions are to be checked on site.
If in doubt please ask.



5m



P2	18/11/19	DC	Planning Revision: Ground floor accommodation layout revised generally; Stair/Lift Core revised; Residential Entrance lobby relocated and recess removed; North elevation treatment changed from curtain walling to masonry construction at ground floor.
P1	16/09/16	JR	Planning Issue
Rev	Date	Intis	Details

© The moral rights of the author are hereby asserted.
This drawing and design is the sole property of Buttress Ltd and must not be reproduced without permission.
Buttress Ltd is Registered in England and Wales: 5363573



Buttress

41 Bengal Street
Manchester
M4 6AF
T 0161 236 3303
E contact@buttress.net
W www.buttress.net

Project Title	Apartment Block A
Client	Rowlinson Construction Ltd
Location	Manchester

Drawing ref	Typical Floor Plan (01 - 04)
-------------	------------------------------

Date	21-Nov-19 5:49:42 PM	Scale	1 : 100
Checker	Checker	Orig Paper Size	A1

Job No:	8134	Status	PLANNING
---------	------	--------	----------

Project:	Origin:	Zone:	Level:	Type:	Disc:	Number:	Rev:
----------	---------	-------	--------	-------	-------	---------	------

8134-(04) 711- P2

Proposed Floor Plans - Intermediate levels First to Fourth

1 : 100