


GENERAL NOTES

- 1 Do not scale from this drawing. All heights, levels, sizes and dimensions to be checked on site before the start of the works.
- 2 The manufacturer's recommendations are to be followed in respect of the installation and fixing of all products and any discrepancies between those recommendations and any other requirements of the specification and/or drawings shall be notified to the Contract Administrator.
- 3 All debris and waste material to be removed from site and the site shall be left clean and tidy.
- 4 Check structural integrity prior to any demolition/dismantling operations - provide nailing, propping and/or strutting where and as required.
- 5 All works to comply with British Standards and health and safety regulations.
- 6 All measurements are in millimetres unless otherwise stated.
- 7 This drawing is to be read in conjunction with the work schedules, specification and all relevant construction, electrical, mechanical and structural drawings.

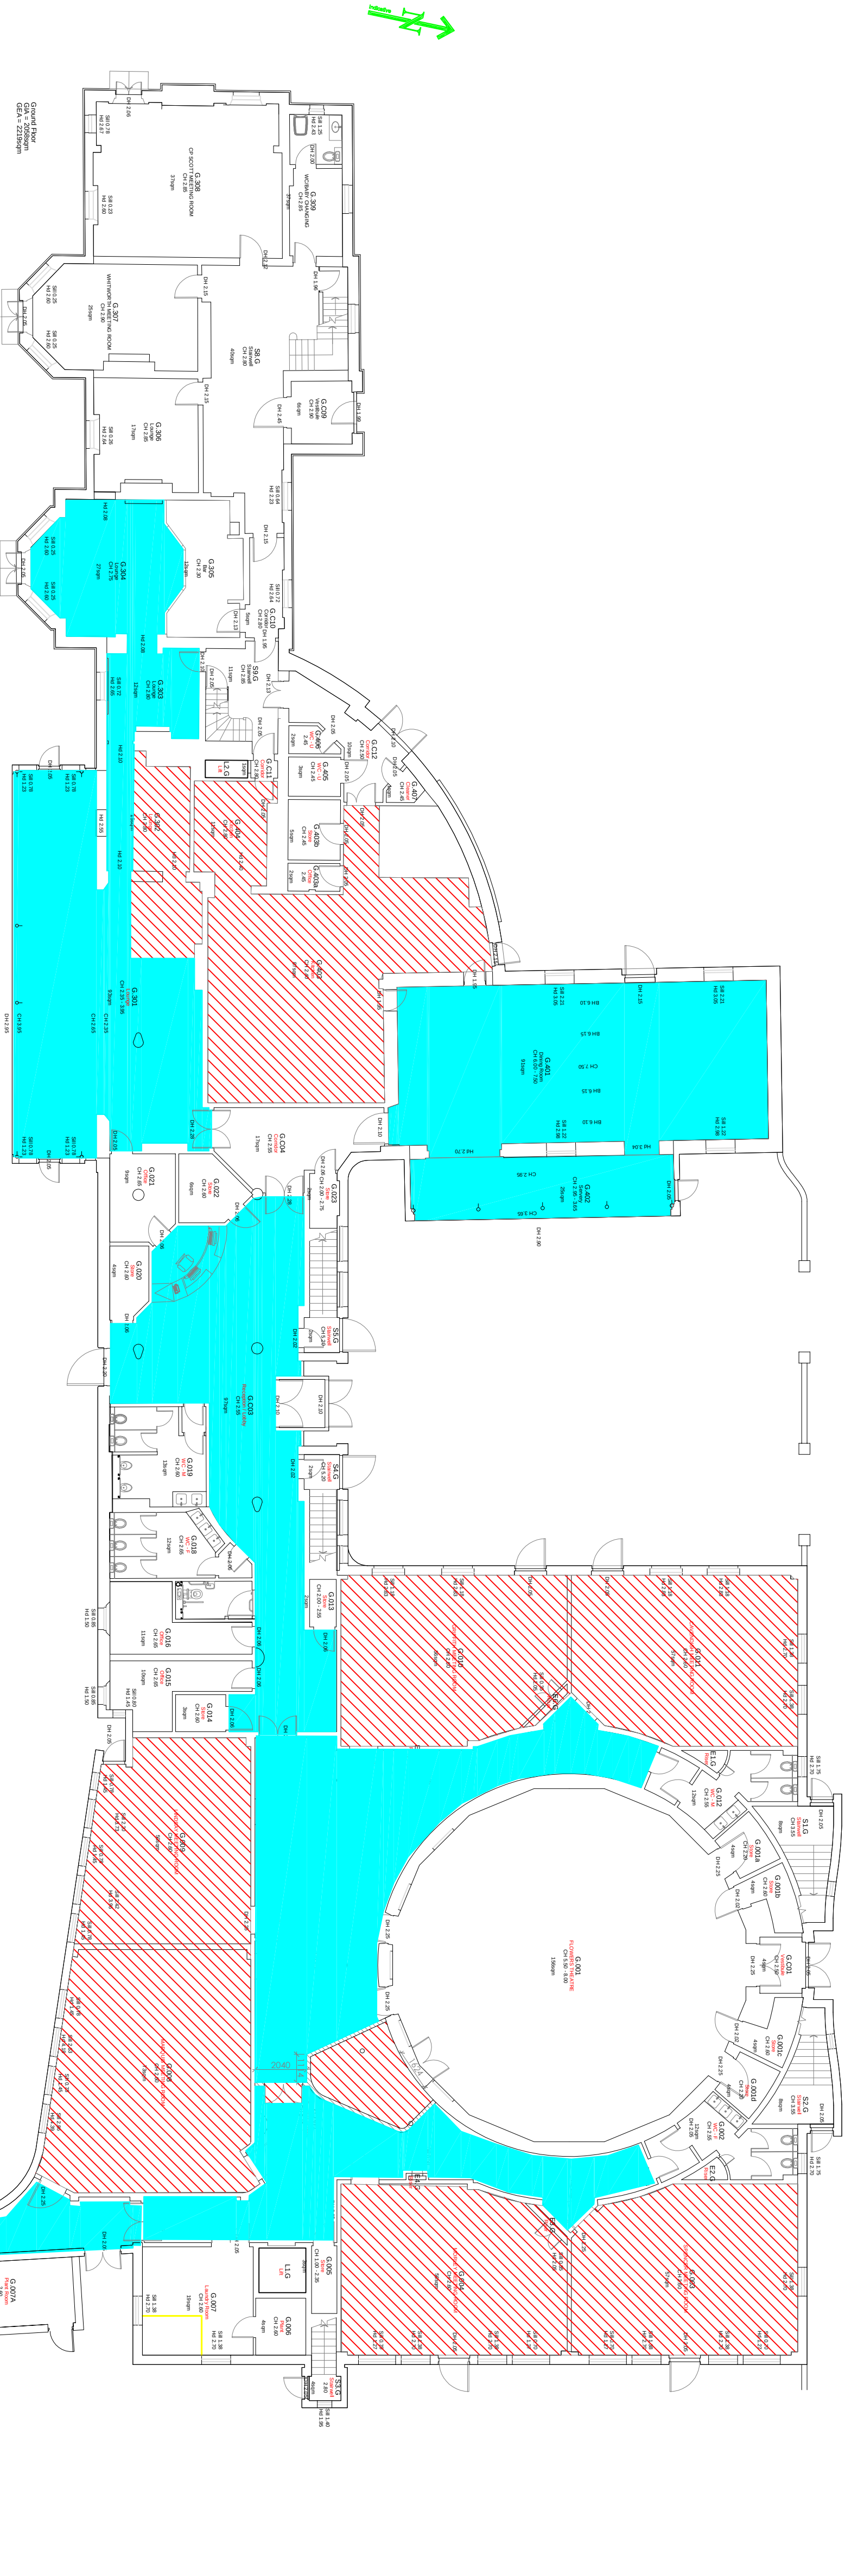

SCOPE OF WORKS

- Remodelling including:
Meeting Rooms/Kitchens/Bedrooms/Cafe
- Structural Works
 - Renewal of floor finishes
 - Suspended Ceiling (Main Production Kitchen Only)
 - Decoration
 - Light fitting upgrade as per TB+A
 - Modification to Mechanical Services as per TB+A
 - New Kitchen Equipment (Ellis Furniture)
 - New Clusters/meeting Rooms (Senator Furniture)

New Floor Finishes

Decoration Only



Rev	Description	By	Date	Checked	Auth
-----	-------------	----	------	---------	------



SDA CONSULTING LLP
Edward House
Deva City Office Park
Trinity Way
Salford
M6 7BE
Tel: 0161 919 5252
W: www.sdaconsulting.co.uk

Drawing Status

PLANNING

Project
CHANCELLORS HOTEL ALTERATIONS TO
FORM STUDENT RESIDENCE

Building Name
CHANCELLORS HOTEL & CONFERENCE SUITE

Address
CHANCELLORS WAY

MOSELEY ROAD, MANCHESTER

Drawing Title
OVERVIEW OF SCOPE OF WORKS AND
FINISHES - GROUND FLOOR

PM	SDA	Drawn	Checked	Authorised
NTS	@A1	Date	Date	Date
		03/03/20	-/-/-	-/-/-

Drawing No. 22/8_PL_012
Revision 0