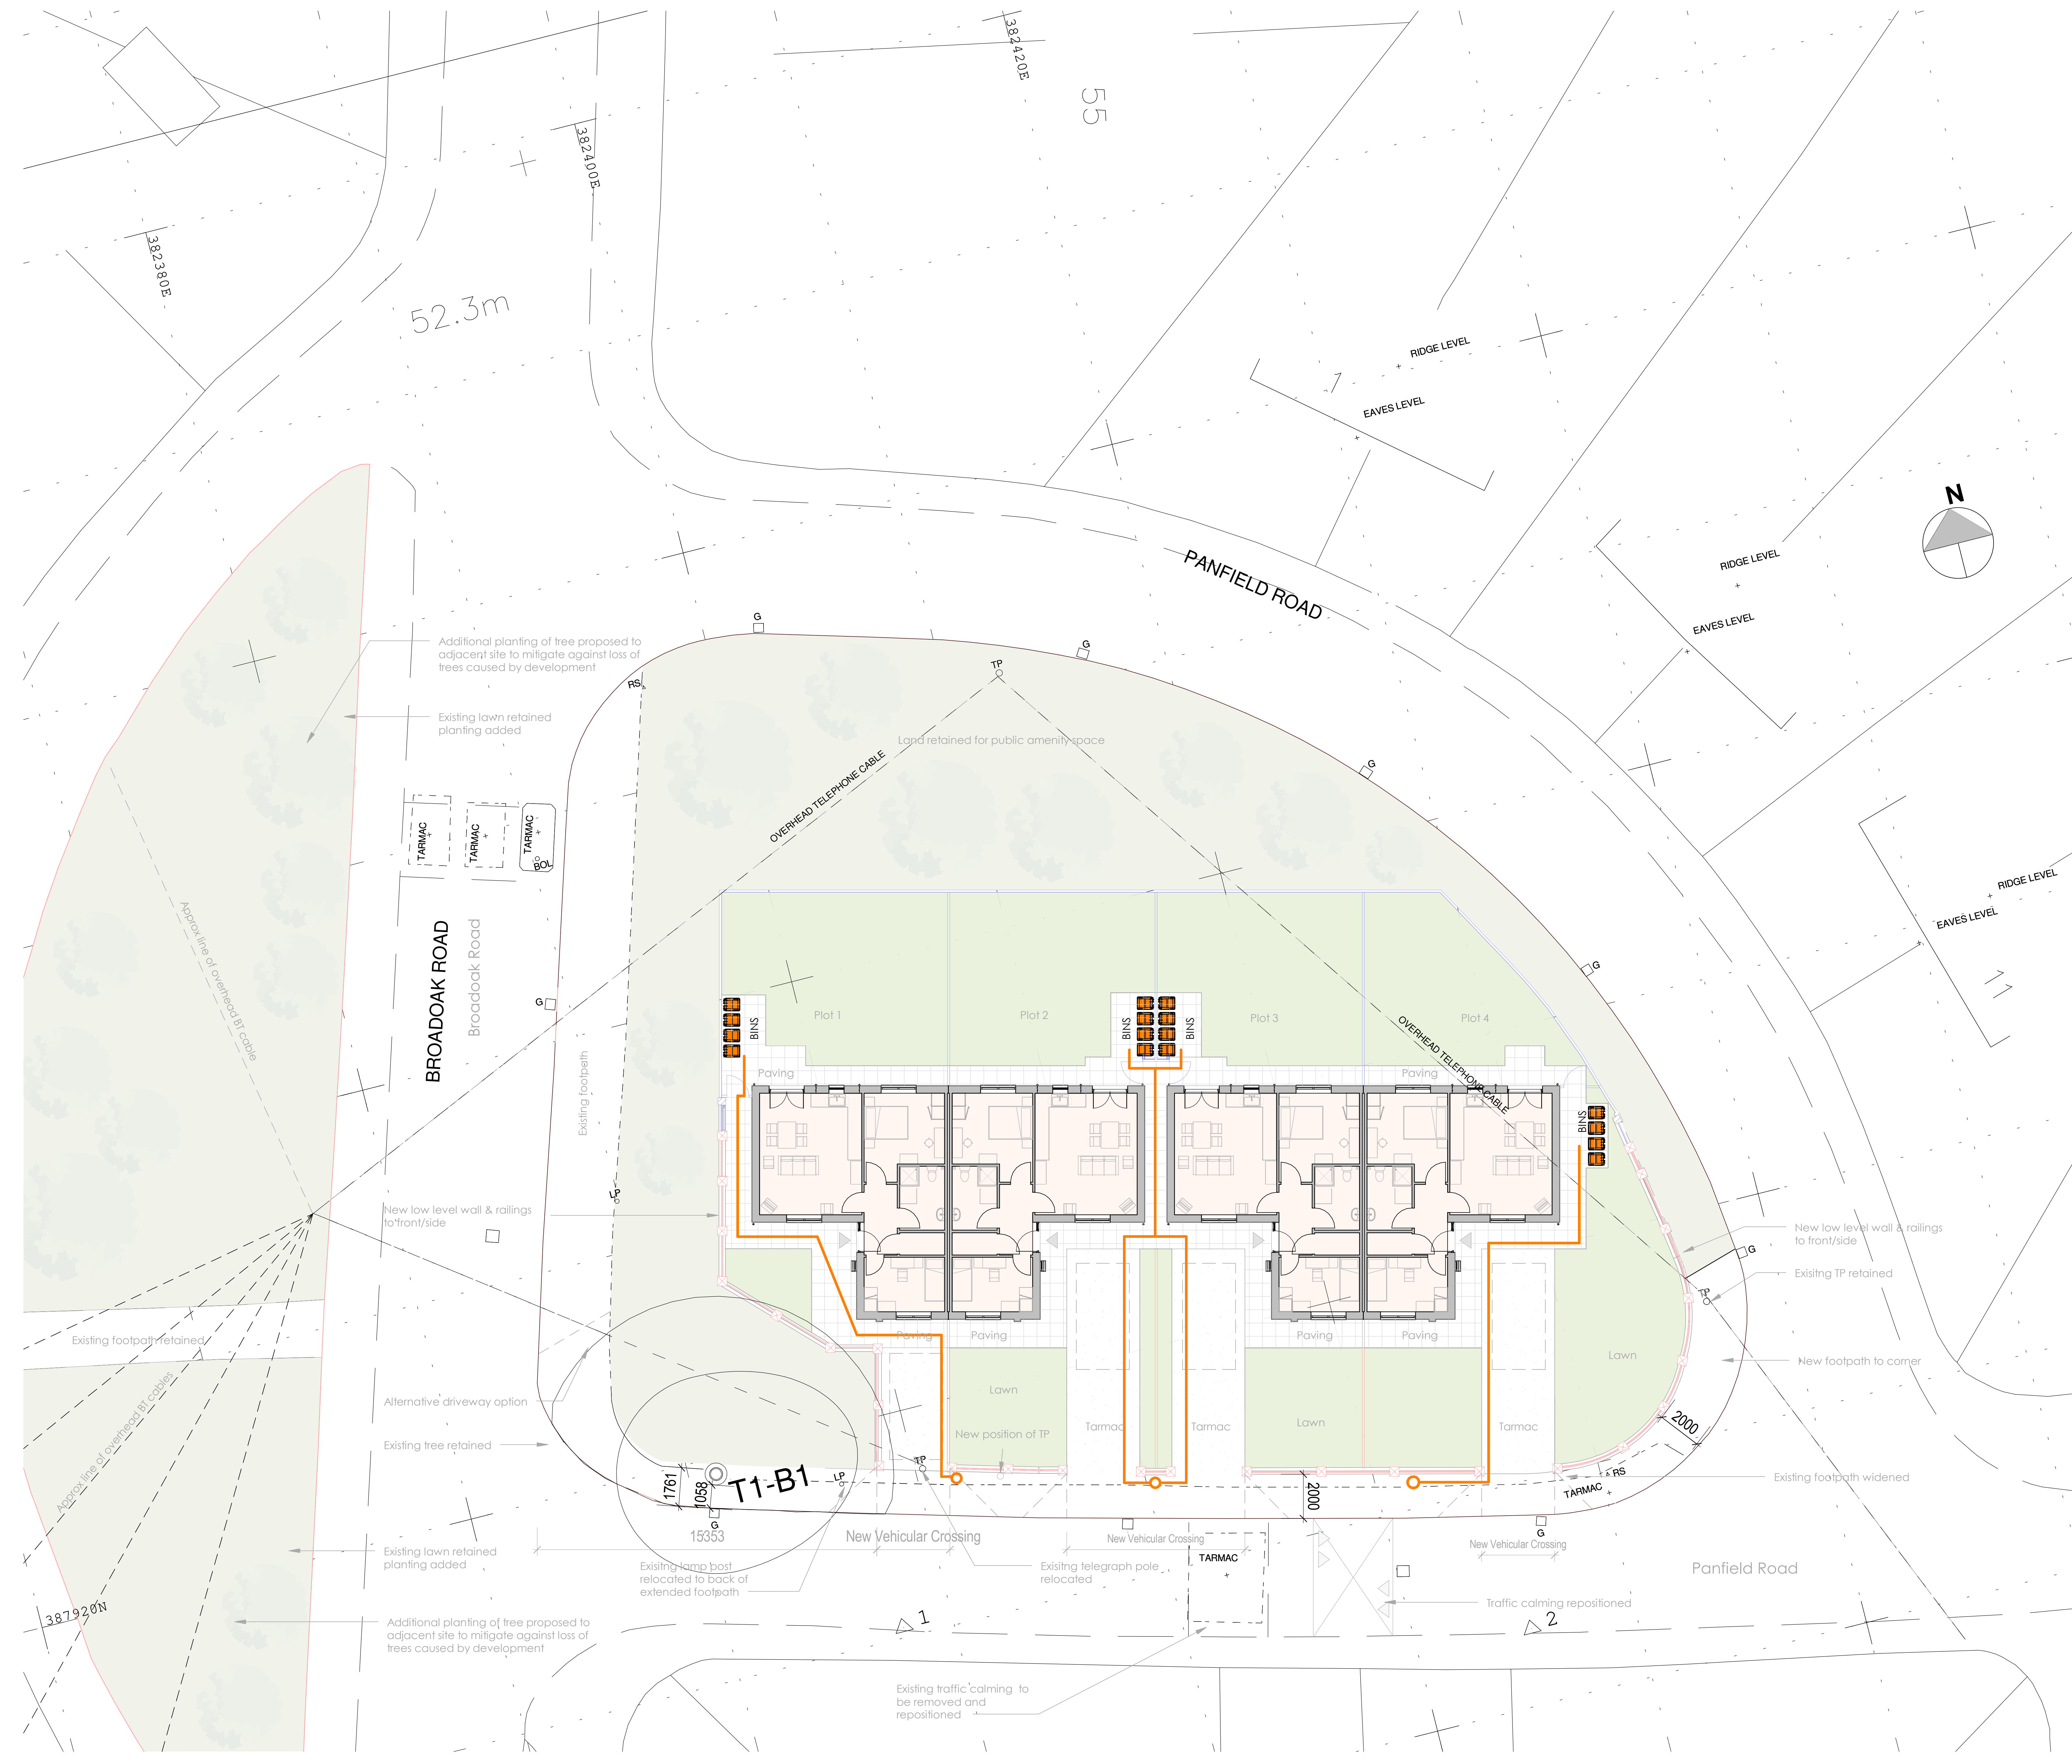

NOTES

- All dimensions and levels are to be checked on site.
- Any discrepancies are to be reported to the architect before any work commences
- This drawing shall not be scaled to ascertain any dimensions. Work to figured dimensions only.
- This drawing shall not be reproduced without express written permission from AEW.
- Title overlay drawings and ownership boundaries are produced using all reasonable endeavors. AEW cannot be responsible for the accuracy or scale discrepancy of base plans supplied to them.
- All works are to be undertaken in accordance with Building Regulations and the latest British Standards.
- All proprietary materials and products are to be used strictly in accordance with the manufacturers recommendations.

This drawing contains the following model files: -

S10403-AEW-XX-XX-M3-A-0001 [P0.1] [S0]

CDM 2015

Client notified of duties:

Principal Designer:

Unless noted below, all known hazards have been highlighted on the drawing:

Route from Bin storage zone to pavement for waste collection

REV	Date	Drawn by: -	Checked by: -
P2	26.03.19	DS	CK
Updated following planners comments			
P1	21.12.18	DS	CK
Planning Submission			

Status: S2

Purpose of Issue: Planning

drawing stage: **Planning**

client: **WCHG**

project: **Broadoak Road - Site 1**

drawing title: **Waste storage/Collection Plan**

date: 21.12.18 — drawn: DS

scale @ A2: 1 : 200 — checked: CK

Dwg No: **S10404-AEW-XX-XX-DR-A-527**

Rev: **P2**

AEW ARCHITECTS AND DESIGNERS LTD
THE ZENITH BUILDING, SPRING GARDENS
MANCHESTER M2 1AB T:0161 2144370 F:0161 2144371

AEW