




1:200 PROPOSED SOUTH FACING ELEVATION

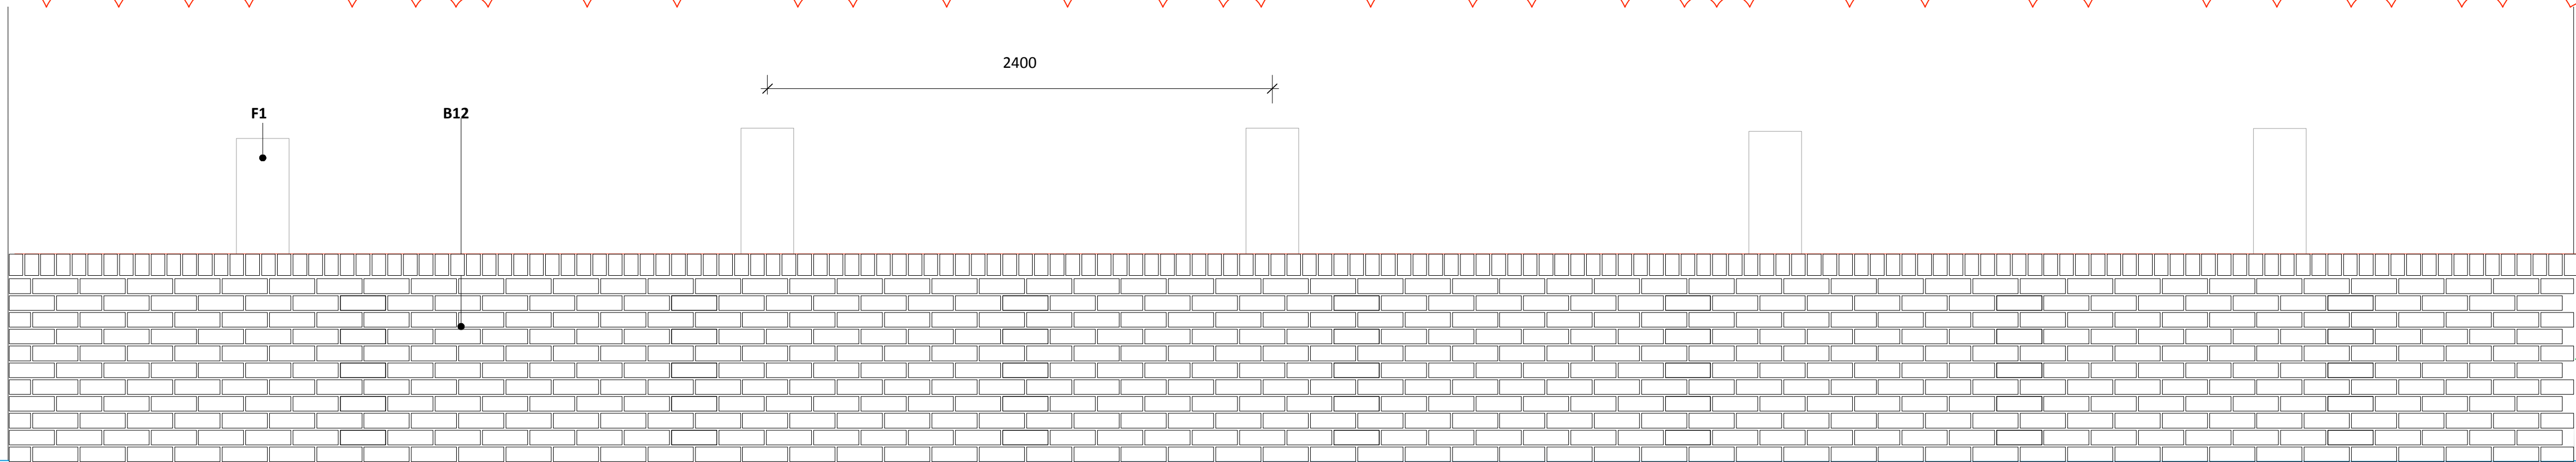

1:50 DETAIL ELEVATION A - TYPICAL BAY

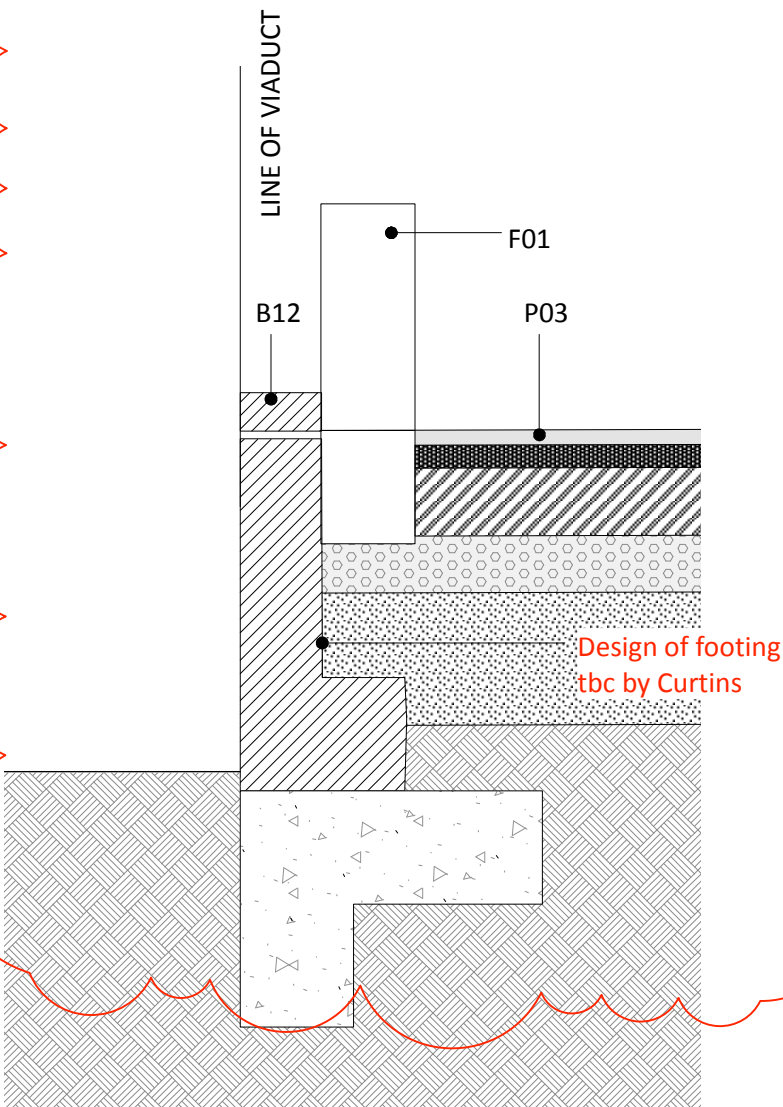

1:20 DETAIL SECTION C

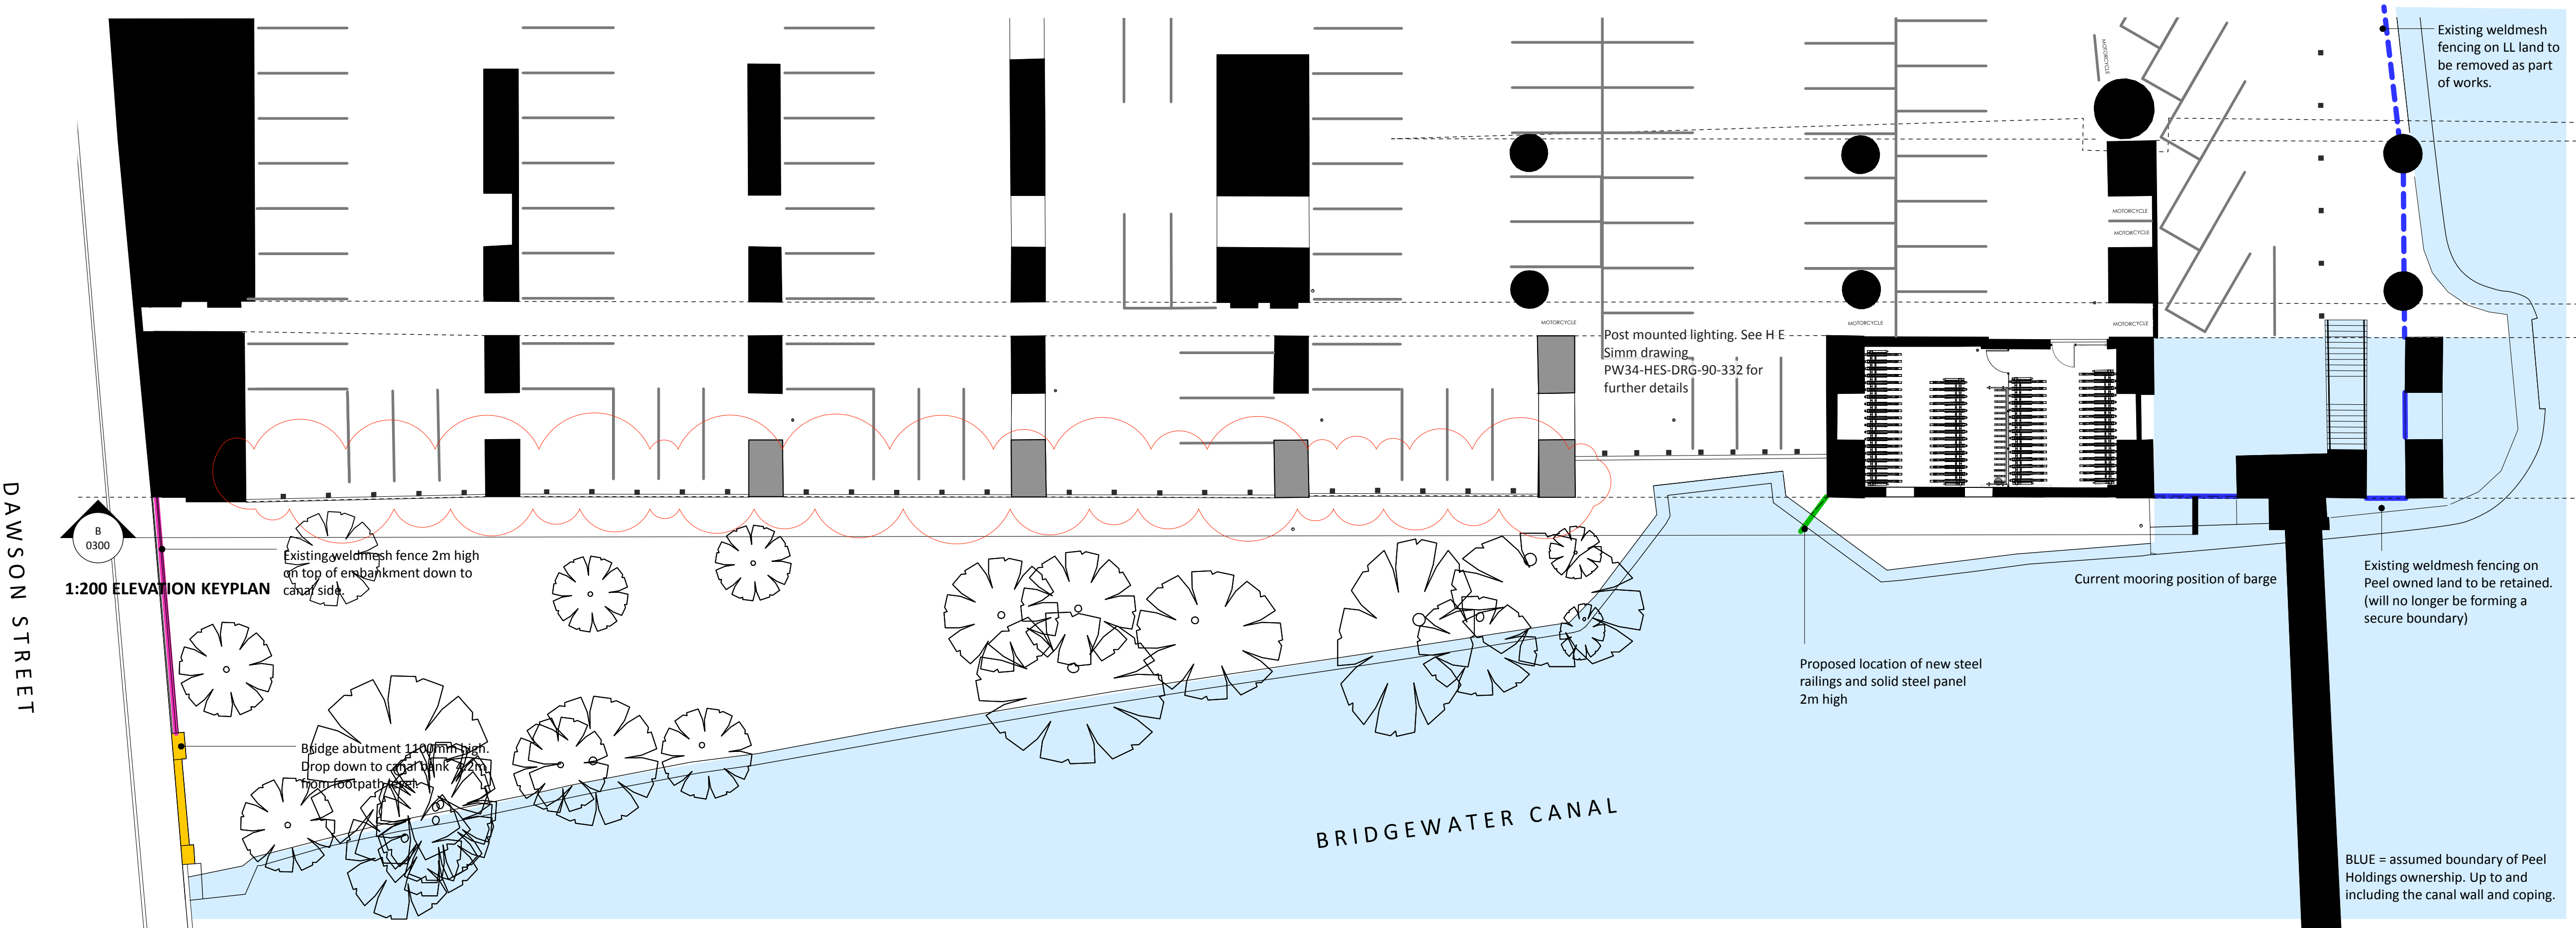

1:200 SITE PLAN



REV P2 RD 2020-01-23 Wall construction changed back to masonry
REV P1 RD 2019-11-19 Issued for NMA 3

LandscapE projects

31 BLACKFRIARS ROAD
SALFORD
MANCHESTER
M5 7AG

+44 (0) 161 839 8336
www.landscapEprojects.co.uk
post@landscapEprojects.co.uk

JOB TITLE Potato Wharf 3&4

LOCATION Manchester

CLIENT Lendlease

TITLE Viaduct Car Park Fencing & Walling

SCALE various @ A1

STATUS Planning

DATE 2017-01-05

DRAWN RD

CHECKED NS

REFERENCE 254173-LPP-95-SW-L00-DET-L-0214 REV P2

© All information contained within this document remains copyright of Landscape Projects Ltd. and shall not be reproduced without prior consent.

(1) Do not scale from this drawing - use written dimensions only. (2) All dimensions are in millimeters unless noted. (3) All dimensions shall be verified on site before proceeding with the work. (4) Contractor to report and discrepancies or errors before proceeding on site. (5) Landscape Projects shall be notified of any discrepancies. (6) Engineer to specify all sub-bases. Any below ground construction is indicative.

