



ALL WORKS BY DPSK LTD UNLESS SPECIFIED OTHERWISE.

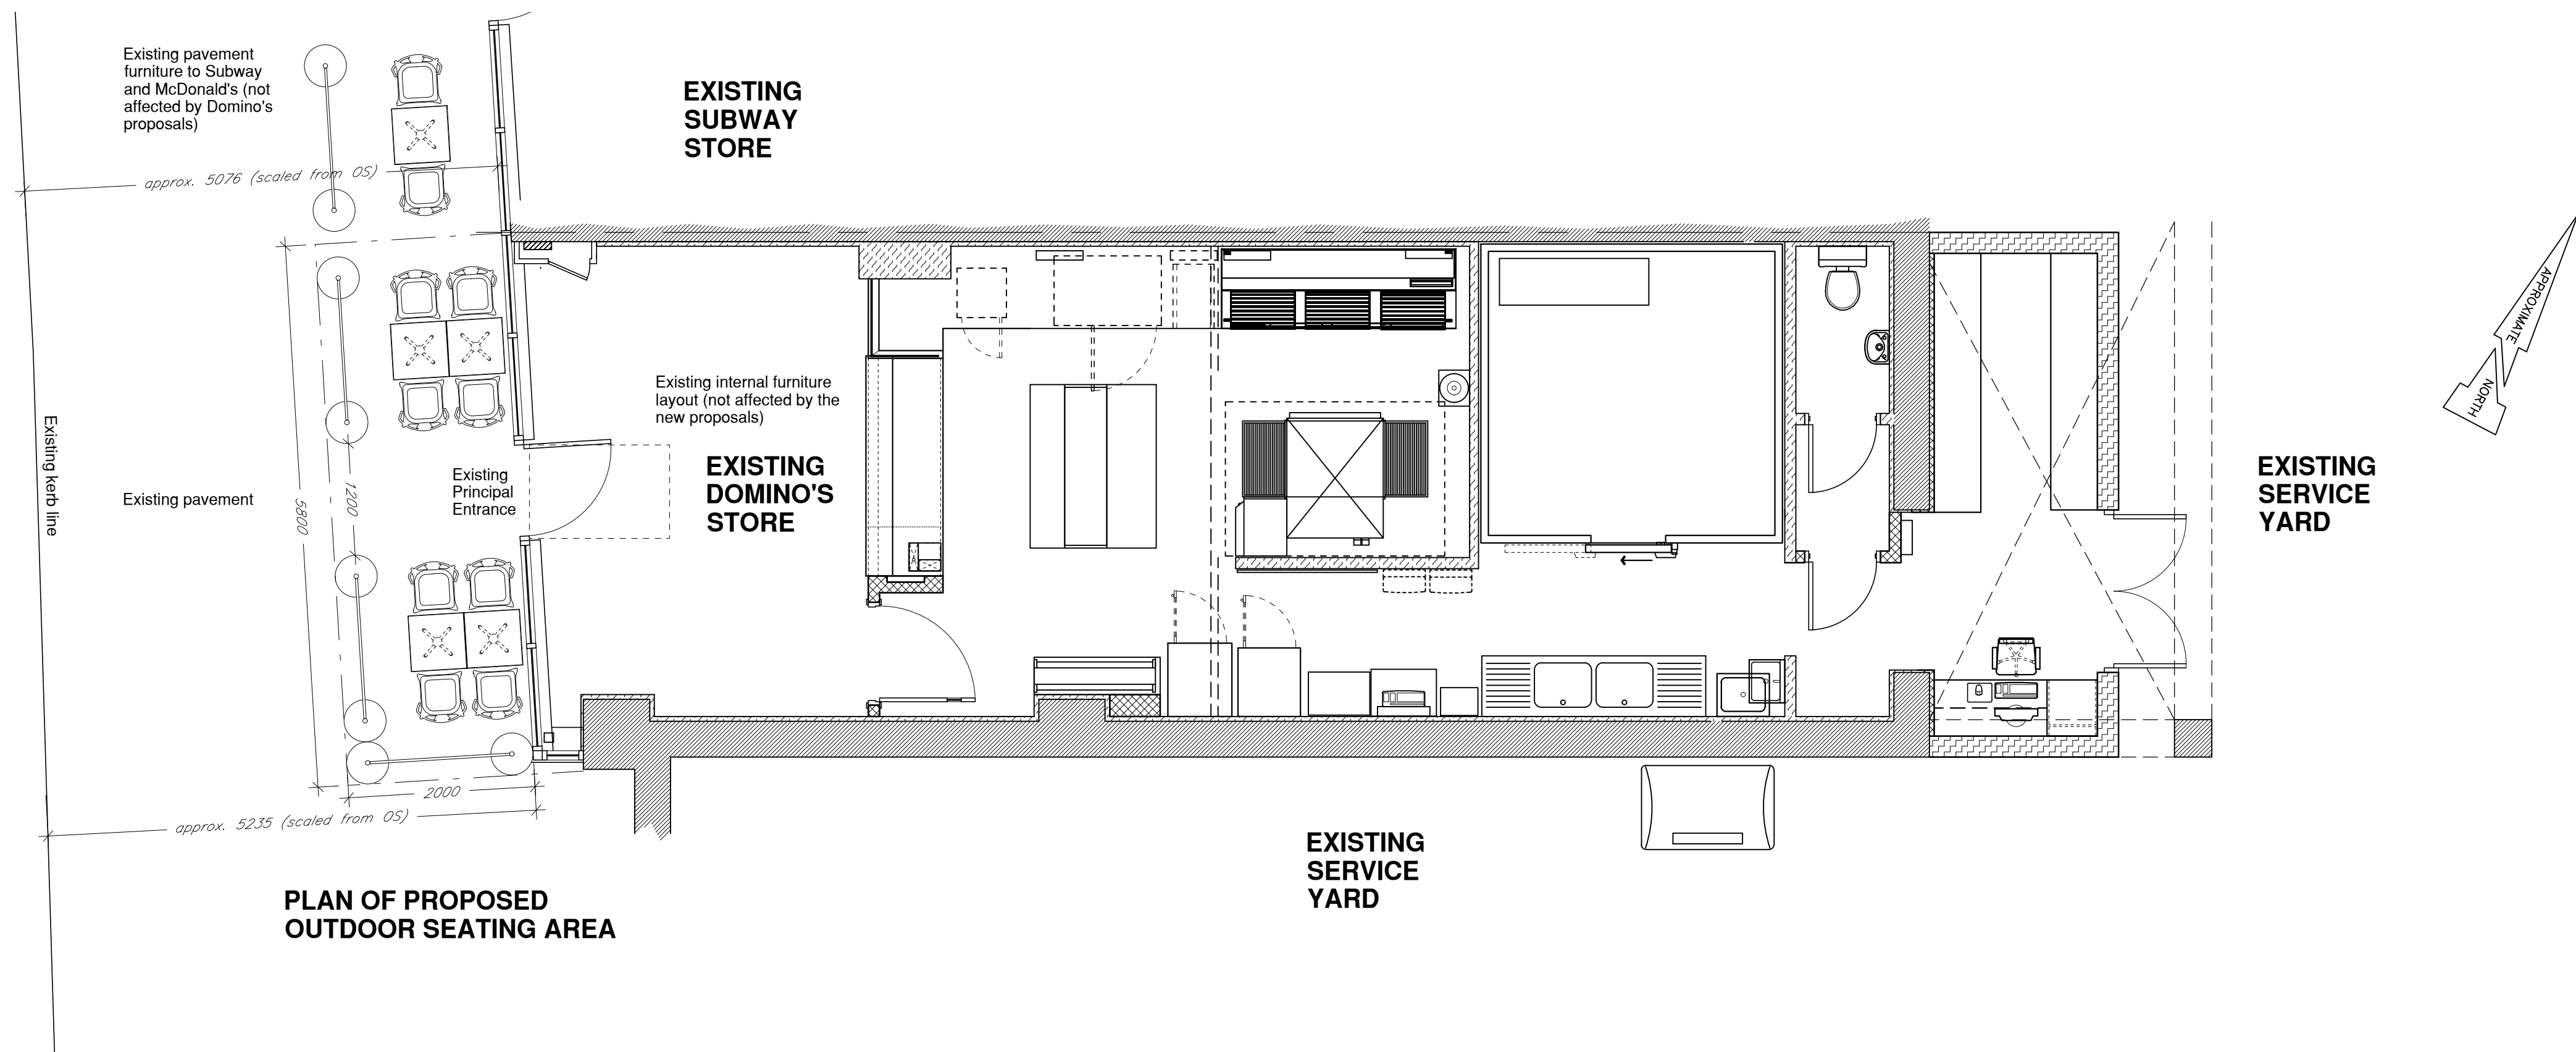

PLAN OF PROPOSED OUTDOOR SEATING AREA

**EXISTING
SERVICE
YARD**

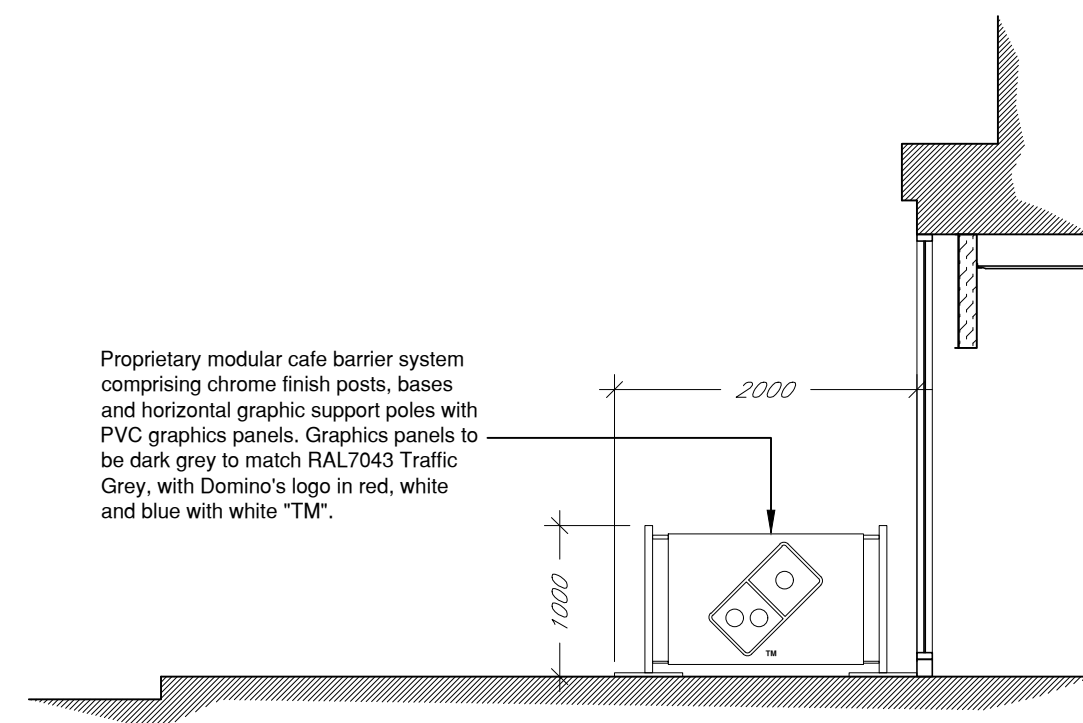

**END ELEV. OF PROPOSED
OUTDOOR SEATING AREA**



**FRONT ELEV. OF PROPOSED
OUTDOOR SEATING AREA**



A	External seating provision adjusted to 4 tables and 8 seats. BSC	16/01/20
REV	AMENDMENT	DATE

CONTRACTORS MUST VERIFY ALL DIMENSIONS ON SITE BEFORE
COMMENCEMENT OF ANY WORK OR PREPARING
MANUFACTURING DRAWINGS

ANY DISCREPANCIES ON THIS DRAWING ARE TO BE NOTIFIED TO THE ARCHITECT IMMEDIATELY

HATTRELL Architects COPYRIGHT
HATTRELL Architects ACCEPT NO RESPONSIBILITY OR LIABILITY FOR
DRAWING ALTERATIONS CARRIED OUT BY OTHERS AND HAVE NOT
CHECKED SUCH ALTERATIONS

HATTRELL
Architects

COVENTRY MANCHESTER

101 Lockhurst Lane Foleshill COVENTRY CV6 5SF
T: 024 7647 3974 e-mail: b.croom@hattrellarchitects.com

MANCHESTER OFFICE
T: 0161 236 3521

CLIENT
DPSK Limited

Unit 4, 403-419 Oxford Road,
Manchester, M13 9WG.

TITLE **REFIT -**
PROPOSED OUTDOOR SEATING

SCALE @ A1	DRAWN BY	DATE
1:50	BSC	11/12/19


DRAWING No C5182-P06	REVISION A
--------------------------------	----------------------

FURNITURE LEGEND:-

WARNING - IT IS BELIEVED THAT DOMINO'S HAVE CHANGED FURNITURE SUPPLIER. HATTRELL DS ONE ARCHITECTS HAVE NOT BEEN PROVIDED WITH ANY DETAILS SO HAVE CONTINUED TO SHOW INSIDE-OUT FURNITURE



Industrial Side Chairs.
H-850, SH-450, D-510, W-450
Metal in 3no. PPC finishes; Gun Metal Grey,
Blue - RAL 5017 and Red - RAL 3020

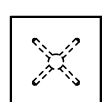

Square Self Leveling Dining Table
H-725, D-600, W-600
Fully automatic & self adjusting base - PPC Black
25mm thick Solid Ashwood top with under bevel
and 5mm arris and 10% sheen