


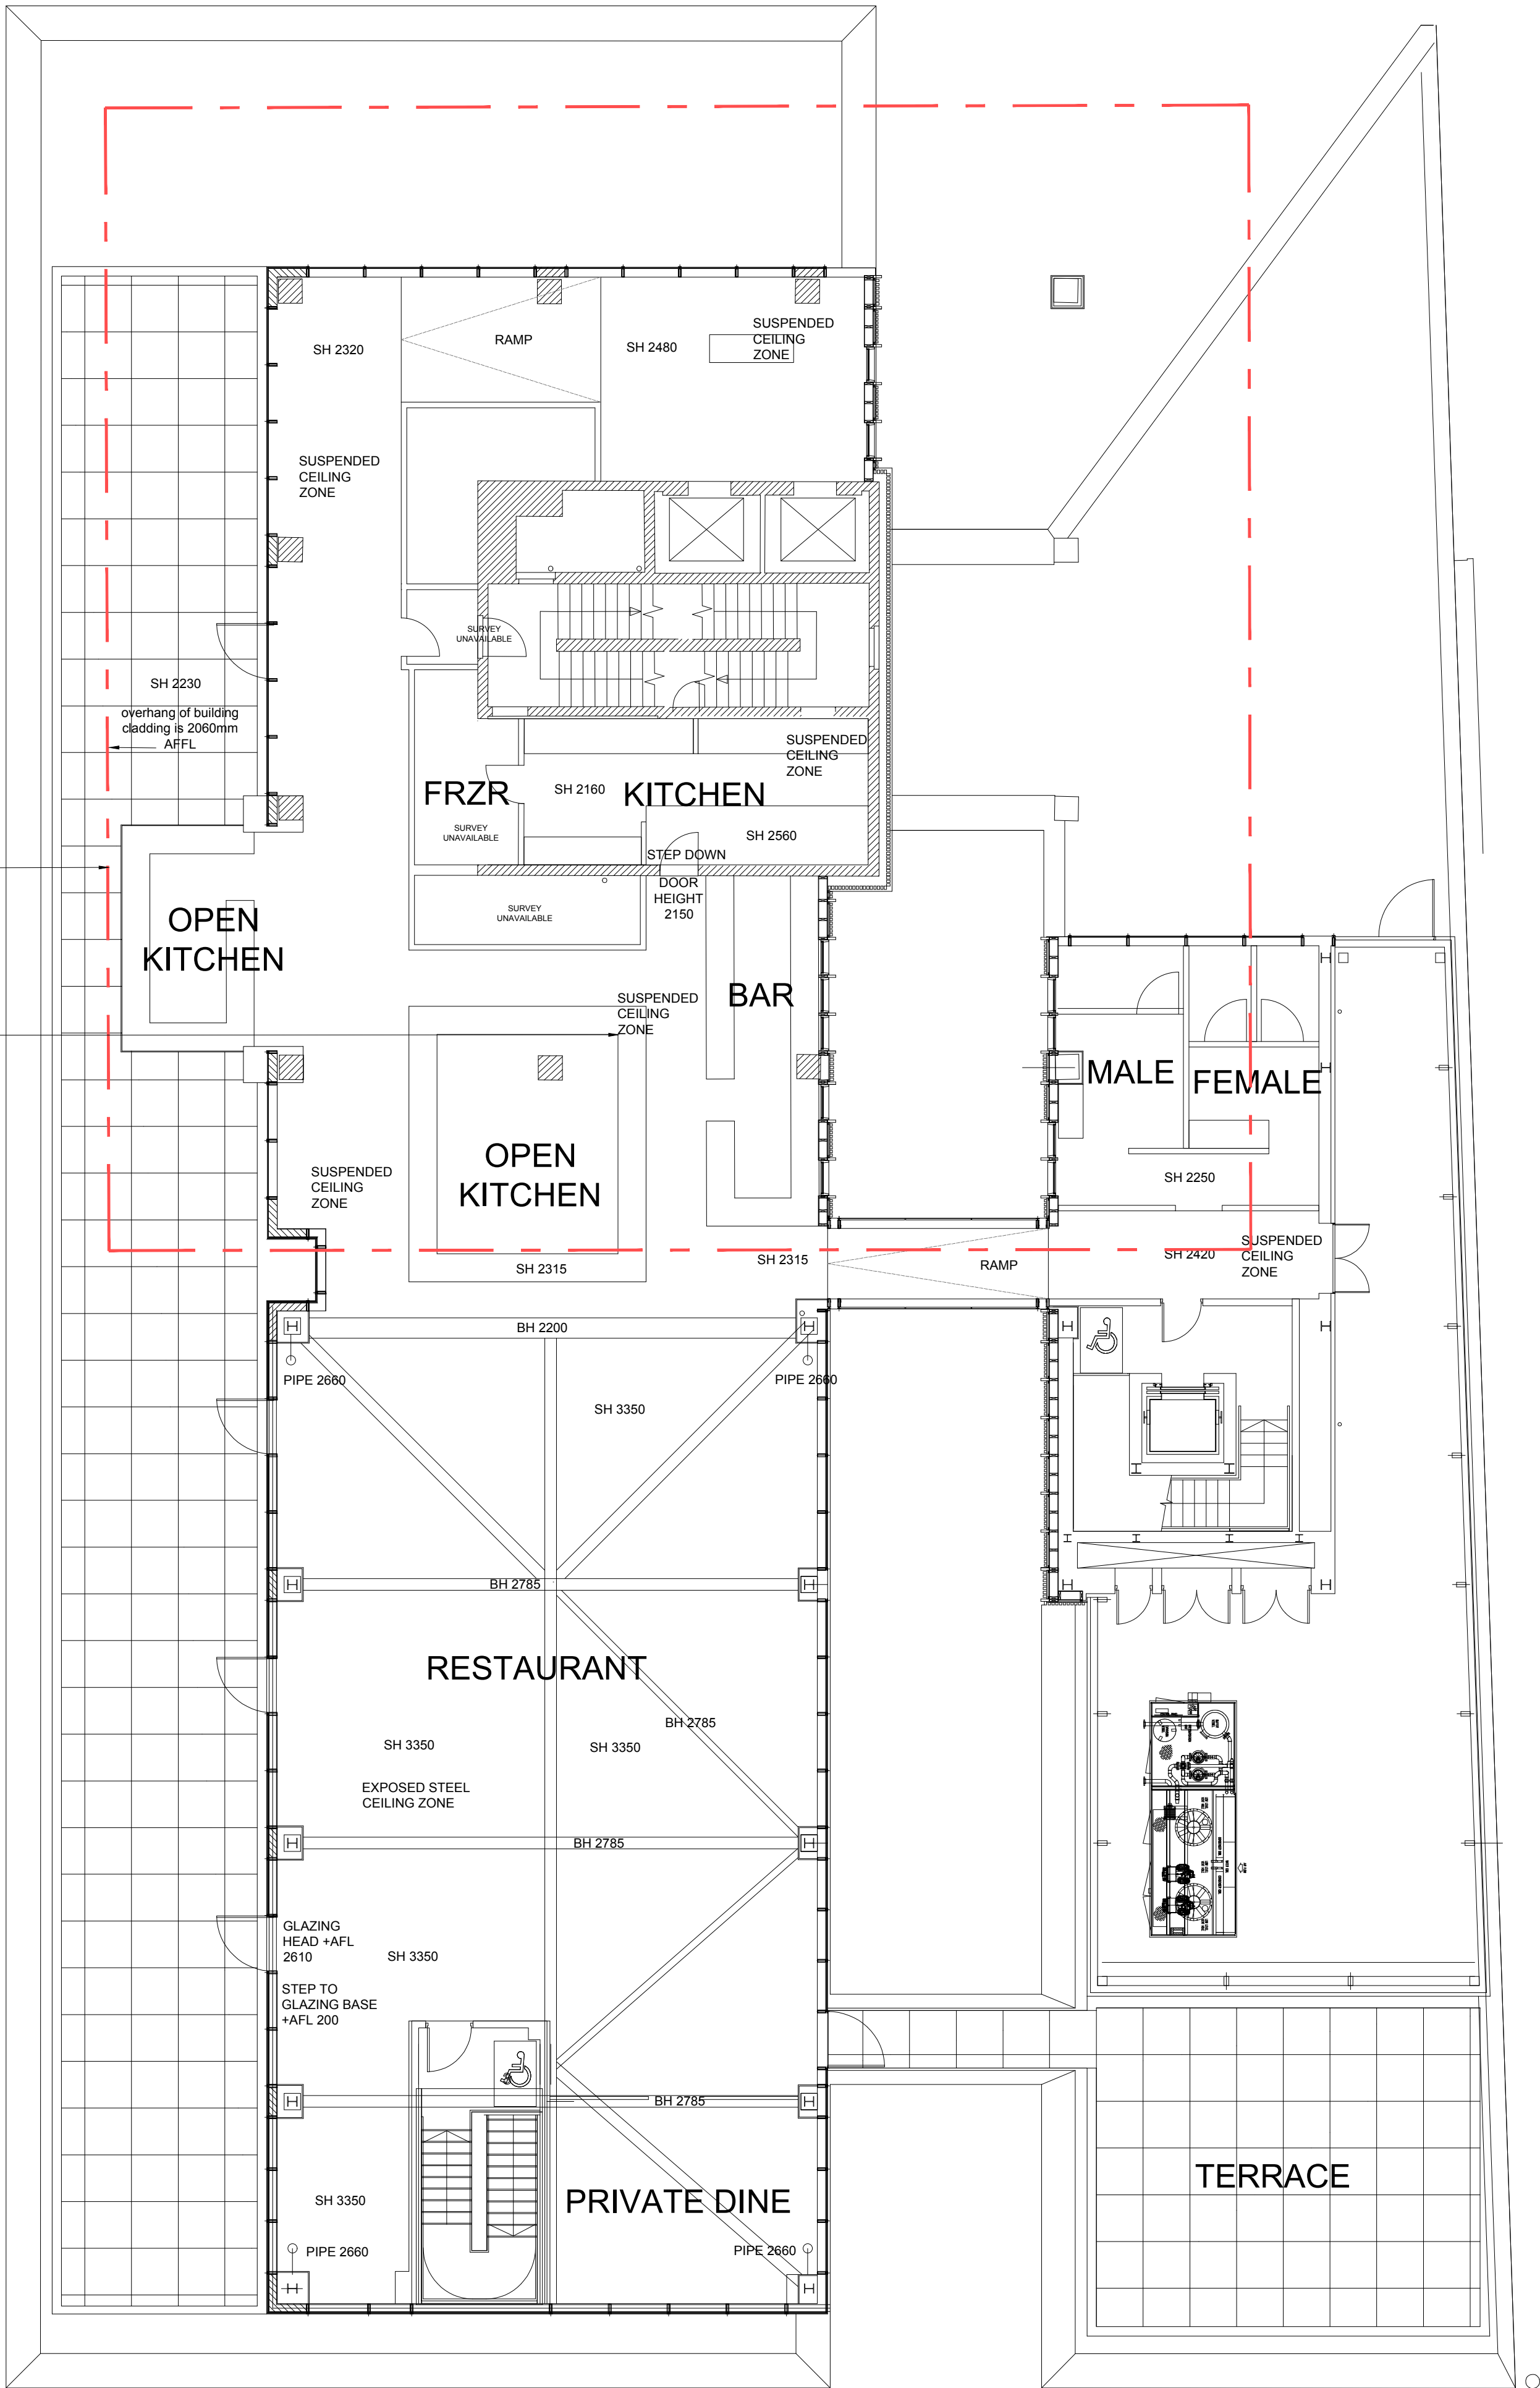

Red line shows existing Tower 12 building's overhang

EXISTING BEAM AND SOFFIT SURVEYED IN THIS LOCATION ABOVE SUSPENDED CEILING

BEAM = 2470MM AFFL
SOFFIT = 2790MM AFFL

EXISTING SECOND FLOOR LAYOUT
1:100@A1

NOTE
DO NOT SCALE OFF DRAWINGS. IF IN DOUBT, ASK USING CONTACT DETAILS BELOW.
ALL DIMENSIONS ARE TO BE CHECKED AND VALIDATED ON SITE BY CONTRACTOR.
ANY DISCREPANCIES MUST BE REPORTED IMMEDIATELY.
DRAWINGS ARE BASED ON SURVEY INFORMATION PROVIDED.

KEY:

SH - SOFFIT HEIGHT ABOVE EXISTING FINISHED FLOOR LEVEL

BH - HORIZONTAL BEAM HEIGHT TO UNDERSIDE FROM EXISTING FINISHED FLOOR LEVEL

PIPE - RAINWATER PIPE, LOWEST POINT ABOVE FINISHED FLOOR LEVEL

REVISION NOTES DATE

PROJECT NAME

Tower 12 - The Podium, Manchester

CLIENT

CBRE Global Investors

DOCUMENT TITLE

Existing Second Floor Layout

DOCUMENT NUMBER

(00)202

VERSION

-

SCALE

1:100@A1

PRODUCTION DATE

02.07.19

ORIGINATOR

AD

ISSUE TYPE

QA CHECK

INFO

-

WE ARE INCOGNITO LTD

2 REGENT STREET
PO BOX 100
CHELSEA
LONDON SW3 2LJ
020 7594 1000
WWW.WEAREINCOGNITO.CO.UK

