


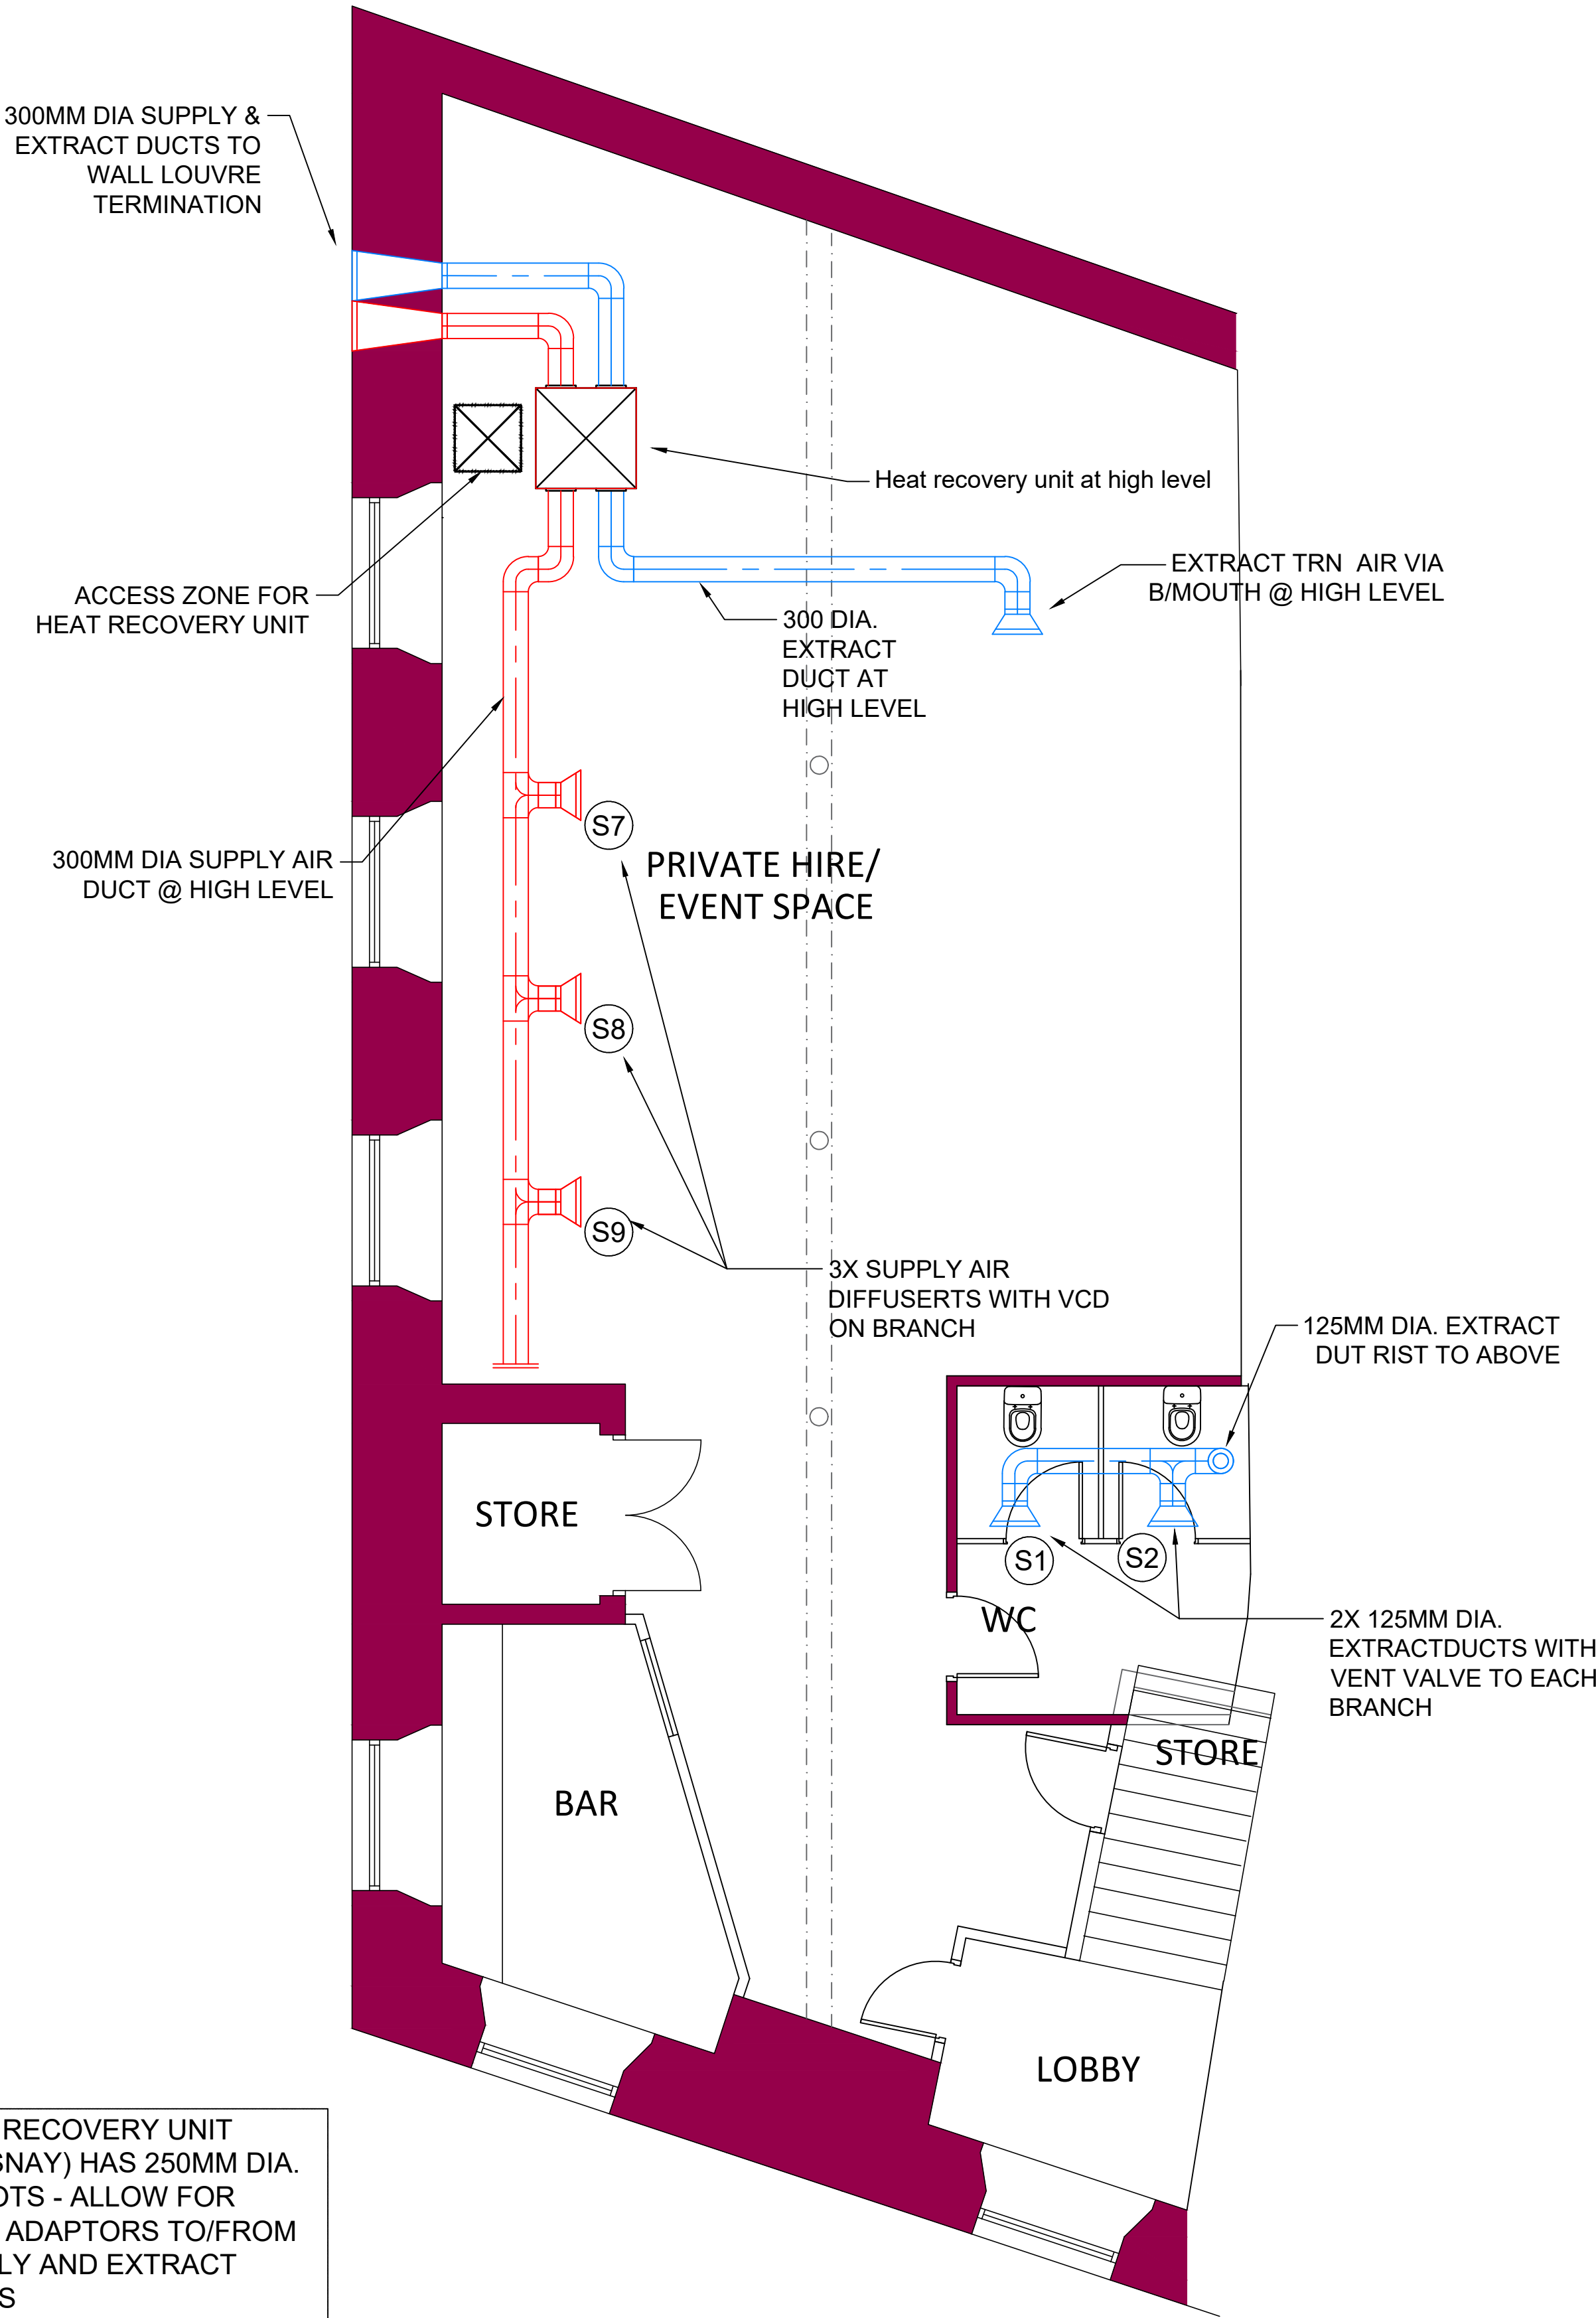

BASEMENT PLAN
Scale 1:50

Notes:

1. This drawing is subject to copyright and is not to be reproduced in part or whole without approval.
2. Do not scale this drawing - check all dimensions on site.
3. This drawing shall be read in conjunction with the project specifications and all other contract documentation.
4. All dimensions are in millimetres unless otherwise stated.

Rev.	Date	Status/Amendments	By
------	------	-------------------	----

SDC

SERVICES DESIGN CONSULTANTS LTD
HESWALL, WIRRAL

Client:
Enirochill

Project:
Jimmys Bar

Drawing Title:
Jimmys Bar Basement Plan
Proposed Mechanical Ventilation
Mechanical Services

Drawn By: GJ	Checked By:	Cad By: SGW
Scale: 1:50	Paper Size: A1	Date Created: 13/02/20
Drawing Number: 219-12-01-001		Drawing Revision: -