


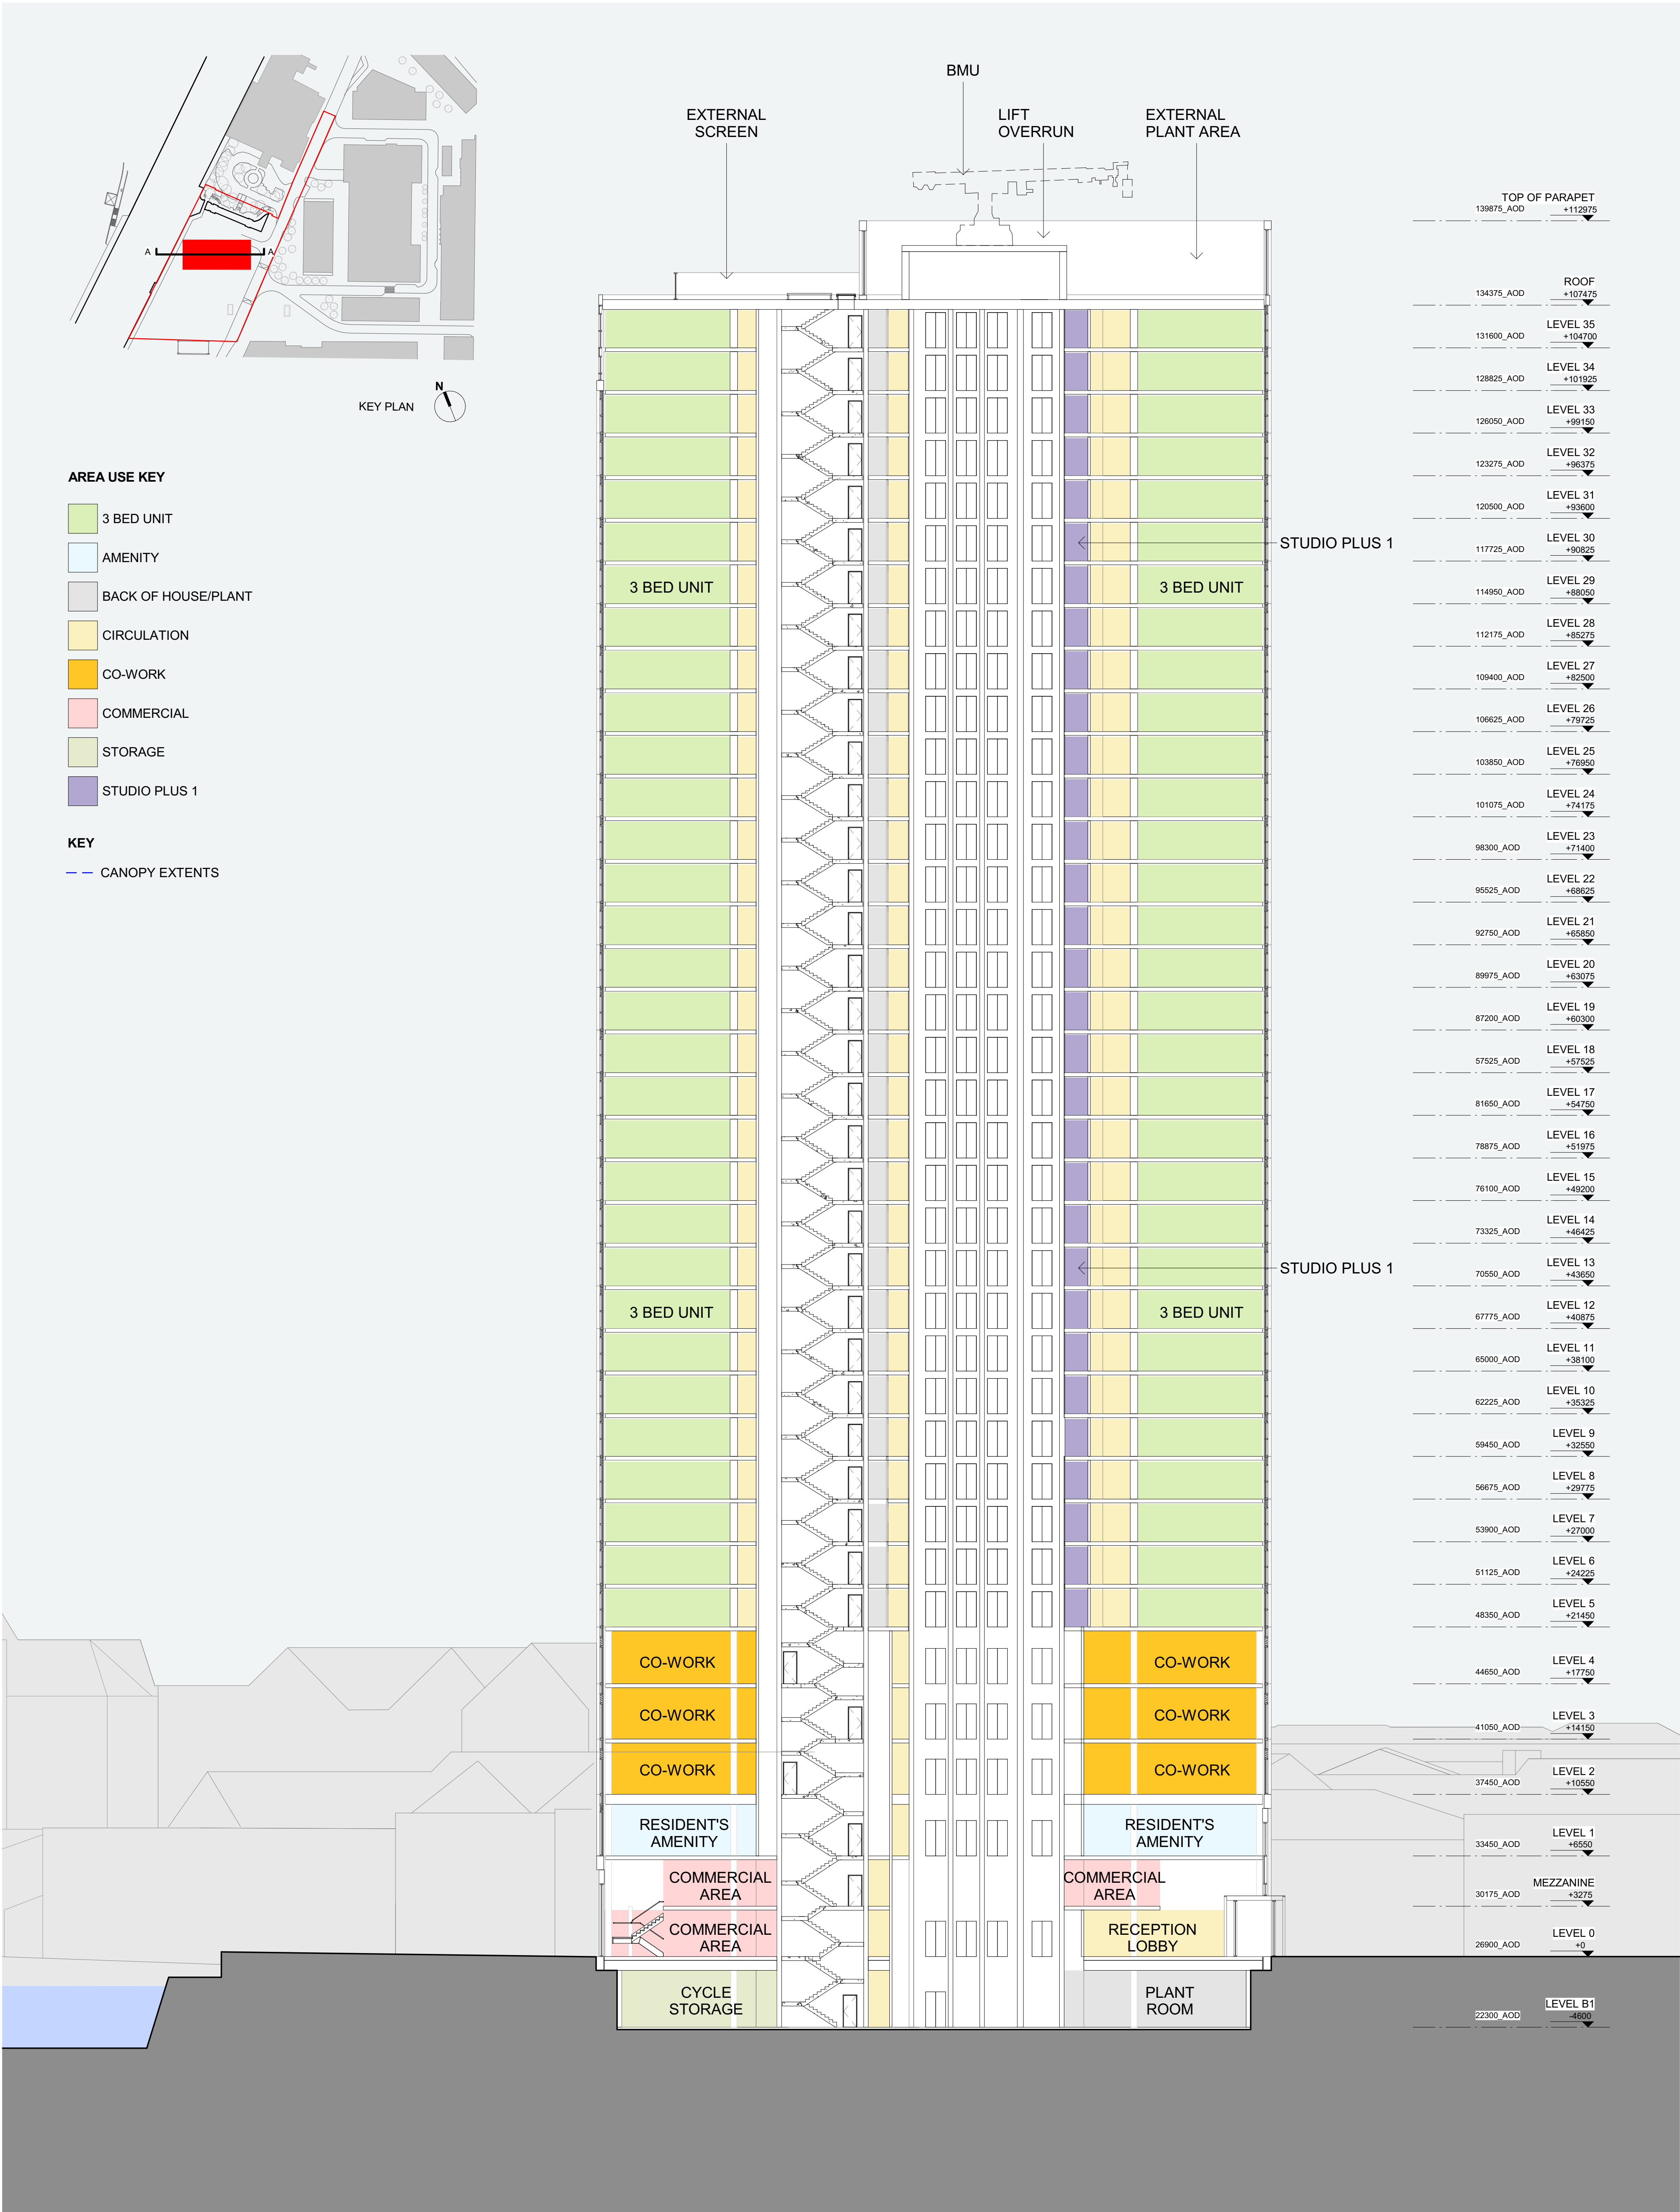

No. Date Dwn Chk App Revision or reason for issue A 20200313 EDS PT JR ISSUED FOR INFORMATION - DESIGN FREEZE First Issue B 20200320 EDS PT JR ISSUED FOR PLANNING First Issue C 20200327 EDS PT JR ISSUED FOR PLANNING	General Notes Do not scale from drawing. Use marked dimensions. To be read in conjunction with all other Consultant's drawings. The Architect to be immediately notified of any discrepancies. Copyrights on this drawing retained by the Architect.	Client VITA VITA The Box, Horseshoe Lane Alderley Edge, SK9 7QB Telephone +44 (0) 207123 4000 Facsimile +44 (0) 161 332 7718 Email info@selectproperty.com	DENTON CORKER MARSHALL Architect Denton Corker Marshall LLP 3.04 The Frames 1 Phipp Street London EC2A 4PS Telephone 020 7833 2020 Facsimile 020 7833 9320 Email mail@dentoncorkermarshall.co.uk	Project Title UNION ST. JOHNS VITA T2 Scale / North Point 1:200 @ A10 2 4 6 10M 1:400 @ A3	Drawing Title PROPOSED SECTION AA
					Drawing Number 6555-P-B500-S-AA Drawing Status PLANNING